



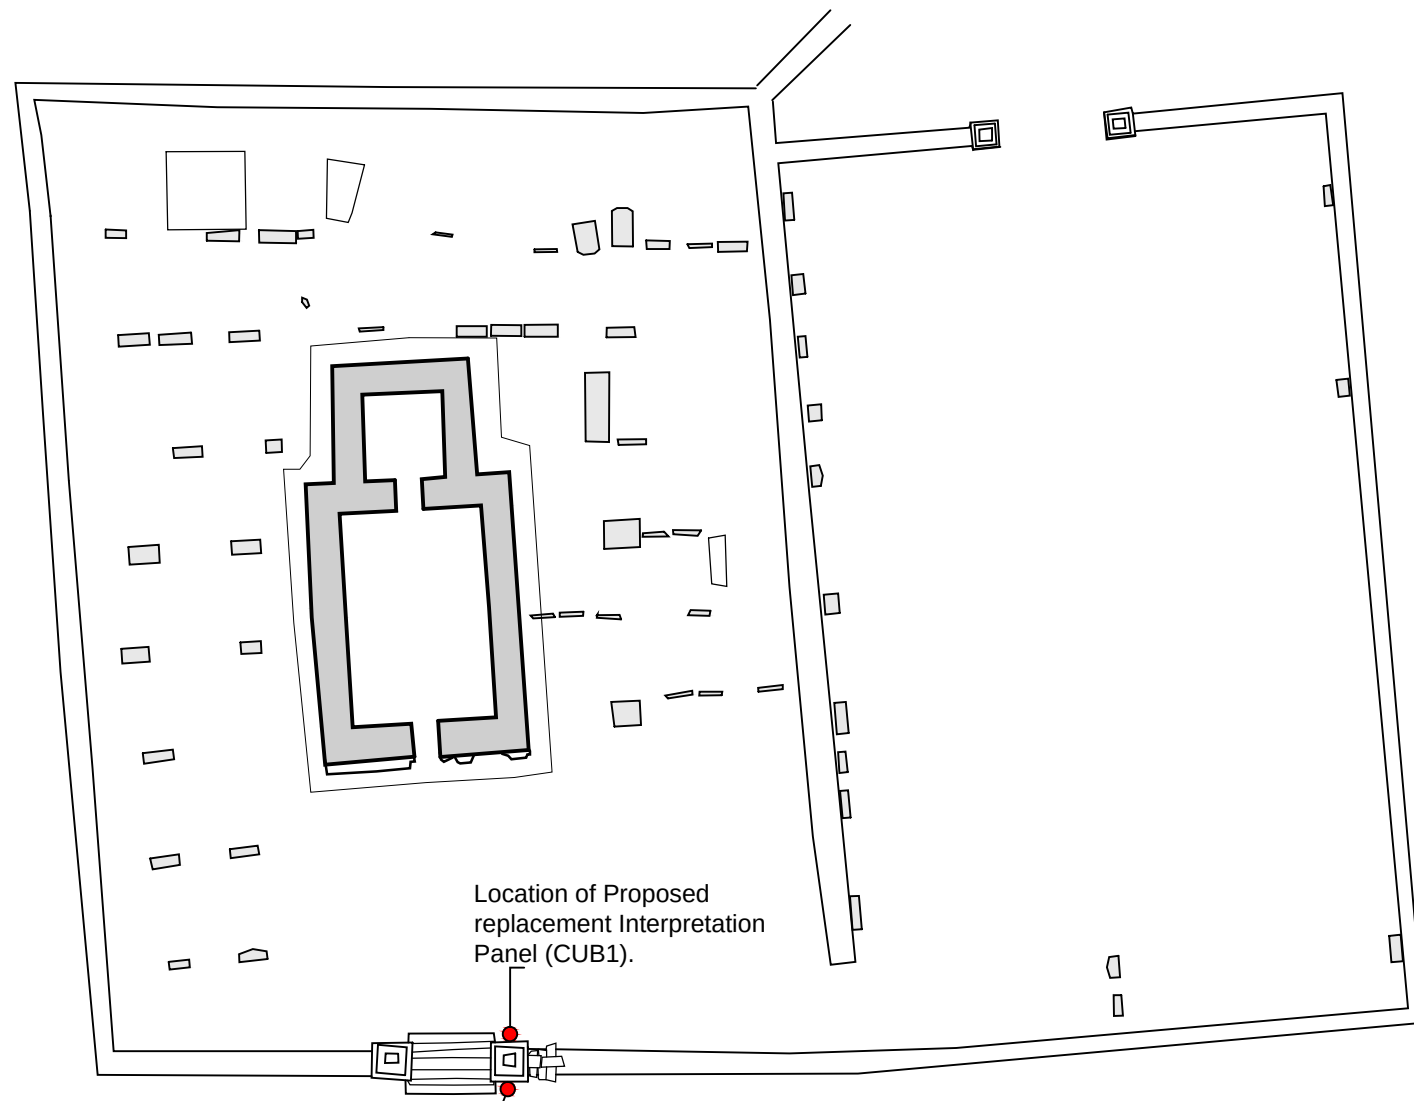

SITE PLAN
Scale 1:200

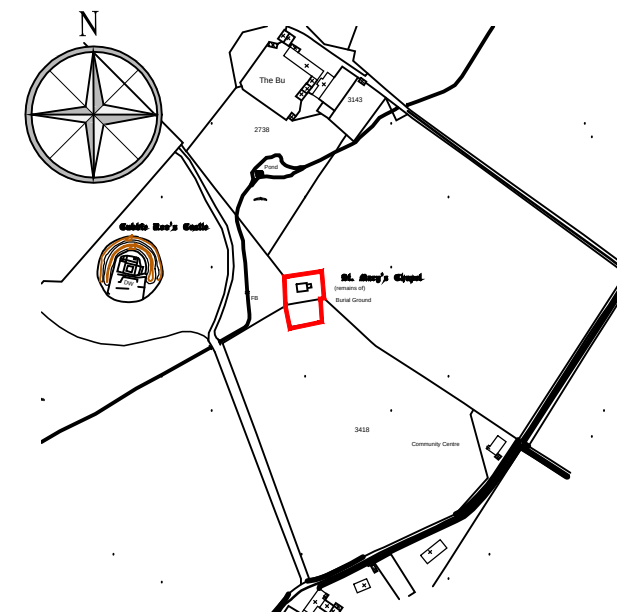

LOCATION PLAN
Scale 1:5000

This map is reproduced from Ordnance Survey material with the permission of Ordnance Survey on behalf of the Controller of Her Majesty's Stationery Office © Crown Copyright.

Unauthorised reproduction infringes Crown Copyright and may lead to prosecution or civil proceedings.
Historic Scotland Licence No. 100017606 (2015).

SMC

MONUMENT	St Mary's Chapel, Wyre
PROJECT	SMC Application for Replacment of Interpretation Panel



PROJECT DRAWING NUMBER	90/317/5
SCALE	ARCHITECT S Watt
DATE 22/12/15	DRAWN BY M Jack
ARCHIVE NUMBER	90/317/5