


*NOTE: Projecting corbels are not part of rectification.



LATRINE TOWER - WEST ELEVATION
(not visible in 1899 photograph)

LATRINE TOWER - SOUTH ELEVATION


Opening previously consolidated as simple vertical slot though 1899 photo suggests this is not historically correct.

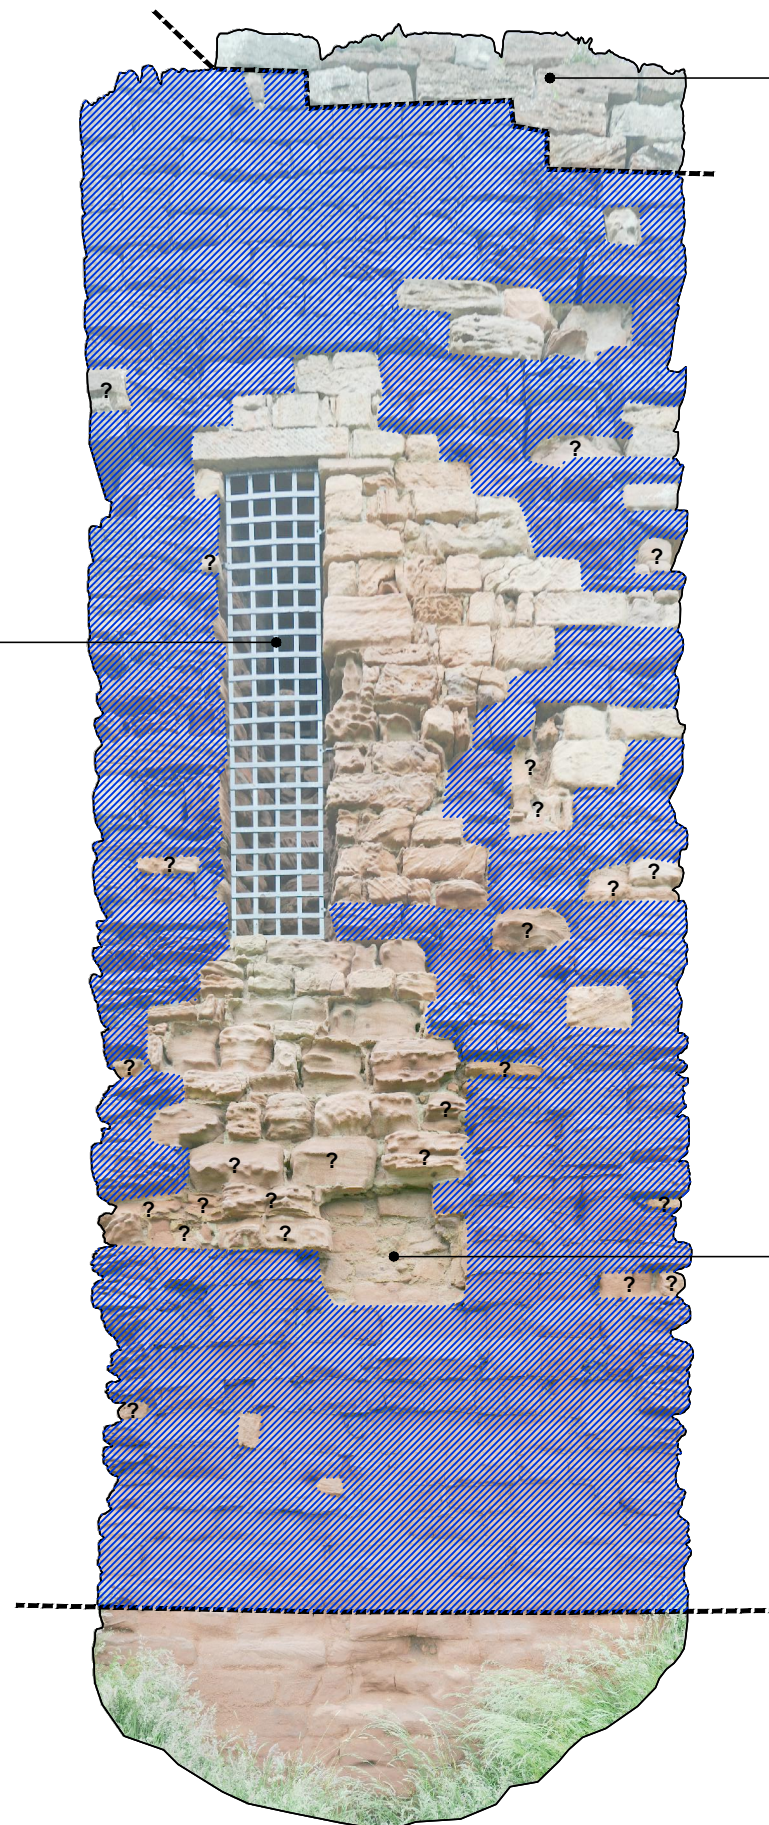


This area of stones is out of frame on the photograph.

This area of now missing facing stones is present on the 1899 photograph.

*NOTE: Projecting corbels are not part of rectification.

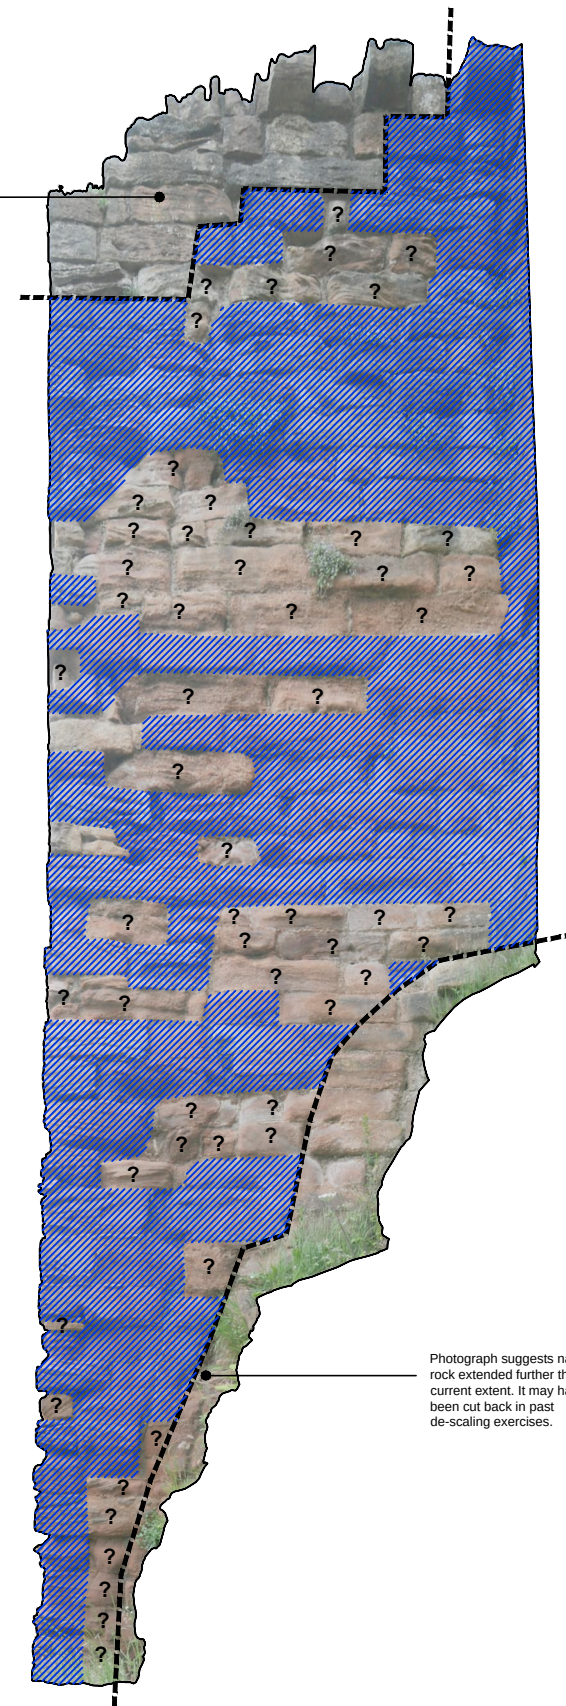


LATRINE TOWER - EAST ELEVATION

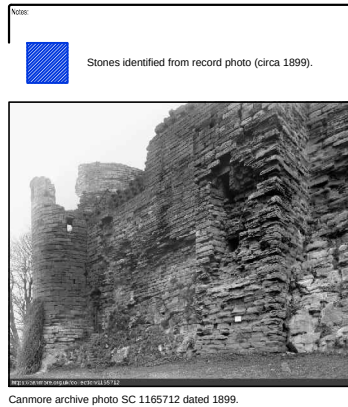

Stones marked with a "?" are ones which are difficult to determine whether they are present in the photograph or not. This may be due to erosion to these stones making them difficult to identify, or indented stones of a different shape.

REV A: 26/04/2016 [SD] - Notes amended/added.

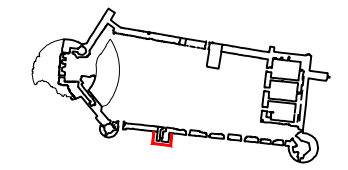

BOTHWELL CASTLE
PROJECT LATRINE TOWER CONSOLIDATION WORKS
IDENTIFIED ORIGINAL STONES FROM 1899 PHOTOGRAPH



PROJECT DRAWING NUMBER		90038-150714-002A	
SCALE	1:25@A1	DESIGNED BY	P.BEATON
DATE	12/01/2016	DRAWN BY	S.DEASLEY
ARCHIVE NUMBER		-	