



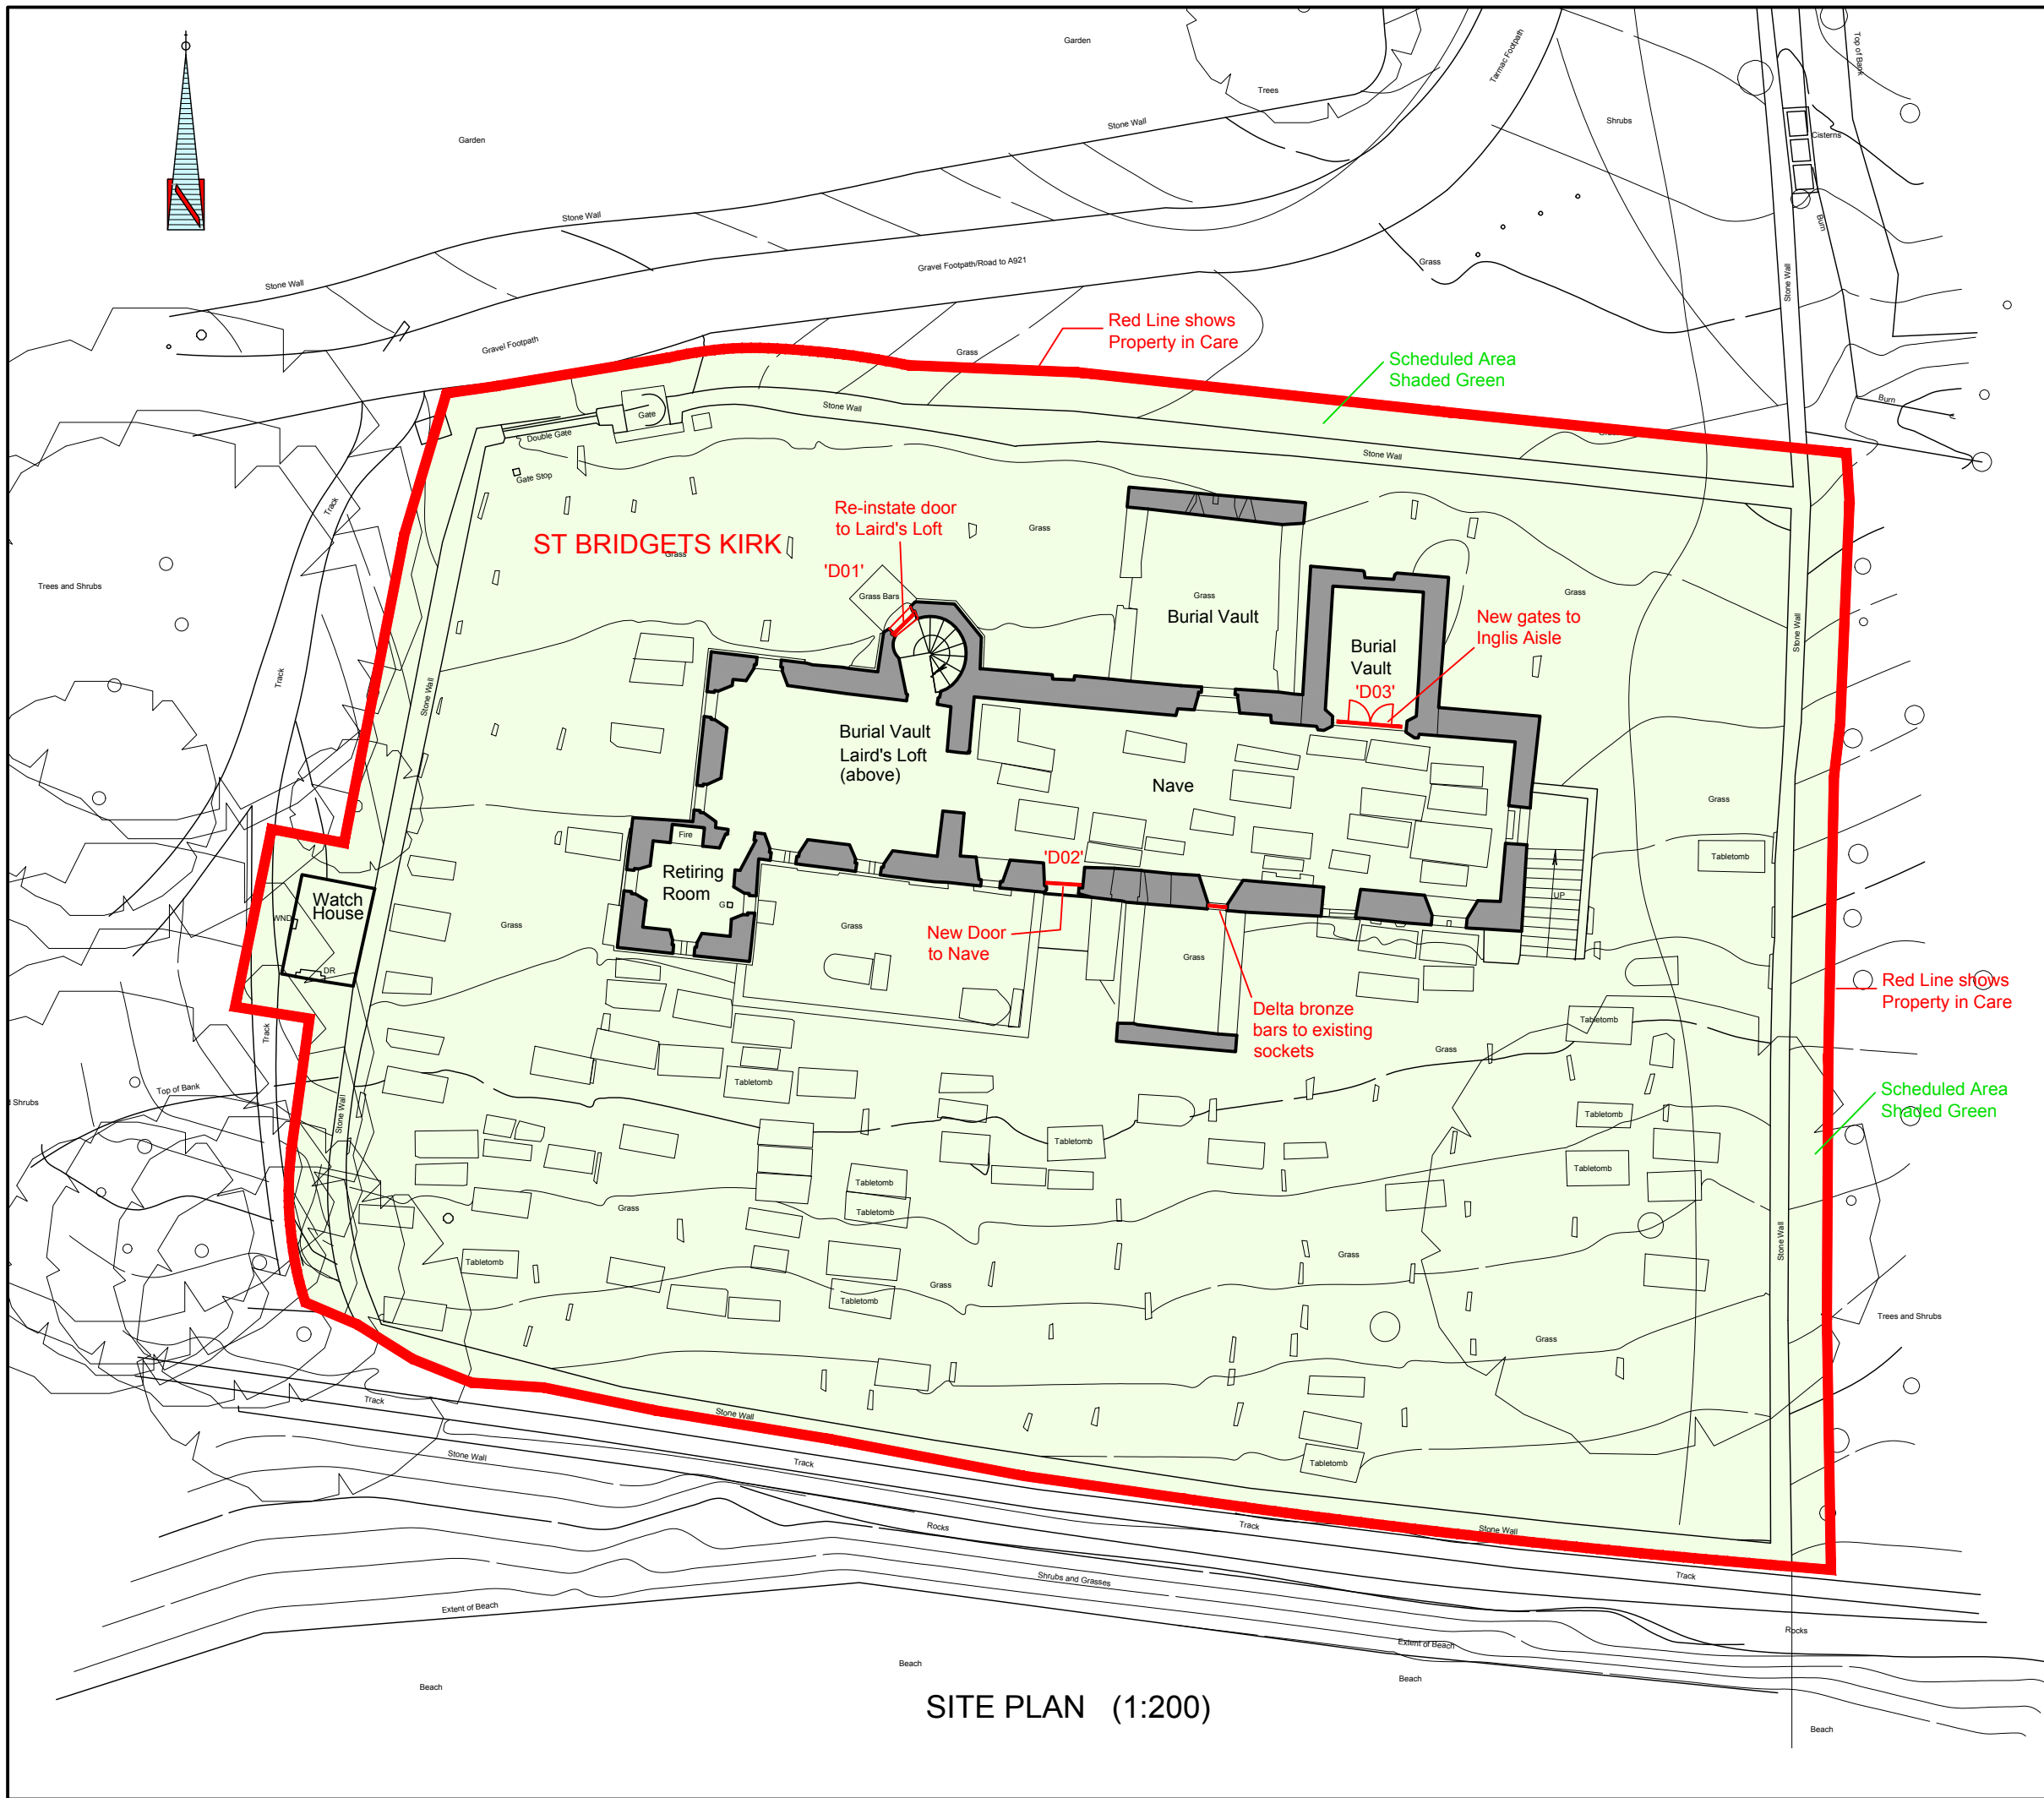

SITE PLAN (1:200)

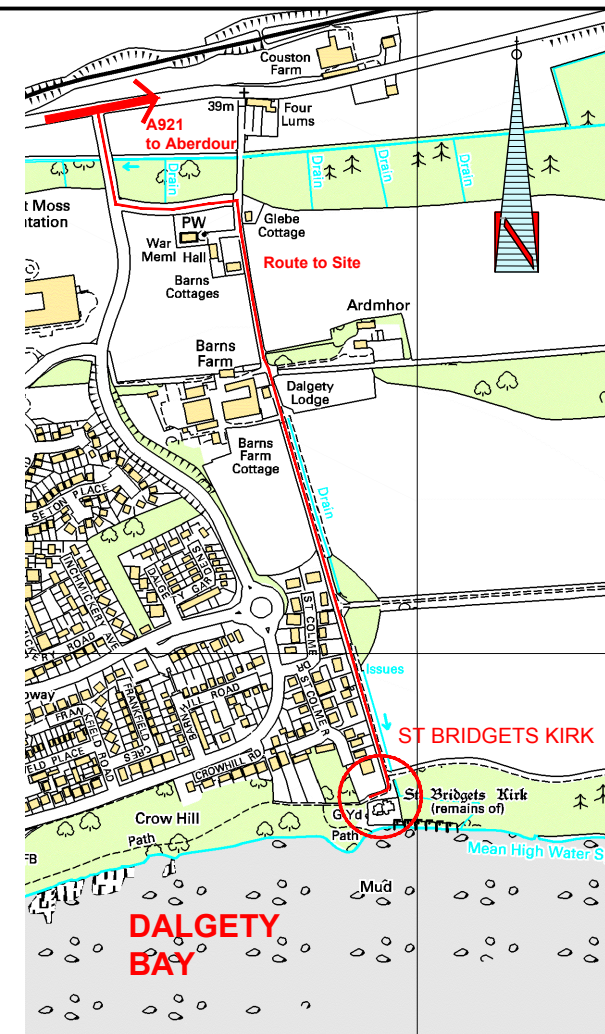

LOCATION MAP (1:10000)

Contains Historic Environment Scotland, Ordnance Survey and Aerial Imagery Data  
© Historic Environment Scotland © Crown copyright and database rights 2017 Ordnance Survey [100057073] © Getmapping  
Ordnance Survey Data  
You are permitted to use this data solely to enable you to respond to, or interact with, the organisation that provided you with the data. You are not permitted to copy, sub-licence, distribute or sell any of this data to third parties in any form.

SMC

|          |                                                       |
|----------|-------------------------------------------------------|
| MONUMENT | ST BRIDGETS KIRK                                      |
| PROJECT  | Site Plan Showing Location of Proposed Gate and Doors |

|   |                                |
|---|--------------------------------|
|  HISTORIC ENVIRONMENT SCOTLAND | ÀRAINNEACHD EACHDRAIDHEIL ALBA |
|---|--------------------------------|

|                        |                     |
|------------------------|---------------------|
| PROJECT DRAWING NUMBER |                     |
| SCALE                  | 1:200, 1:10000 @ A3 |
| ARCHITECT              | DMBorthwick         |
| DATE                   | Jan '2017           |
| DRAWN BY               | BTPringle           |
| ARCHIVE NUMBER         | 365/266/072         |