




Front Elevation (1:10)

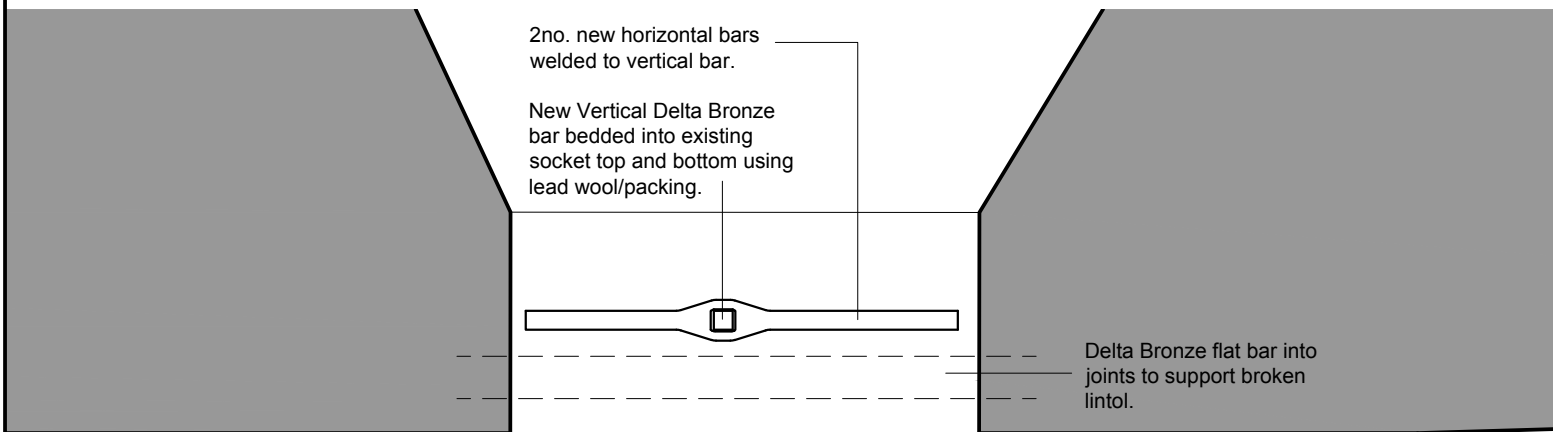

Plan (1:10)

- Delta Bronze flat bar into joints to support broken lintol.
- New Vertical Delta Bronze bar bedded into existing socket.
- 2no. new horizontal bars welded to vertical bar.


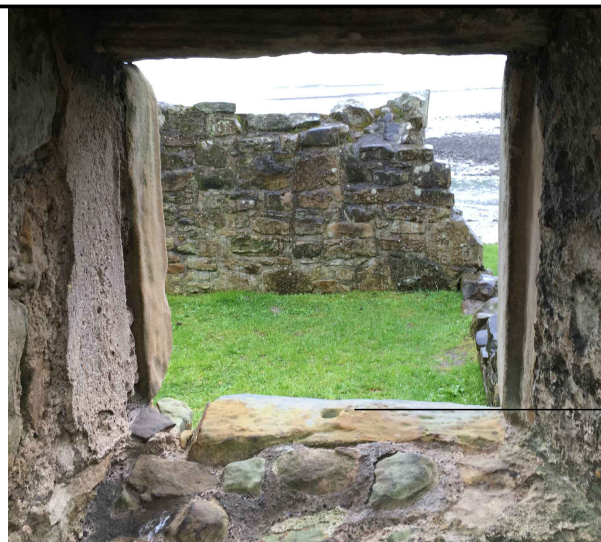


Photo from inside of window showing socket.



Photo of sill showing socket.

- New Vertical Delta Bronze bar bedded into existing sockets in sill and lintol.

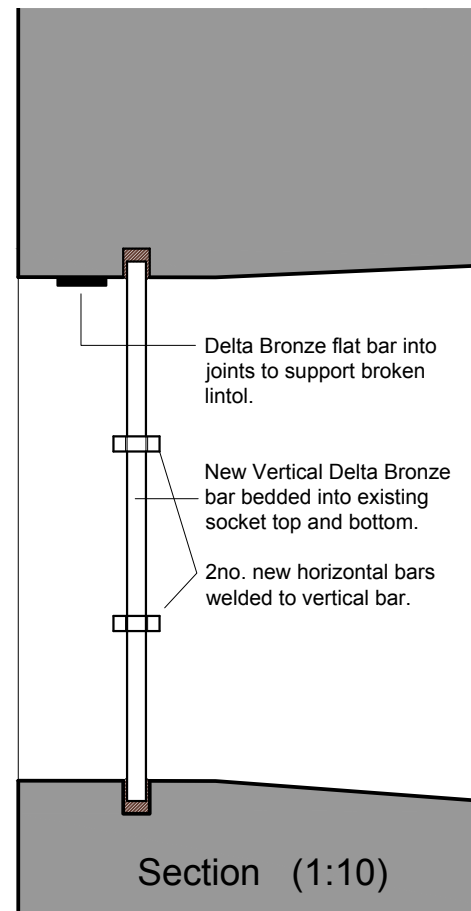

Section (1:10)

REV 'A'

SMC

MONUMENT	ST BRIDGETS KIRK
PROJECT	Window to South Elevation

HISTORIC ENVIRONMENT SCOTLAND	ÀRAINNEACHD EACHDRAIDHEIL ALBA
-------------------------------	--------------------------------

PROJECT DRAWING NUMBER	
SCALE	1:10 @ A3
ARCHITECT	DMBorthwick
DATE	Jan '2017
DRAWN BY	BTPPringle
ARCHIVE NUMBER	365/266/076 (A)