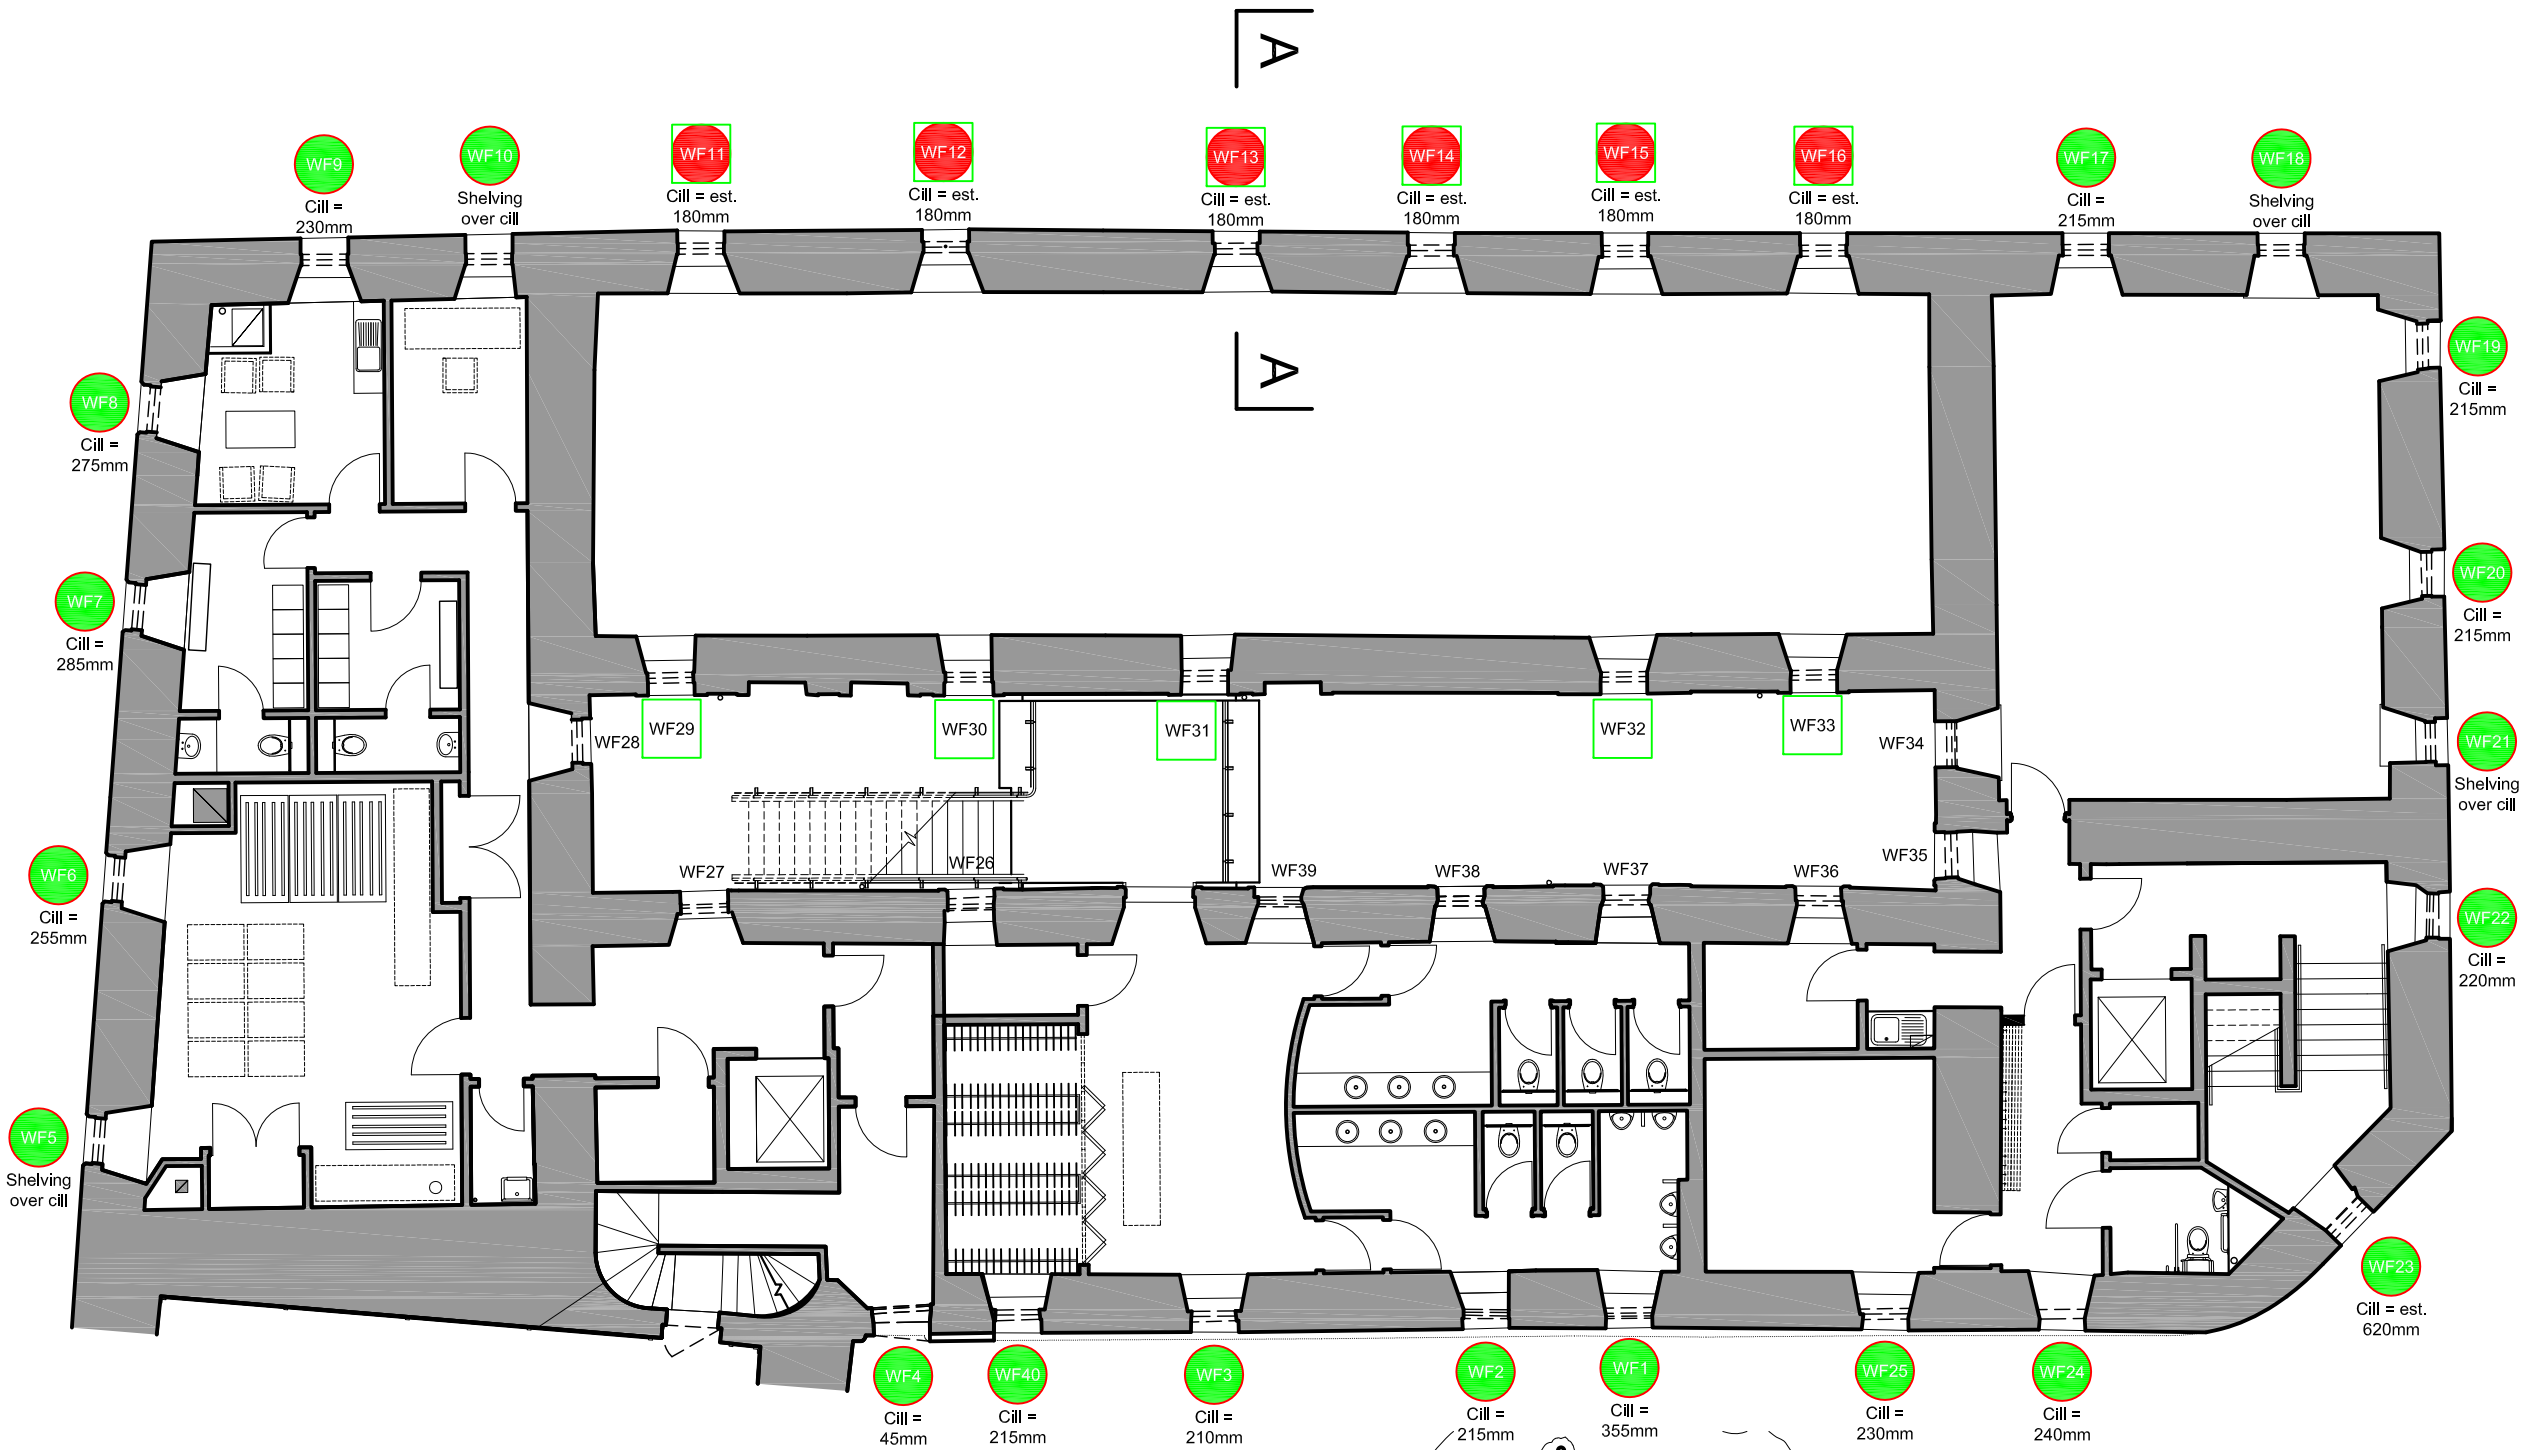

Queen Anne Building - First Floor (Not to Scale)

Windows

All window sizes aprrox. 710 wide x 1380 high within various openings except WF4 and WF23.
WF4 = 880 wide x 1420 high
WF23 = 710 wide x 990 high
All measurements to be confirmed to District Architect prior to manufacture of secondary glazing.

Secondary glazing to be fitted to window nos. WF1 - WF25 and WF40.

Windows WF11 - WF16 and WF29 - WF33 has electronically operated roller blinds. All other windows except WF4, WF22, WF23, WF24, WF27, WF35 and WF39 have manually operated roller blinds.

Openable secondary glazing

Fixed secondary glazing

Draughtstrip only

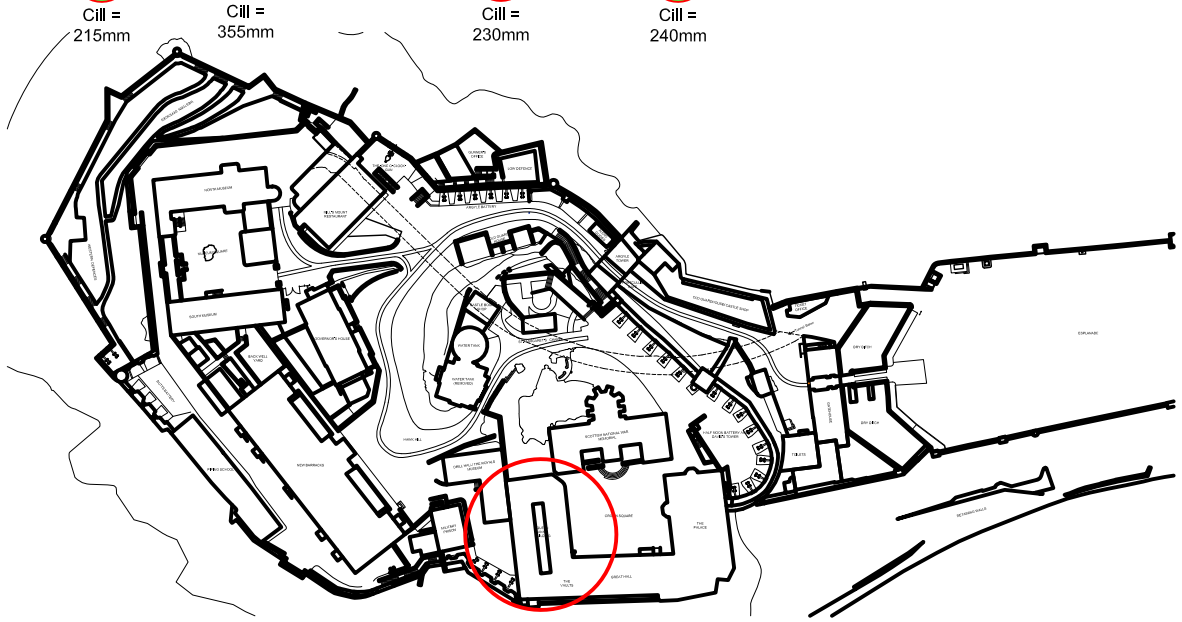

Location Plan (NTS)

Size of openings

(generally taken 200mm back from window frame unless noted)

WF1 - 881w x 1442h
WF2 - 839w x 1426h
WF3 - 919w x 1420h
WF4 - 1074w x 1542h
WF5 - 862w x 1465h
WF6 - 842w x 1502h
WF7 - 871w x 1488h
WF8 - 929w x 1498h
WF9 - 908w x 1466h
WF10 - 846w x 1476h

WF11 to WF16 inaccessible due to elevated location.

WF17 - 893w x 1423h
WF18 - 877w x 1432h
WF19 - 875w x 1439h
WF20 - 868w x 1408h
WF21 - 894w x 1435h (shoulder)
WF22 - 905w x 1446h

WF23 inaccessible due to elevated location.

WF24 - 1042w x 1480h (shoulder)
WF25 - 914w x 1441h
WF40 - 910w x 1420h

Residual Risks

1. Areas accessible to staff and public.
2. Electrical risk around mechanical roller blinds.
3. Working at height.
4. Working around glass.

Revisions

Contains Historic Environment Scotland, Ordnance Survey and Aerial Imagery Data © Historic Environment Scotland © Crown copyright and database rights 2016 Ordnance Survey [100057073] © Getmapping

Ordnance Survey Data
You are permitted to use this data solely to enable you to respond to, or interact with, the organisation that provided you with the data. You are not permitted to copy, sub-licence, distribute or sell any of this data to third parties in any form.

SMCP

MONUMENT: Edinburgh Castle
PROJECT: Queen Anne Building - Secondary Glazing First Floor Plan

HISTORIC ENVIRONMENT SCOTLAND | ÀRAINNEACHD EACHDRAIDHEIL ALBA

PROJECT DRAWING NUMBER: 130P082016-SMC002
SCALE: NTS @ A3
ARCHITECT: Bruce Chandler
DATE: 16th September 2016
DRAWN BY: David Nicol
ARCHIVE NUMBER: -------

© Crown Copyright. Historic Environment Scotland Scottish Charity No. SC045925