


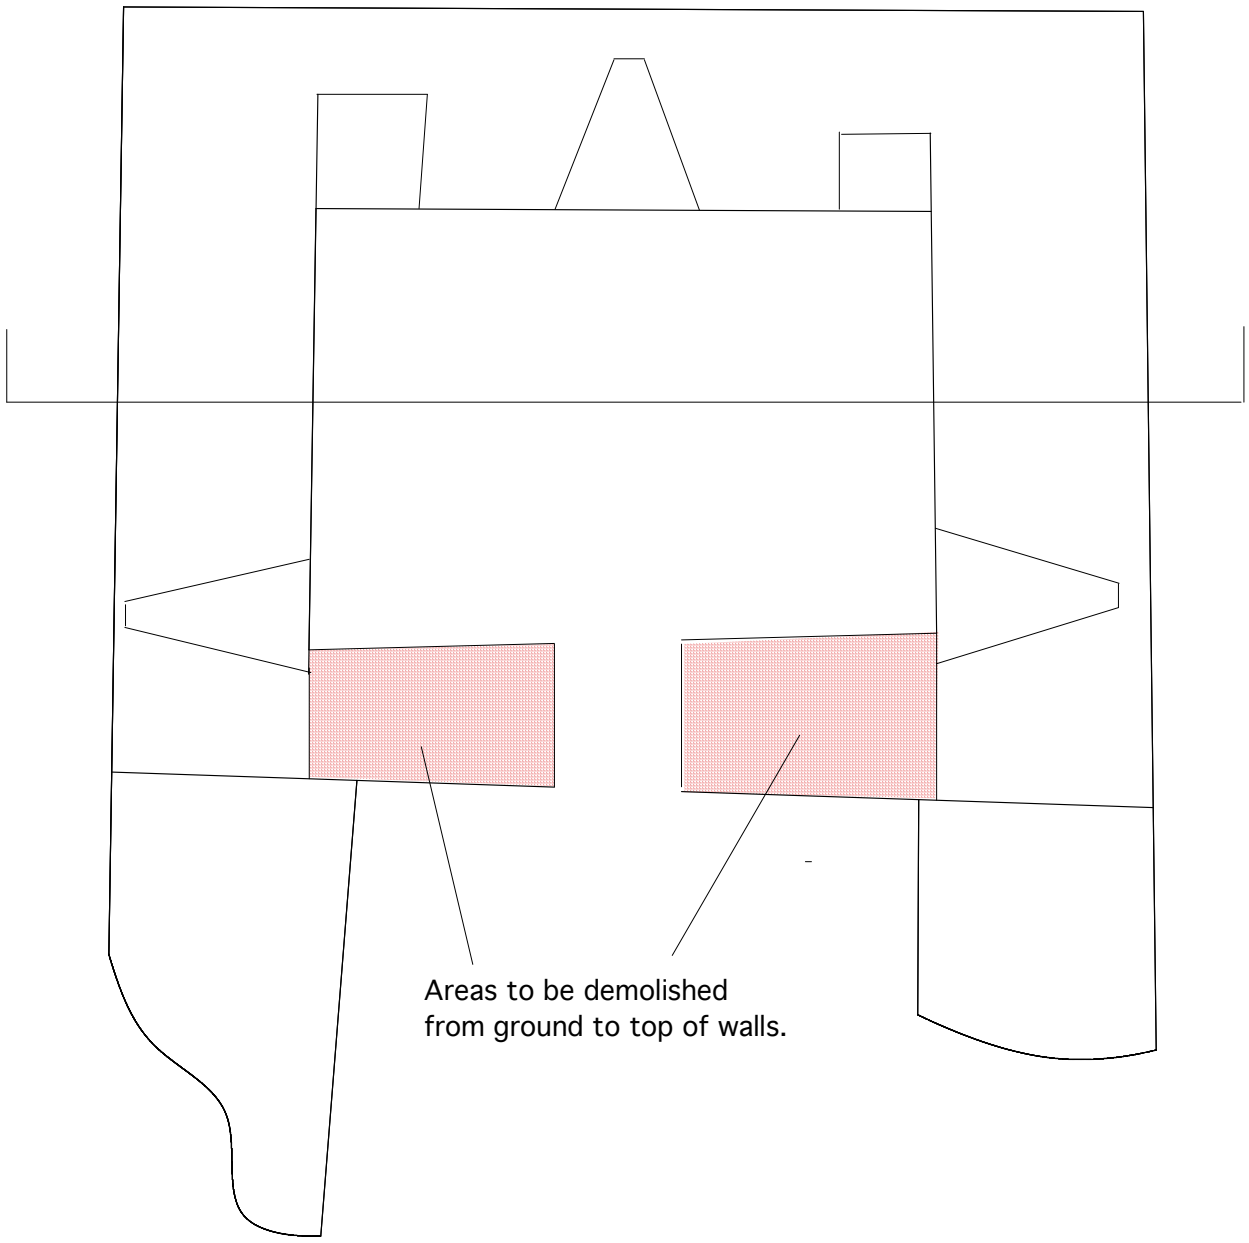

Myrton Castle


Lower ground floor survey scale 1:50 October 2012

Area for demolition Dwg no. 1386-001/A


Do not scale this drawing for
construction or estimating purposes

A.P.Associates

[redacted]

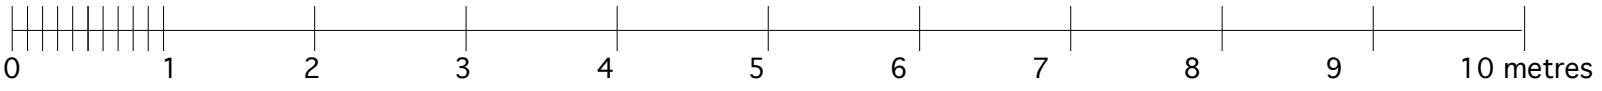



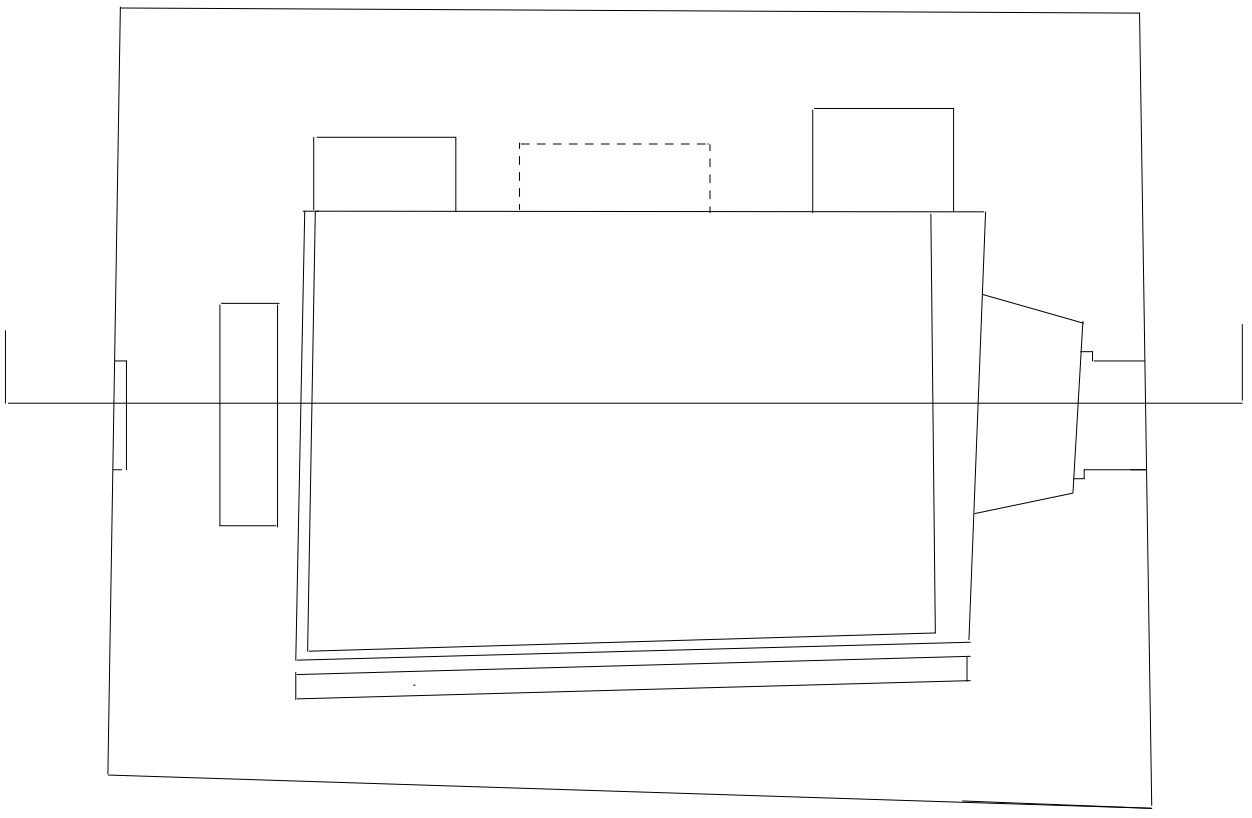



Myrton Castle


Ground floor survey scale 1:50 October 2012 Dwg no. 1386-002/A

A.P.Associates

Do not scale this drawing for
construction or estimating purposes

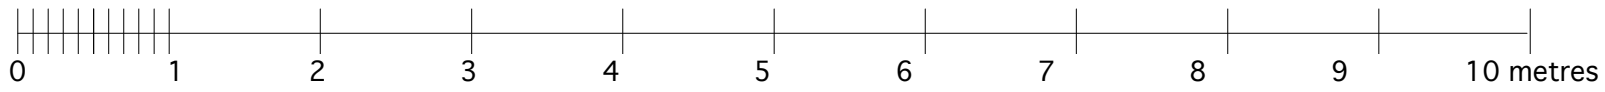

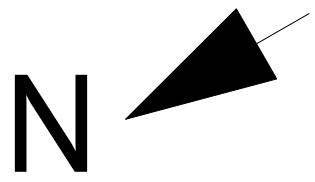

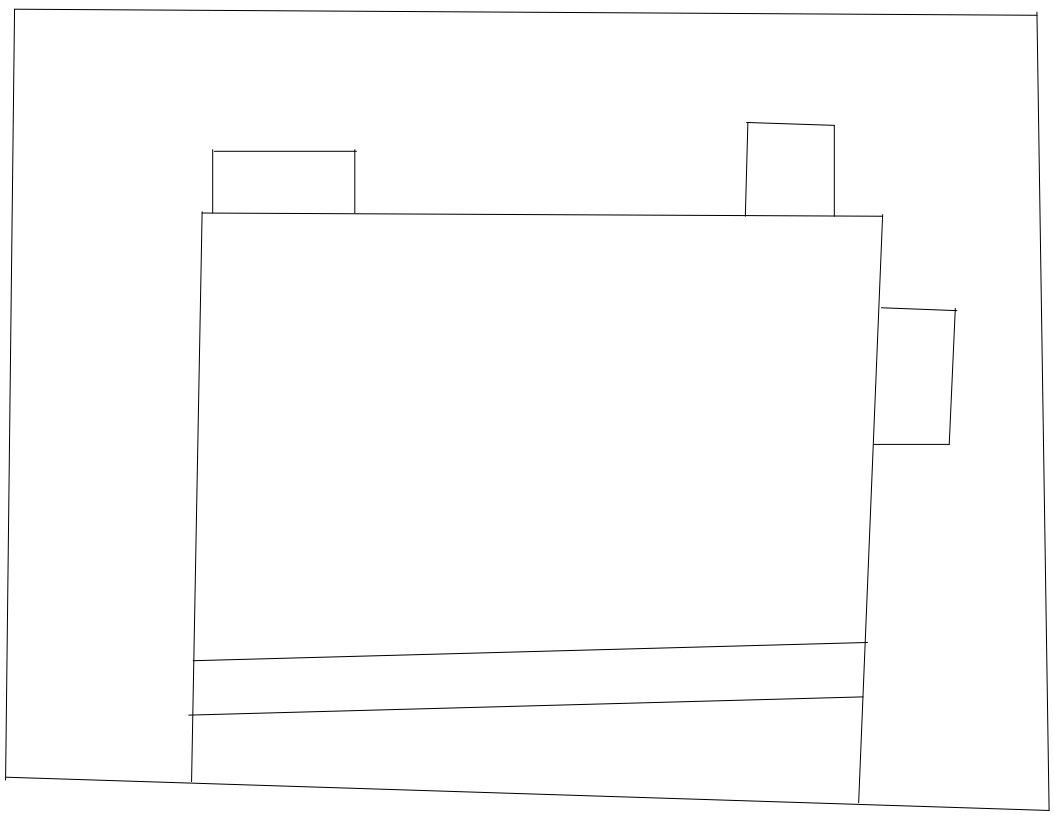


Myrton Castle

First floor survey scale 1:50 October 2012 Dwg no. 1386-003/A

A.P.Associates


Do not scale this drawing for
construction or estimating purposes

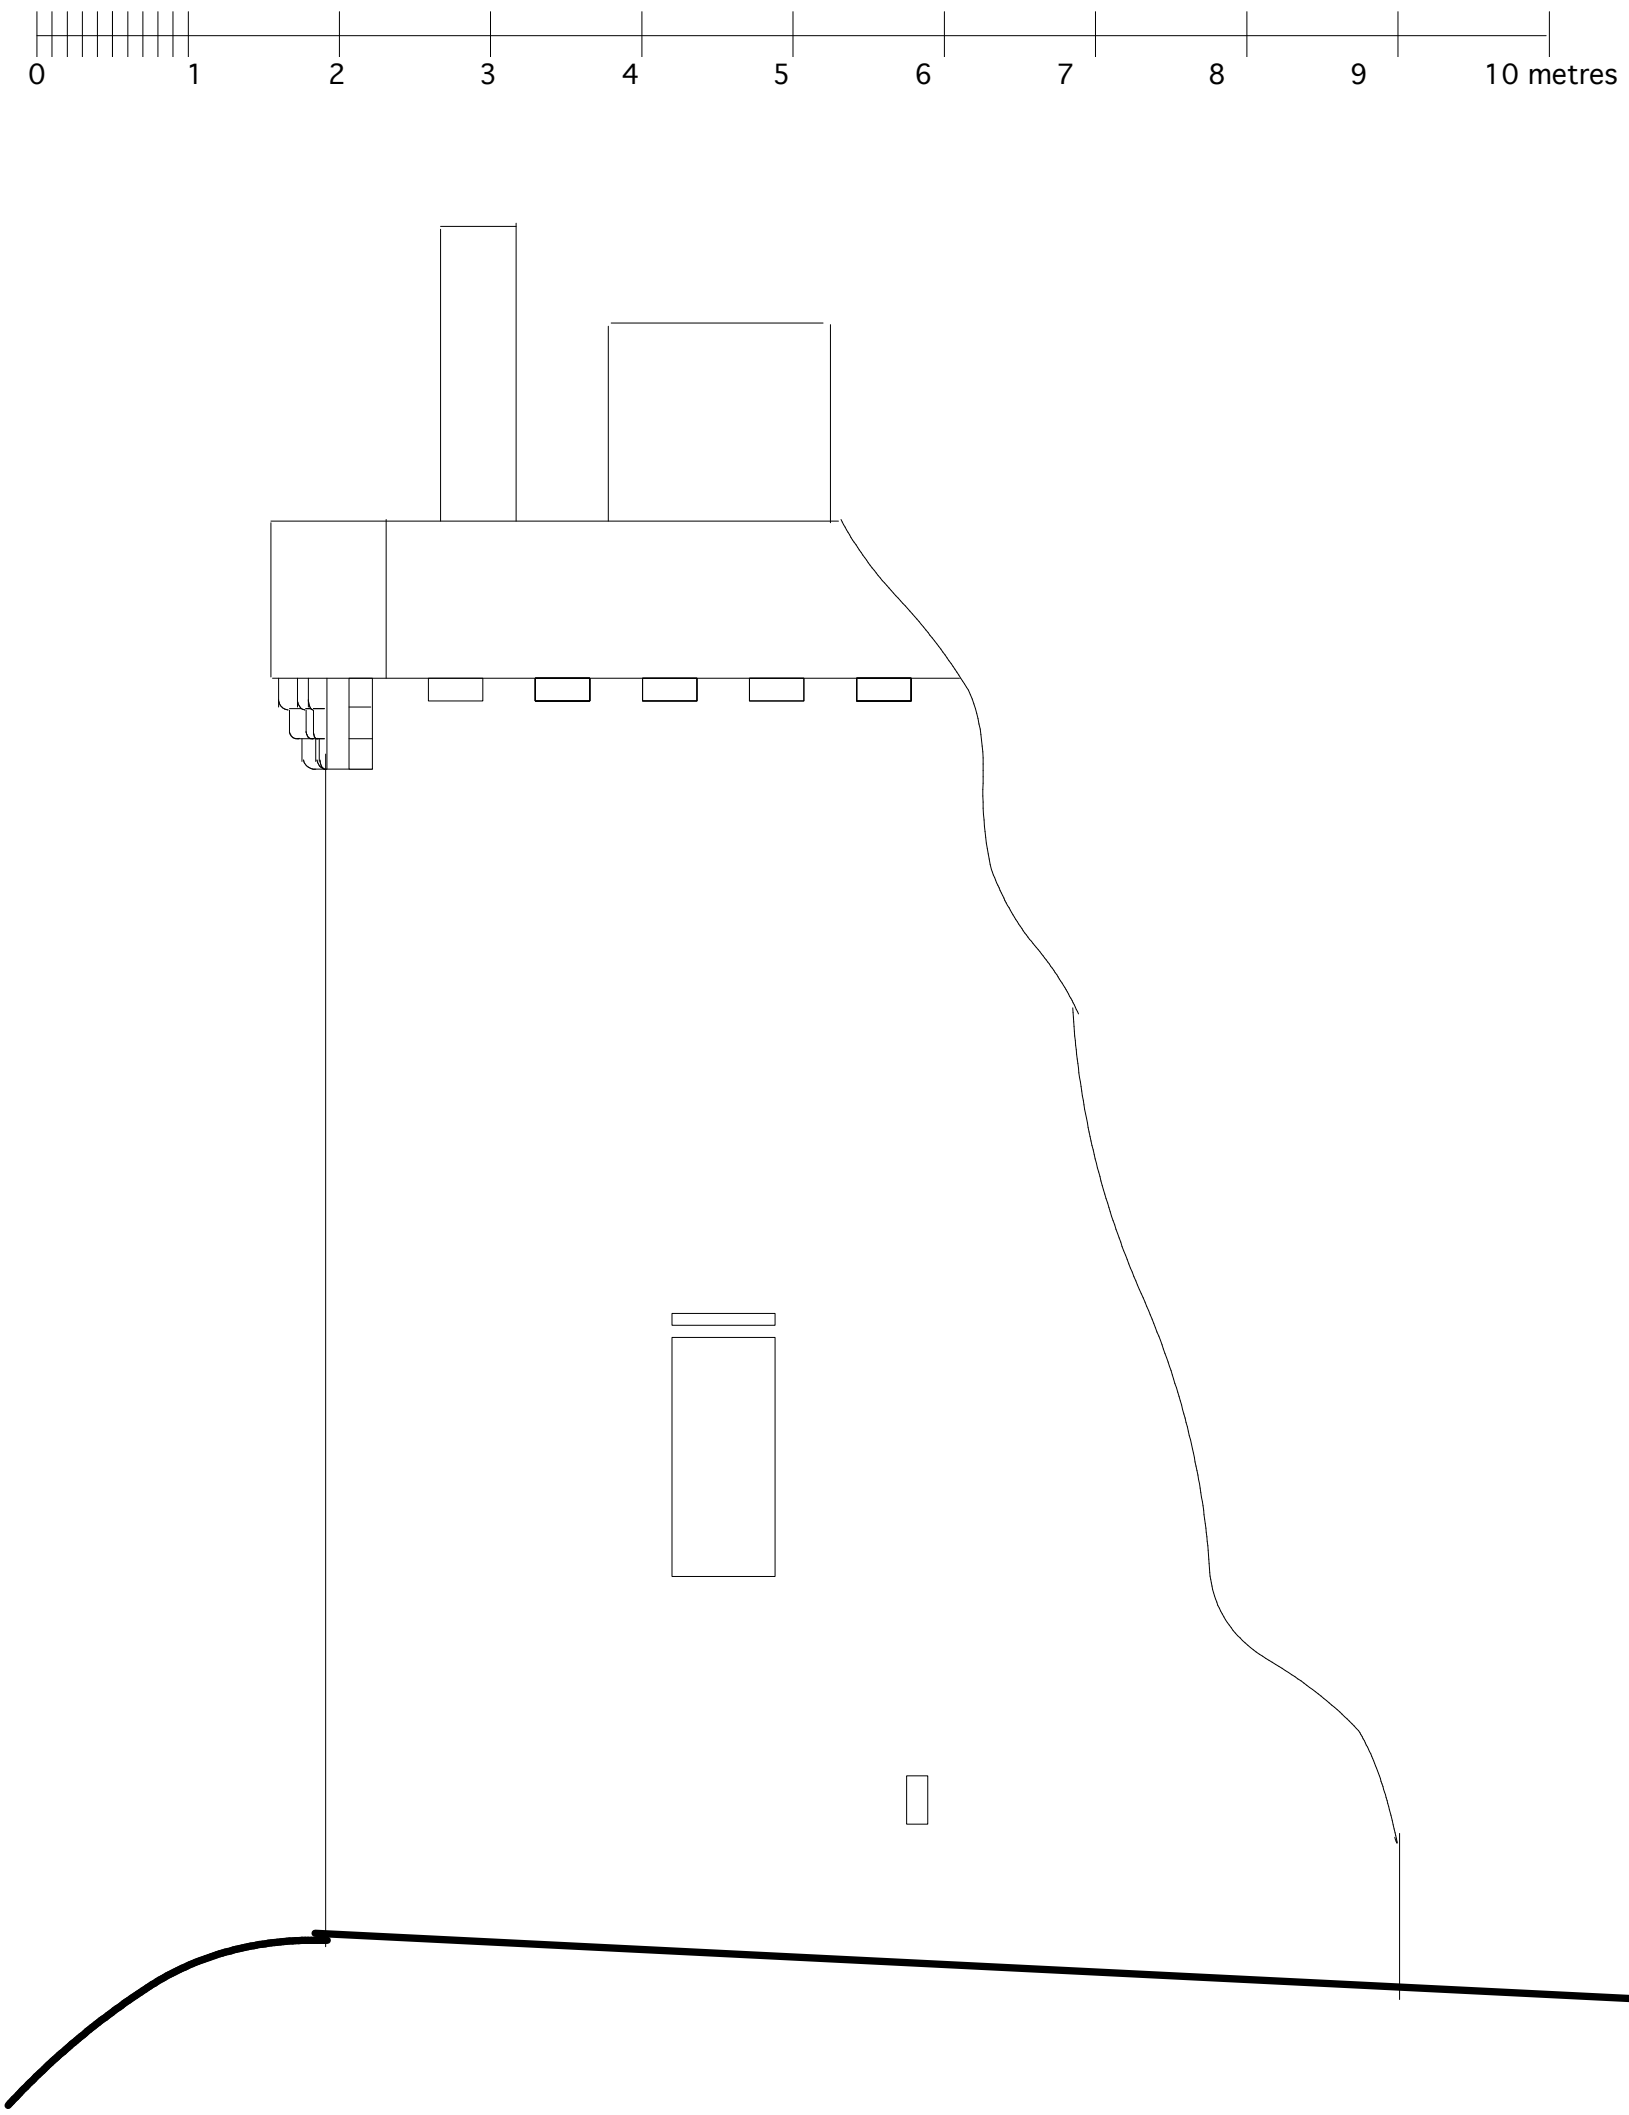

Myrton Castle

East elevation survey scale 1:50 October 2012 Dwg no. 1386-006/A


A.P.Associates

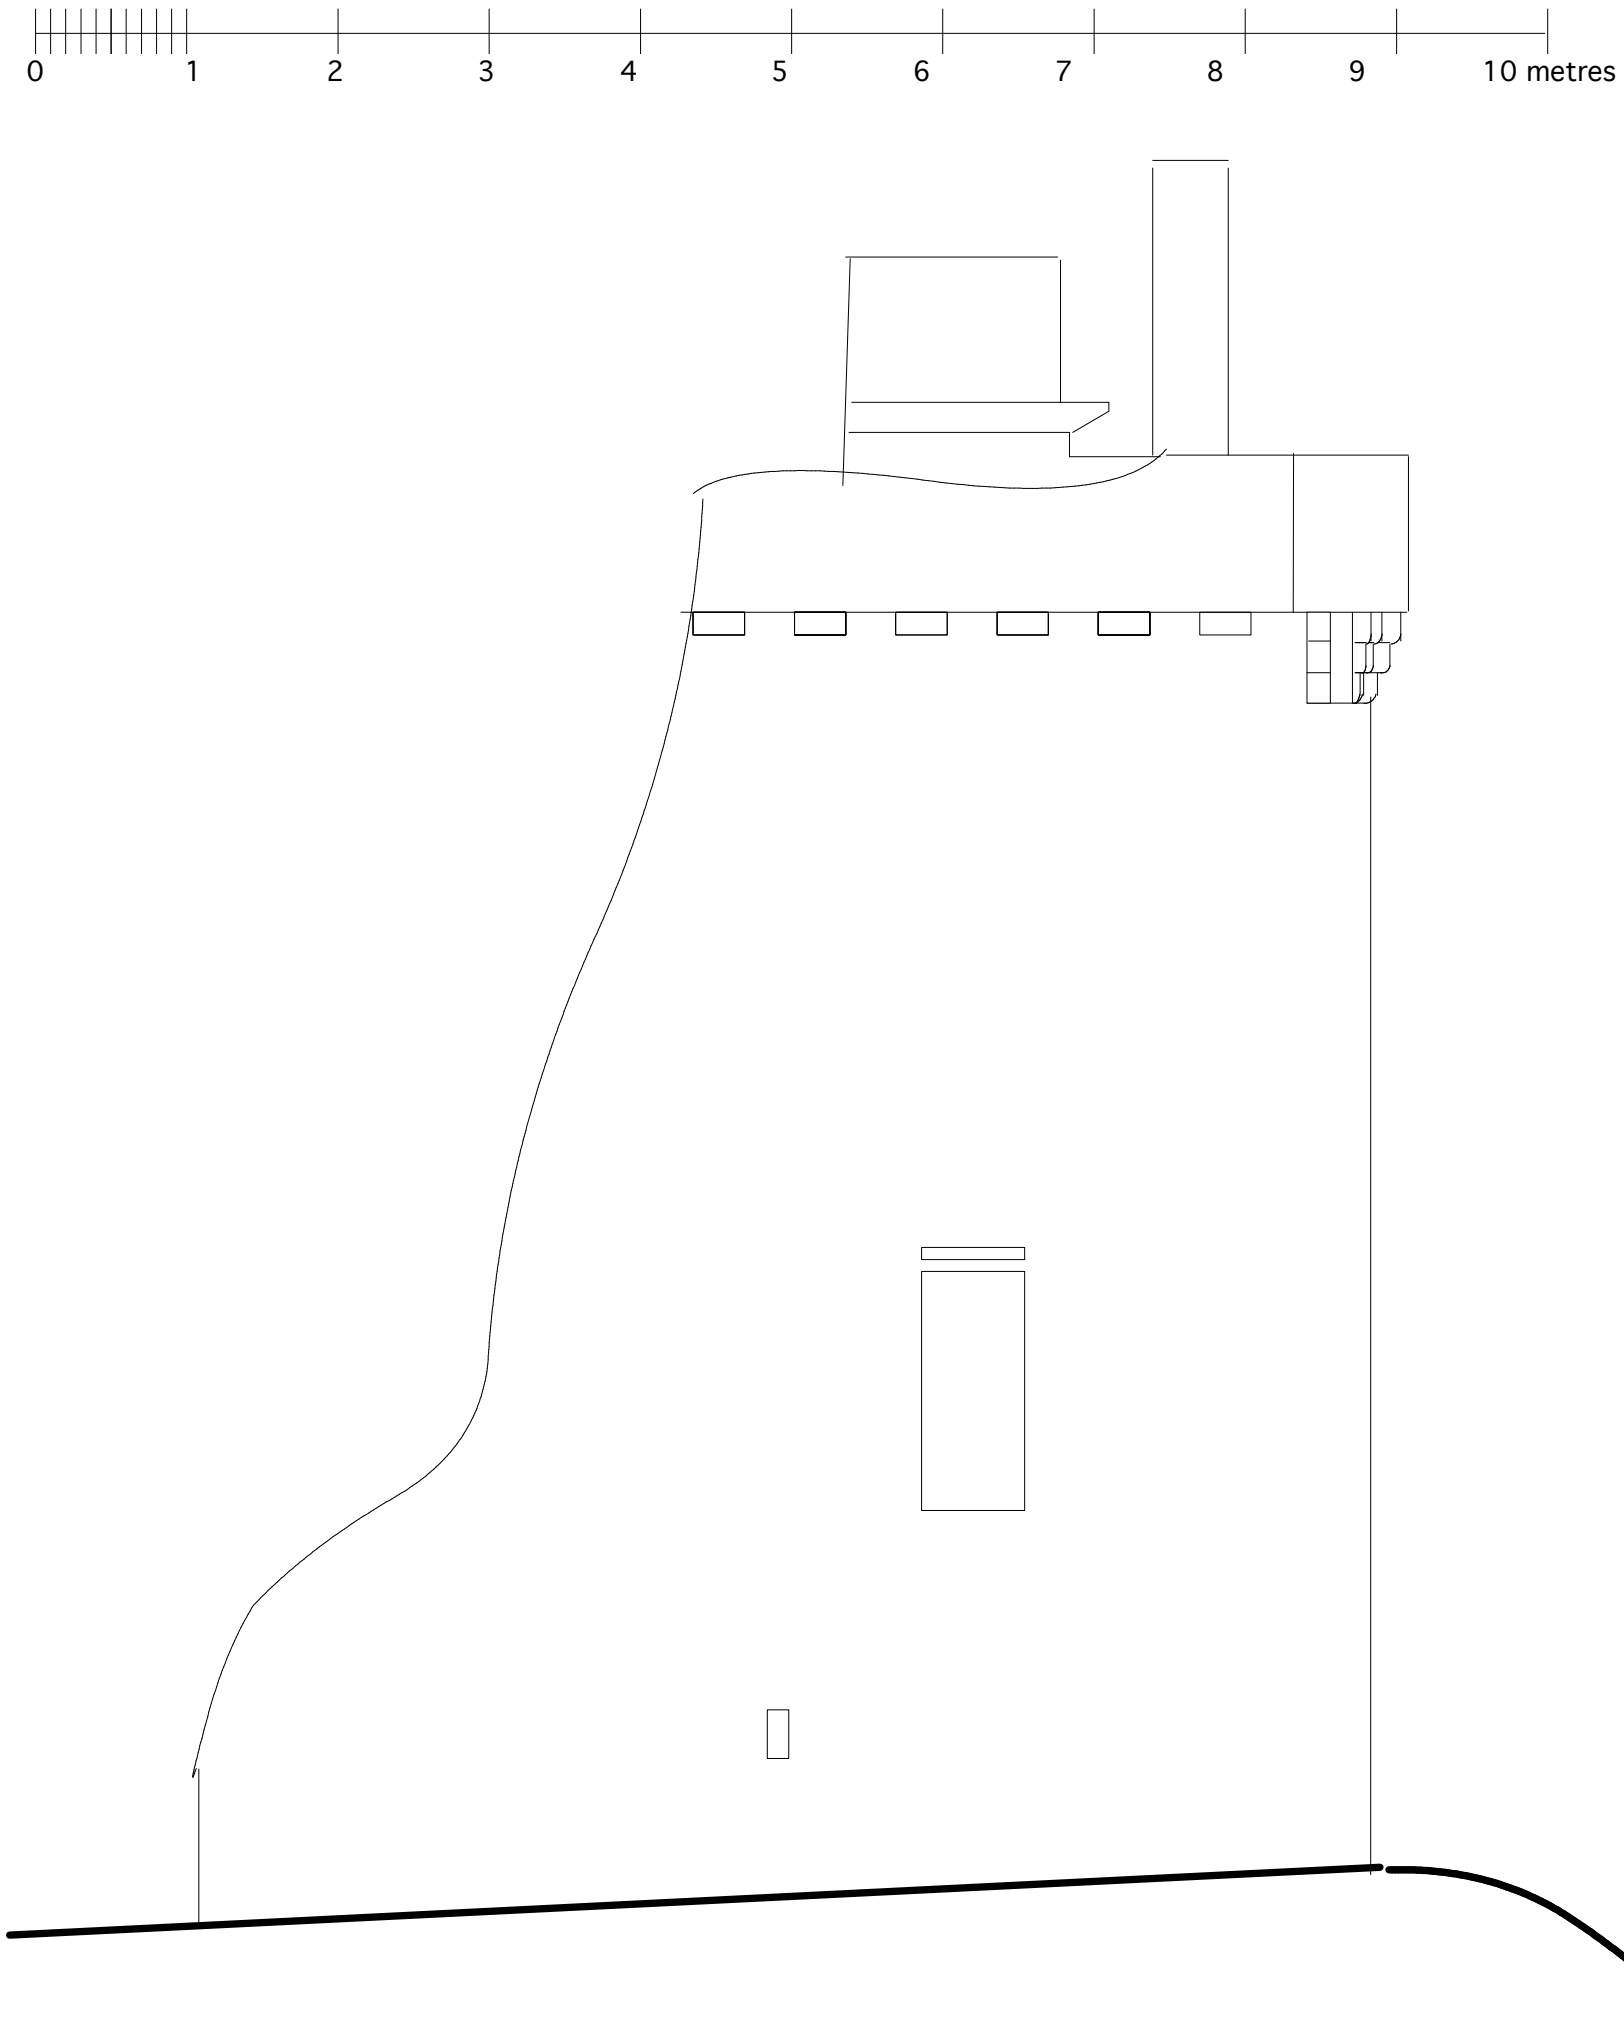

Myrton Castle

West elevation survey scale 1:50 October 2012 Dwg no. 1386-007/A


A.P.Associates

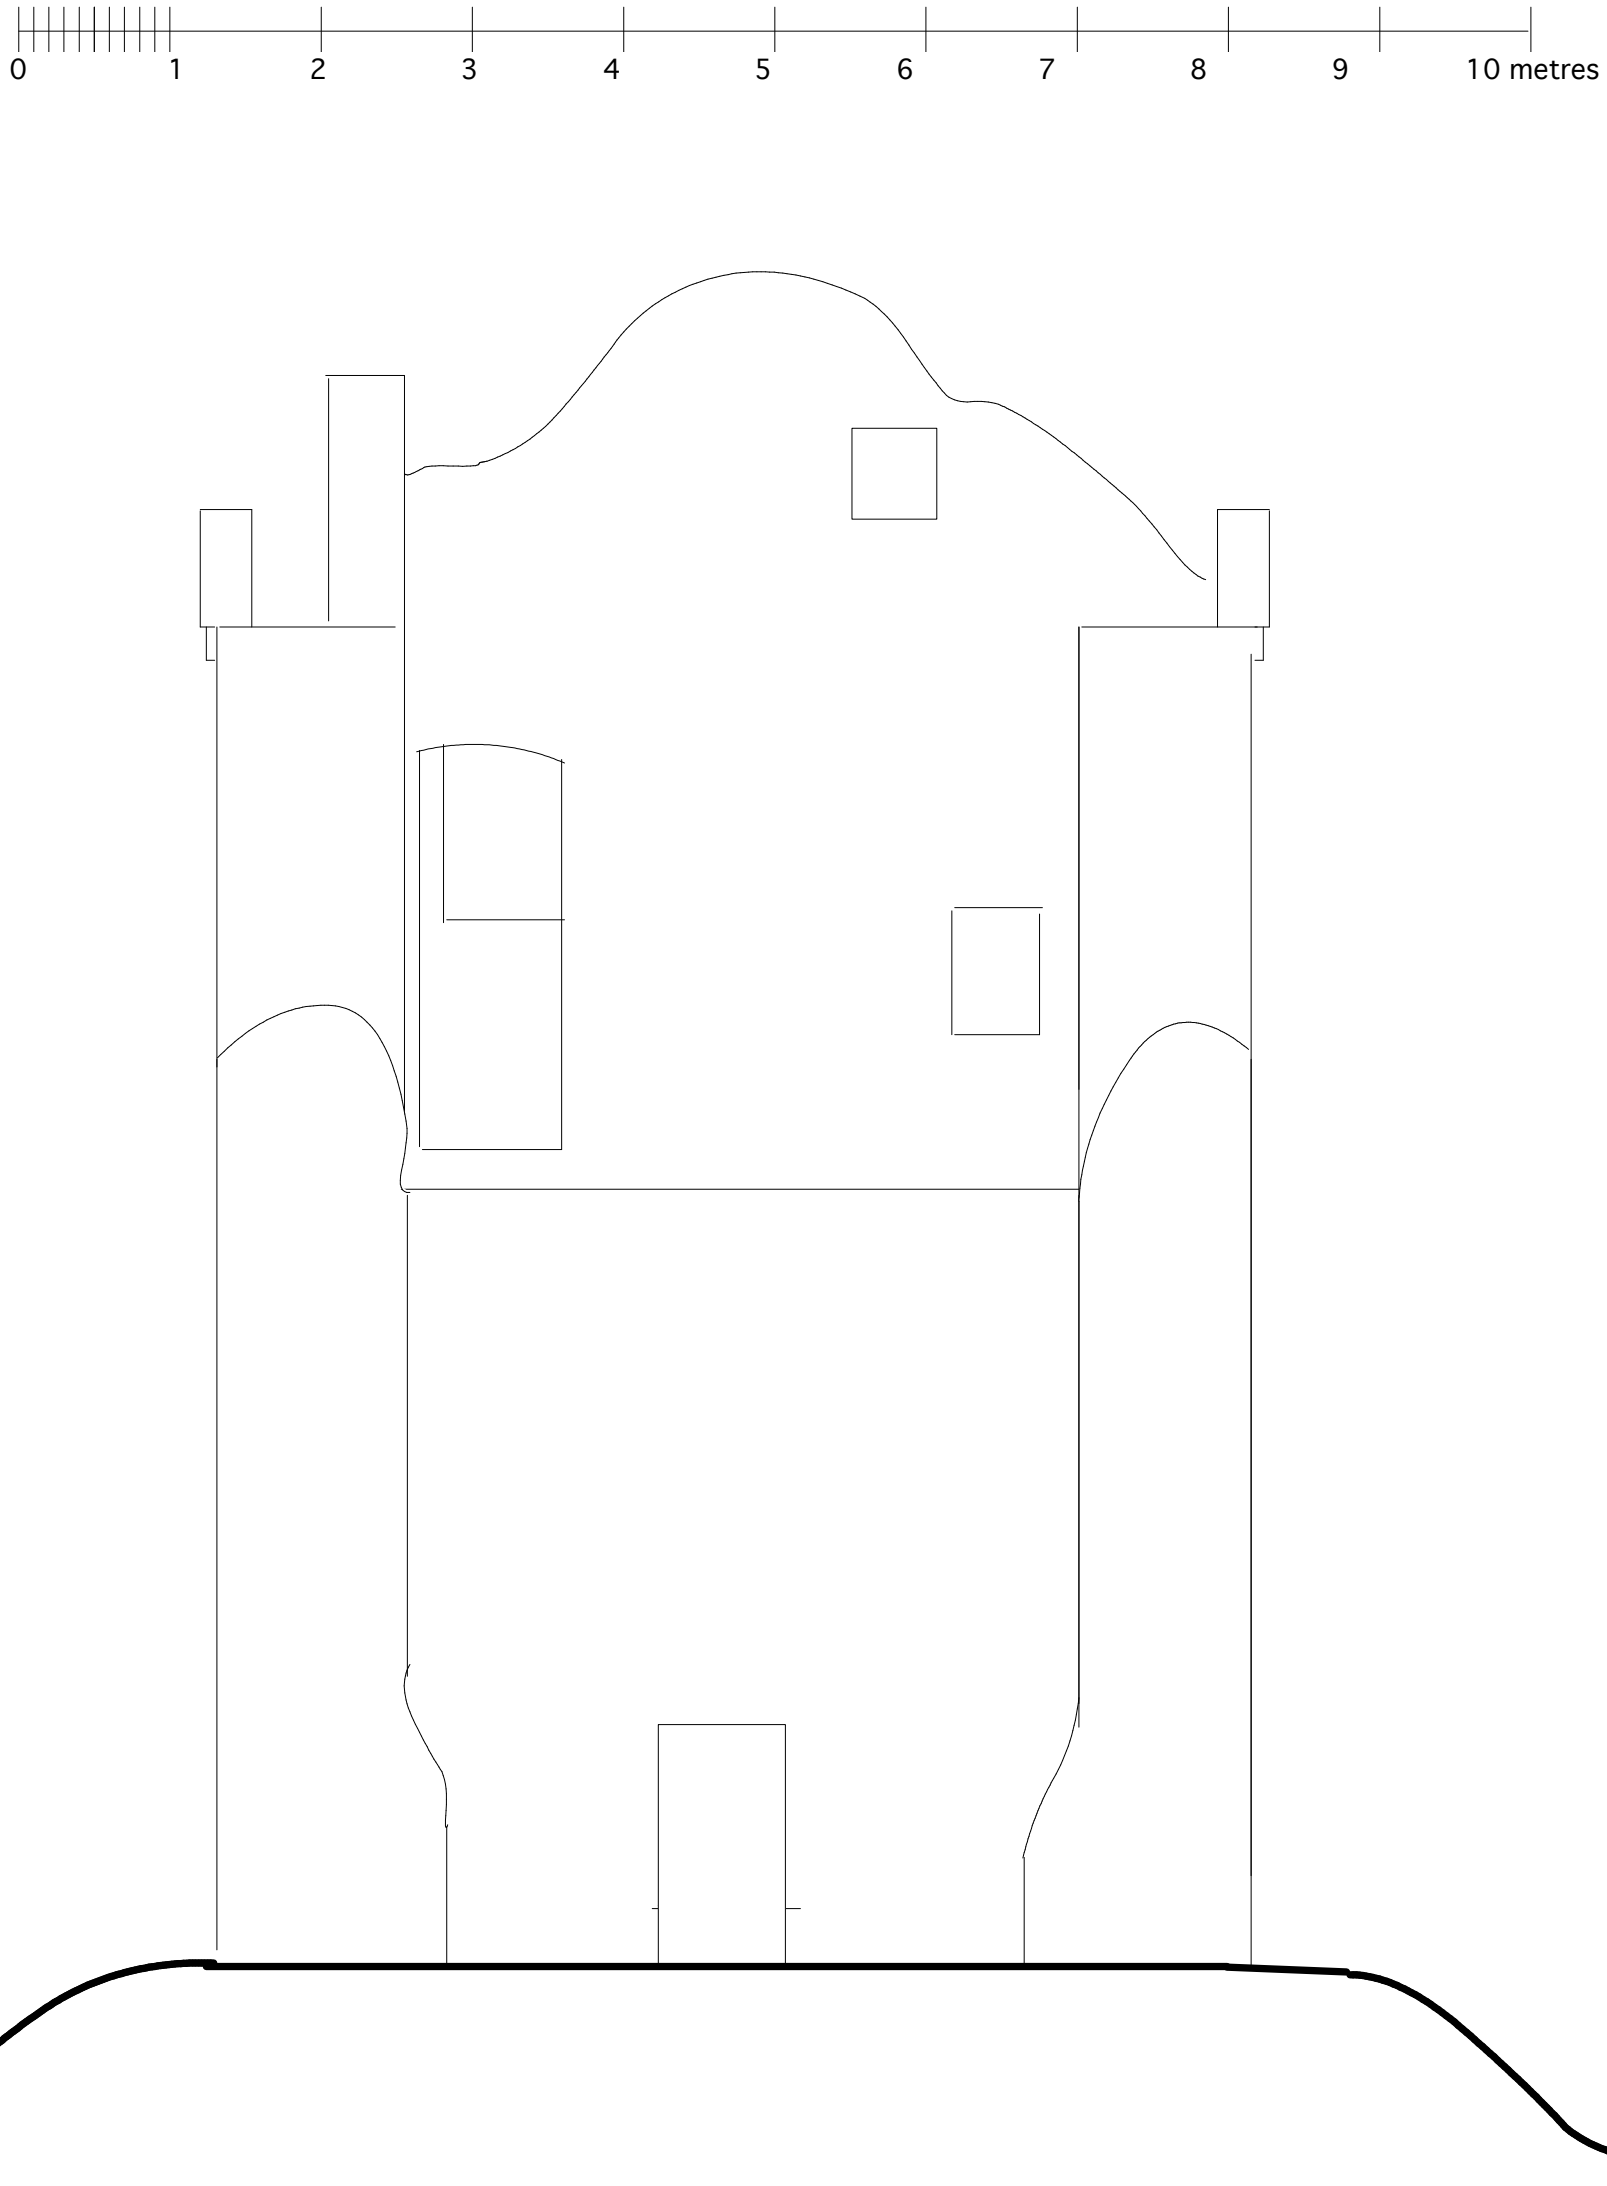

Myrton Castle

North elevation survey scale 1:50 October 2012 Dwg no. 1386-008/A

A.P.Associates

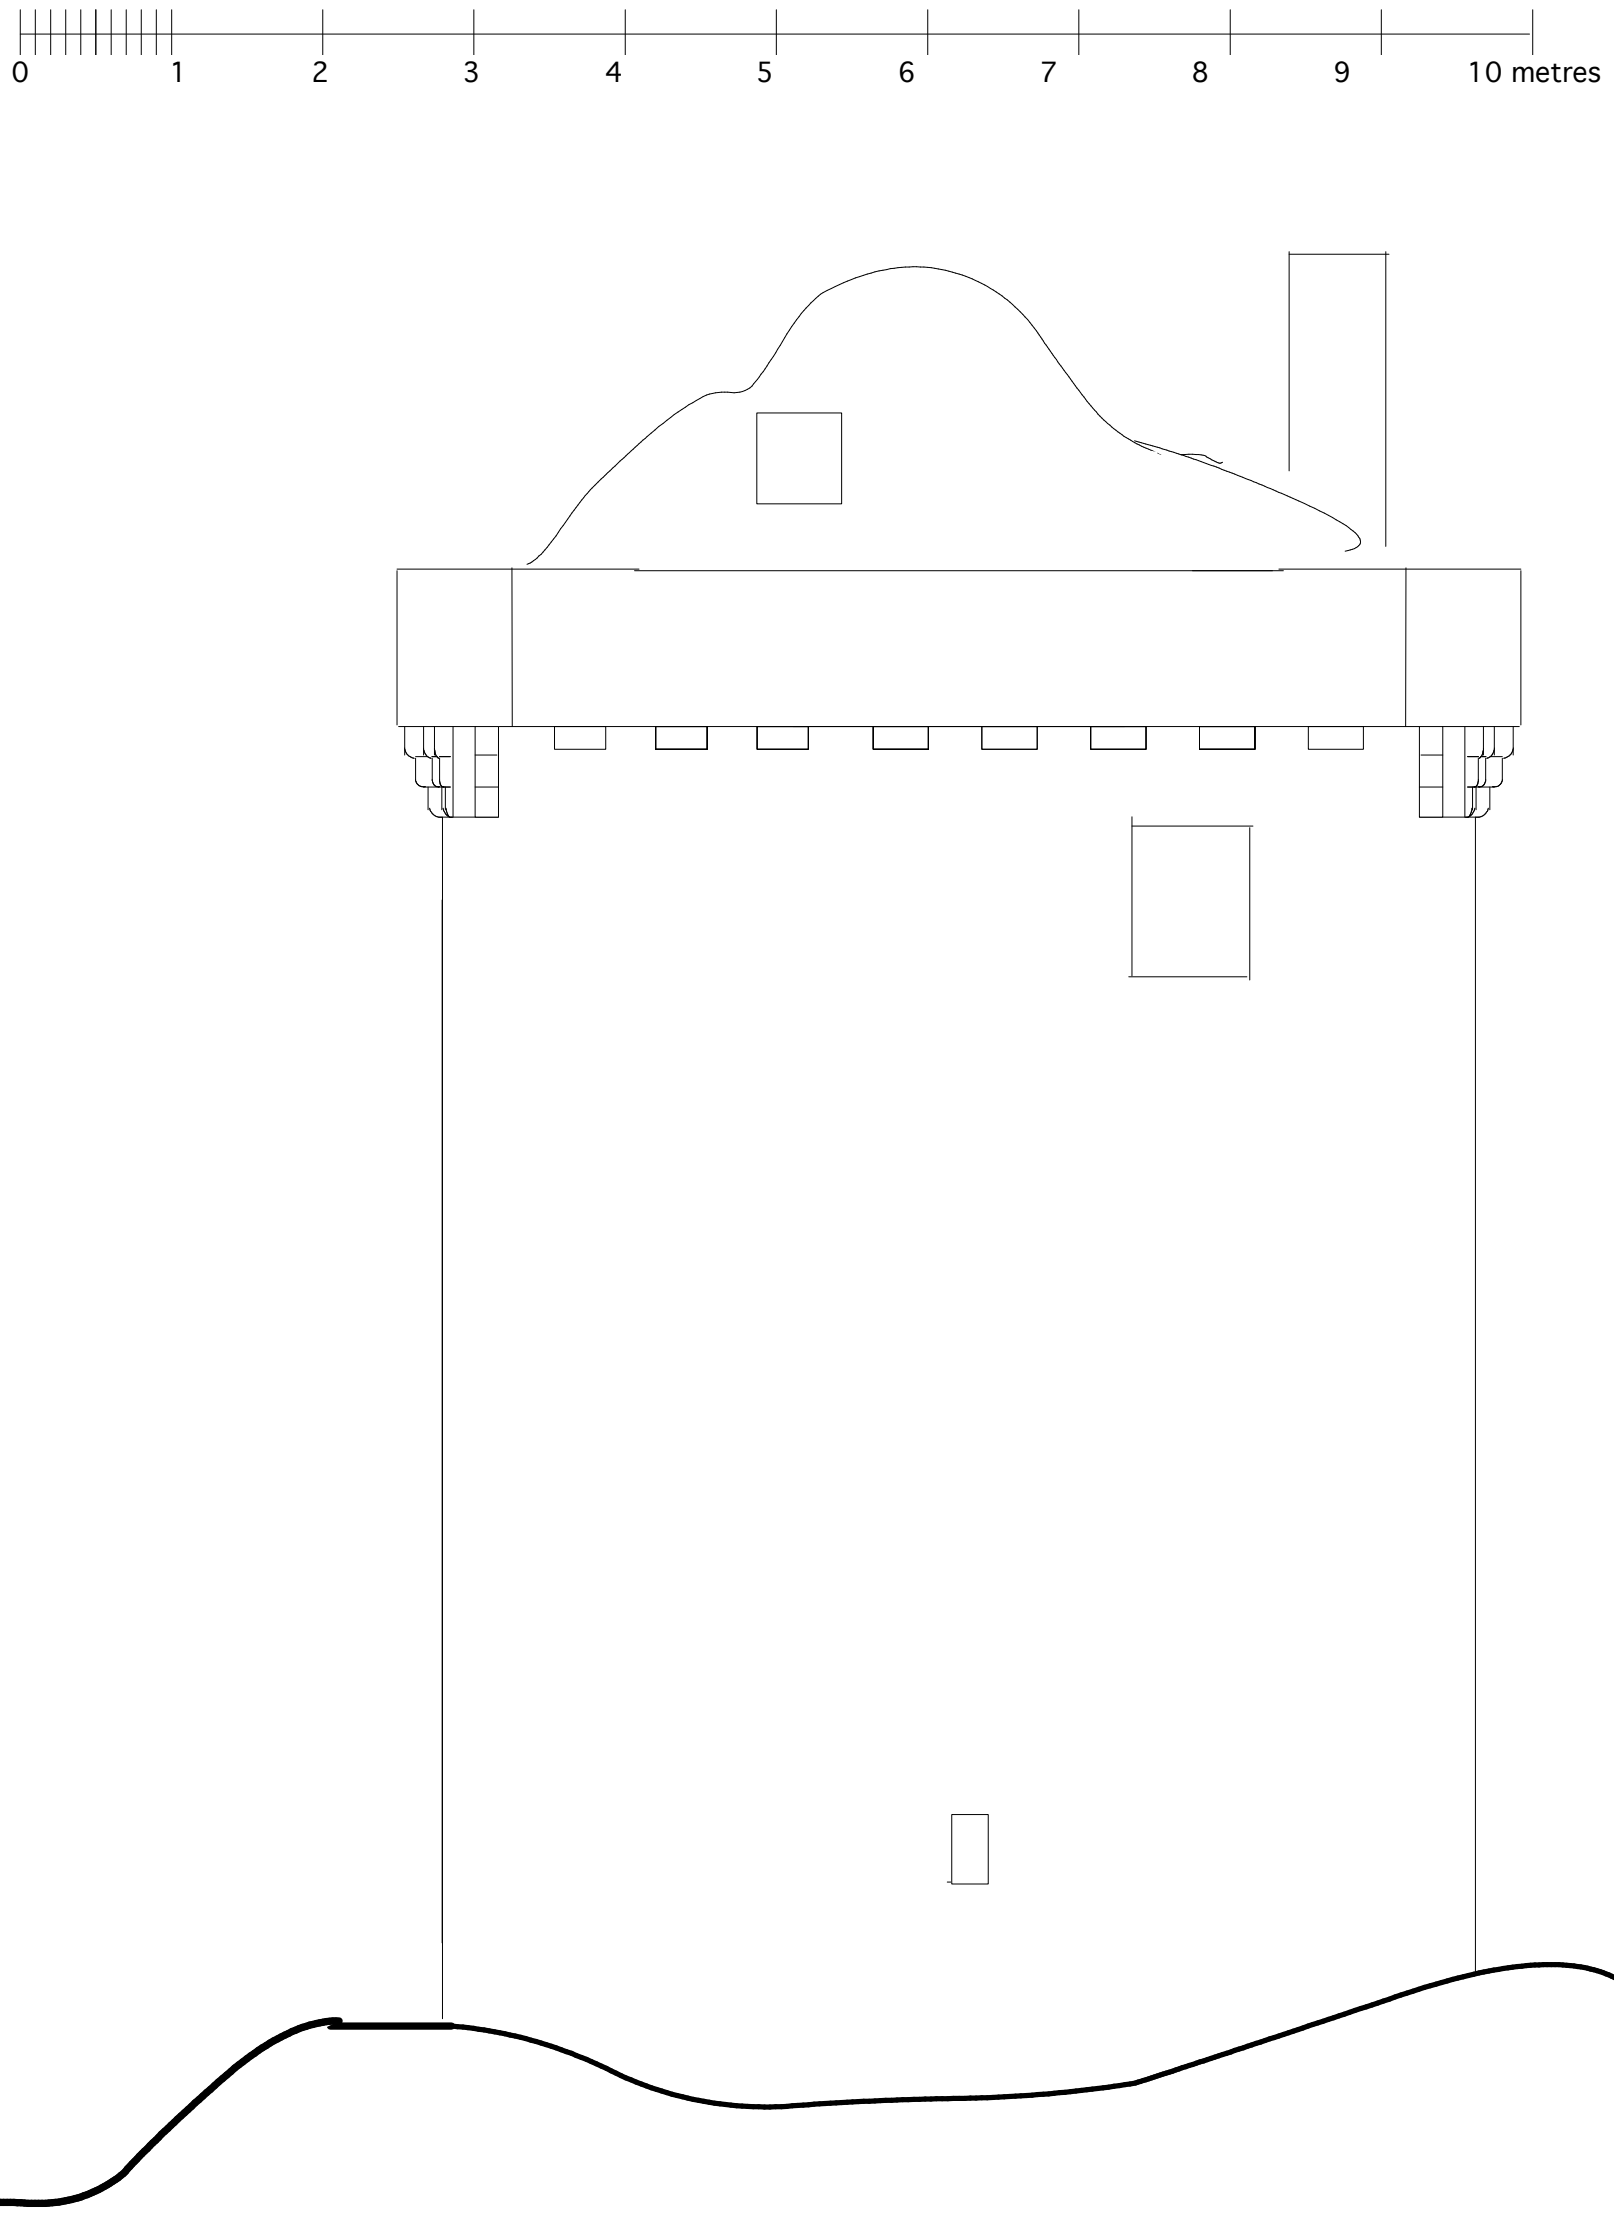



Myrton Castle

South elevation survey scale 1:50 October 2012 Dwg no. 1386-009/A

A.P.Associates

[redacted]

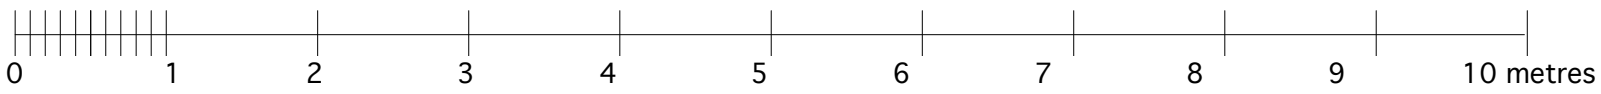

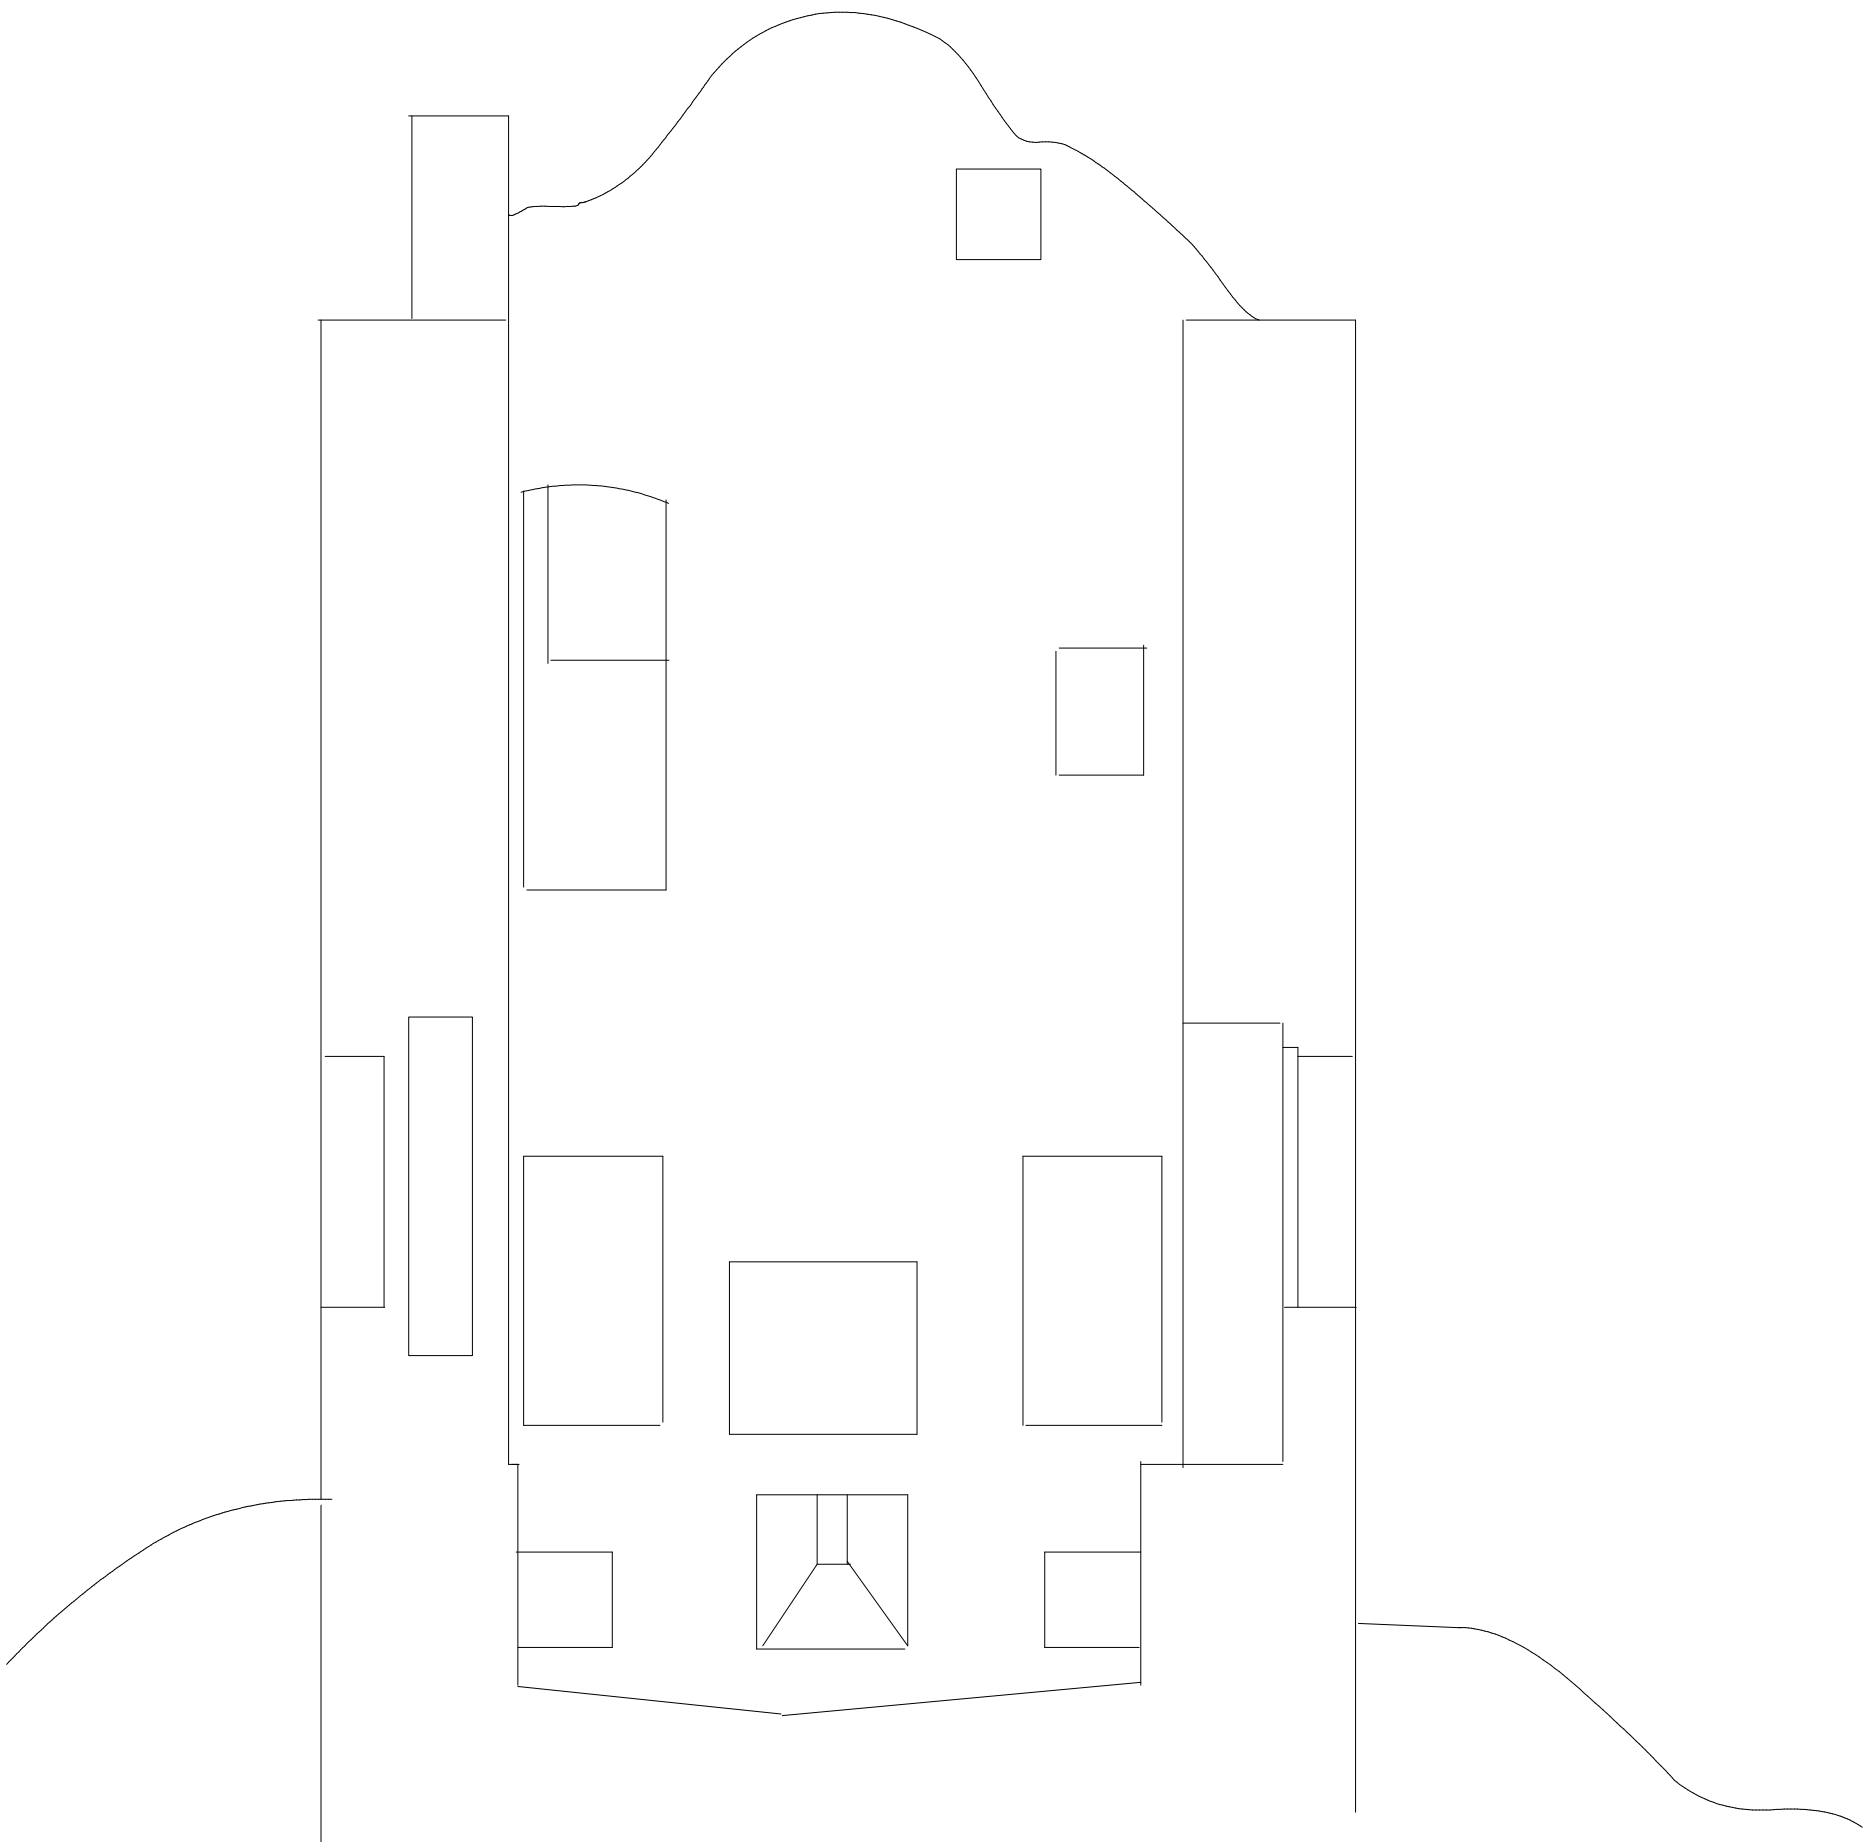

Myrton Castle

Internal Elev. looking South survey scale 1:50 October 2012

Dwg no. 1386-010/A


Do not scale this drawing for
construction or estimating purposes

A.P.Associates

[redacted]

0 1 2 3 4 5 6 7 8 9 10 metres


N

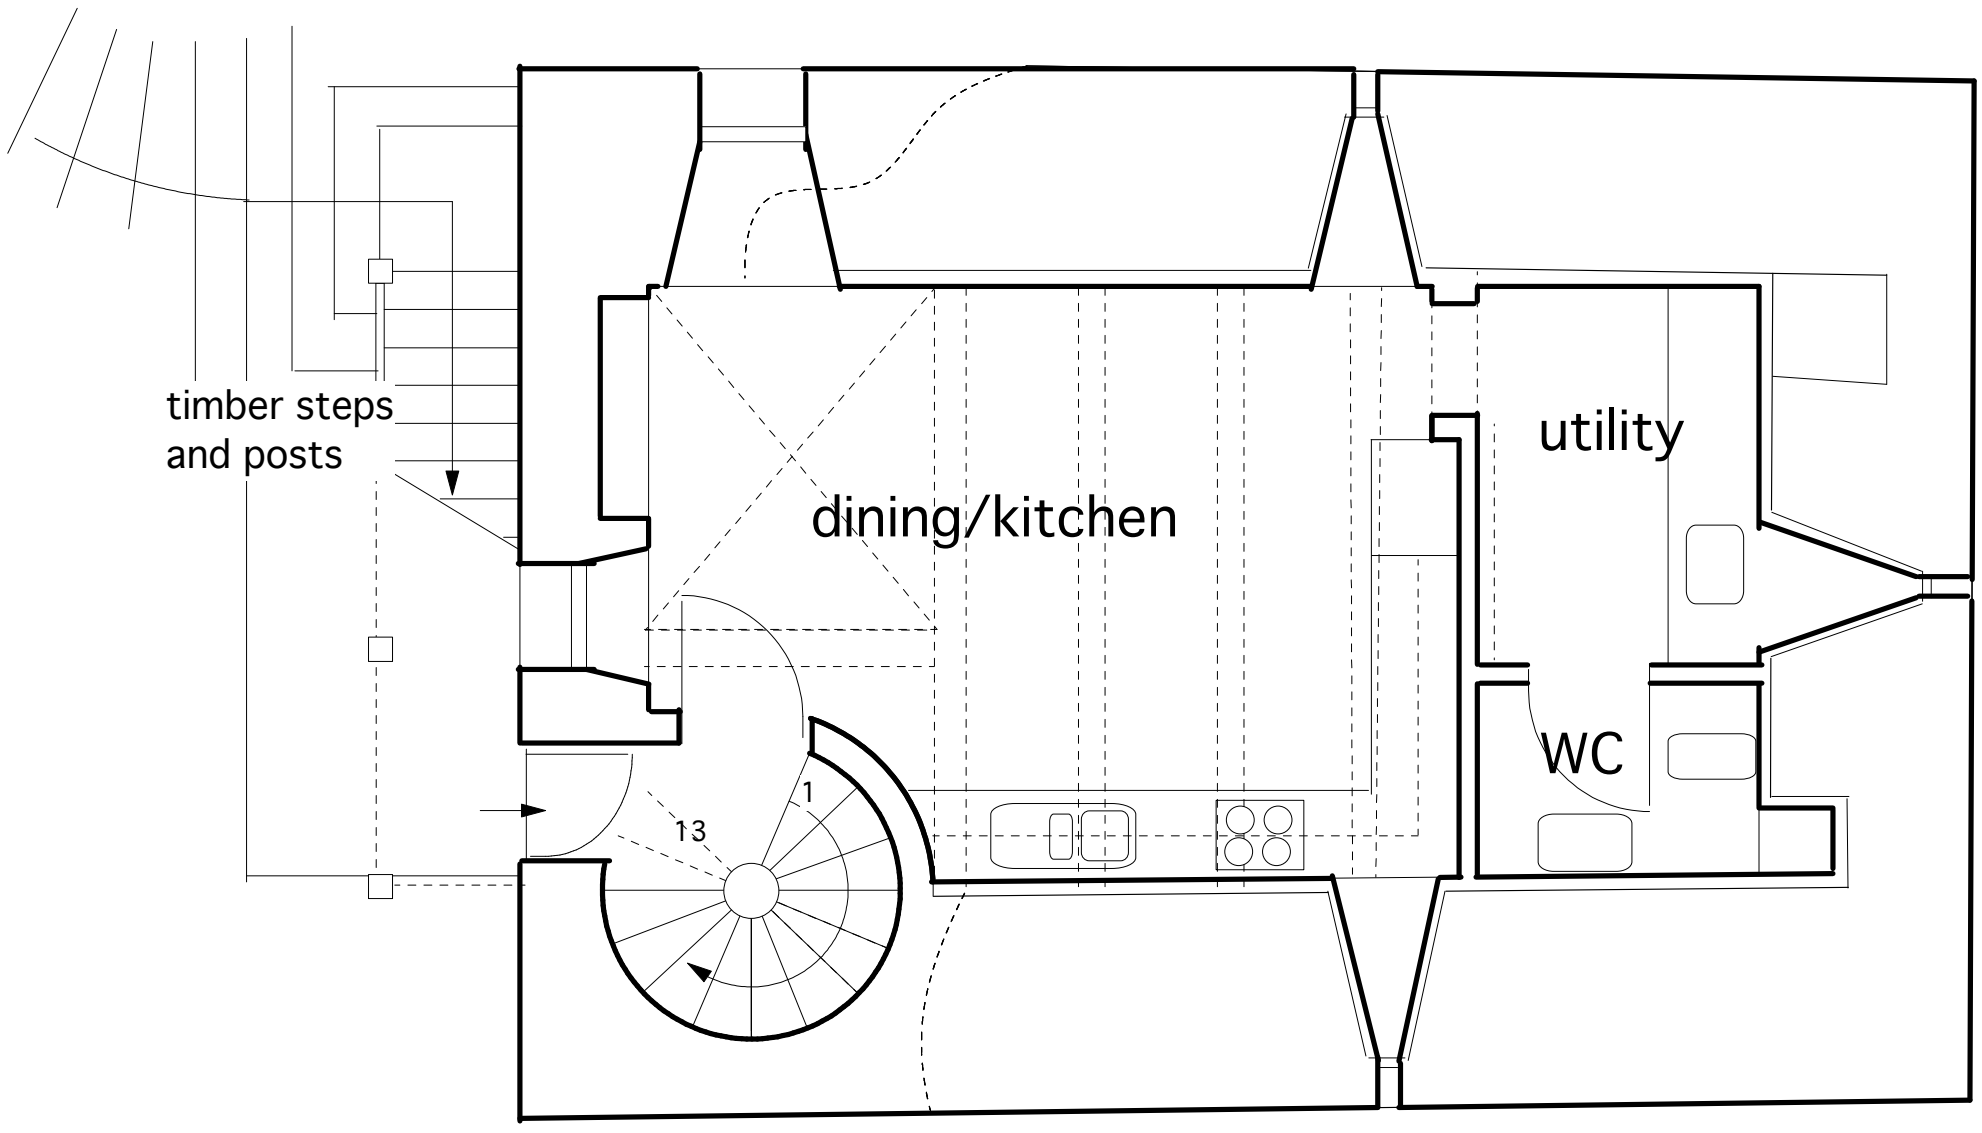


Myrton Castle

Lower ground floor proposed scale 1:50 August 2013 Dwg no. 1386-101/A A.P.Associates

Do not scale this drawing for
construction or estimating purposes

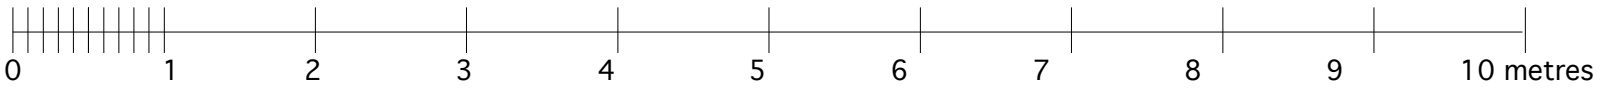



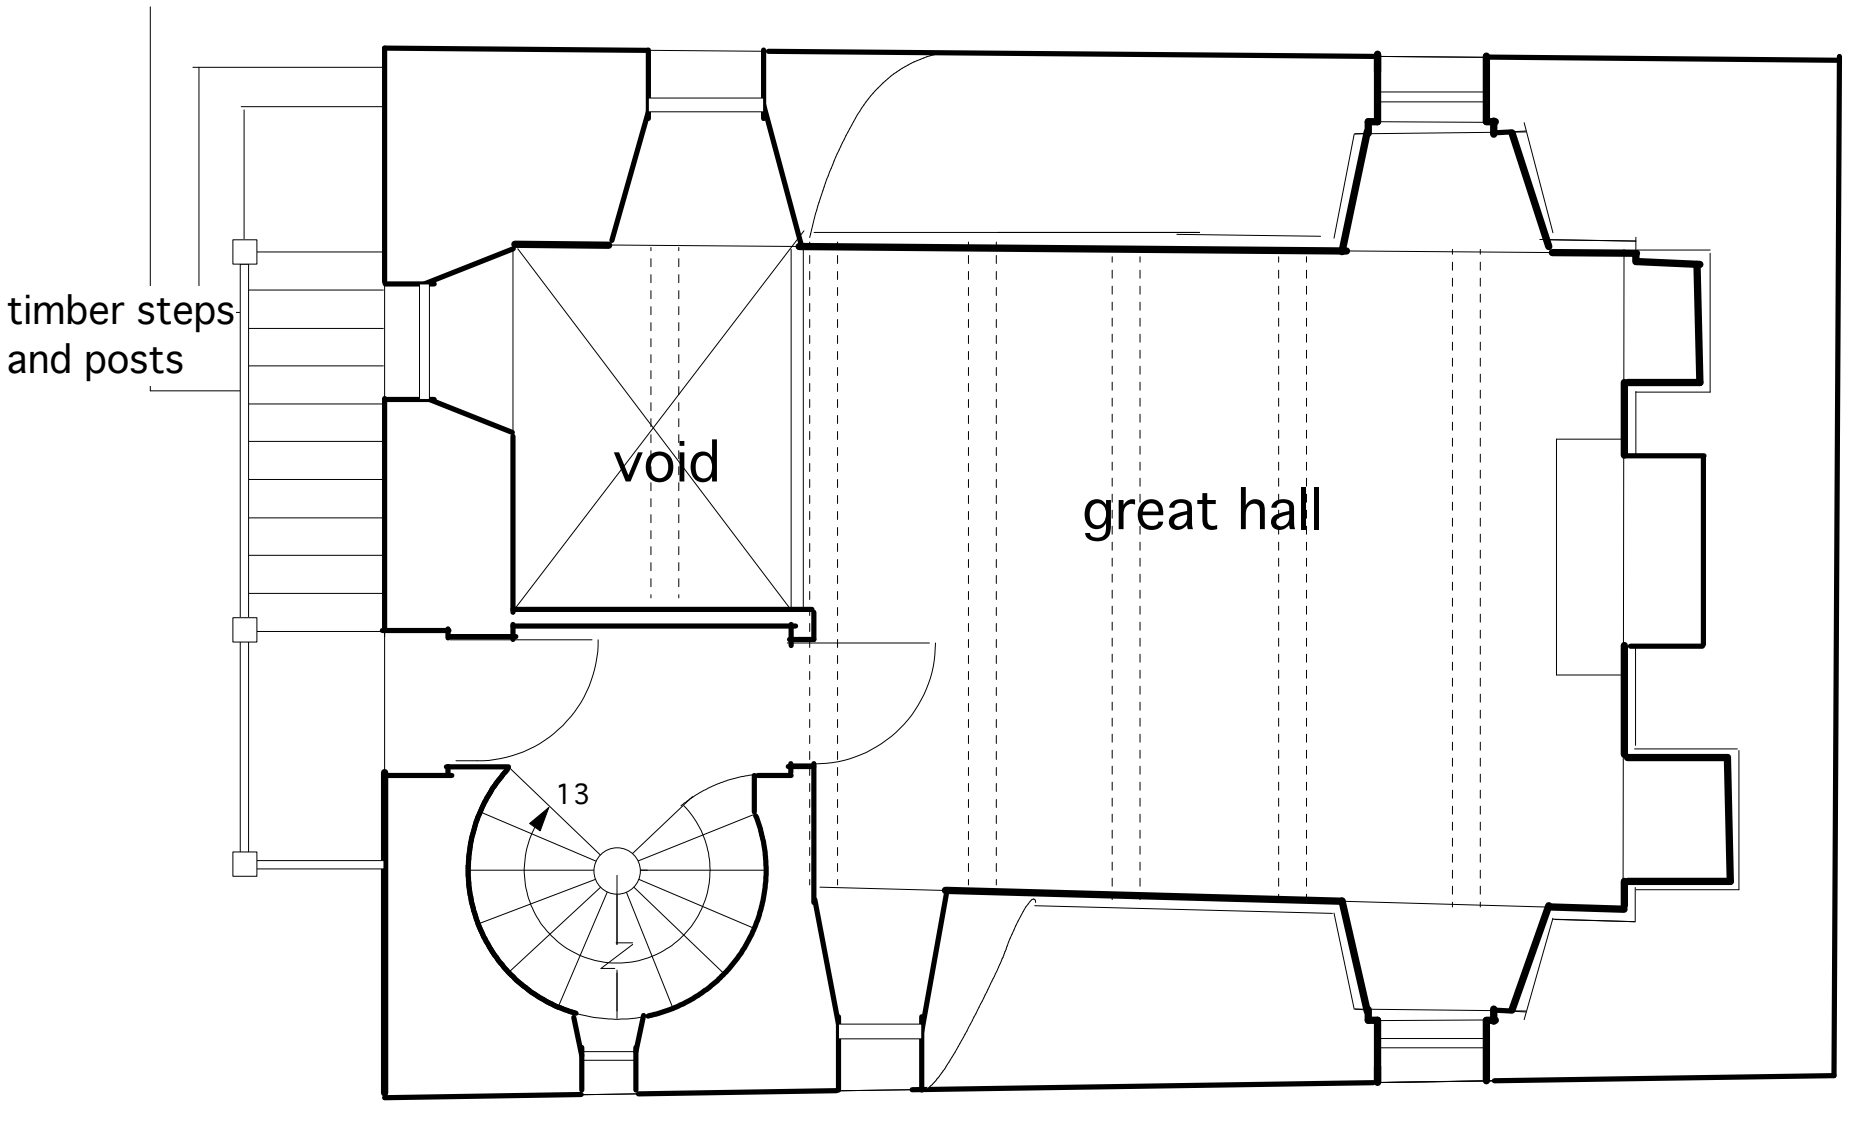

Myrton Castle

Ground floor proposed scale 1:50 August 2013 Dwg no. 1386-102/A


A.P.Associates

[redacted]

Do not scale this drawing for
construction or estimating purposes

0 1 2 3 4 5 6 7 8 9 10 metres

N

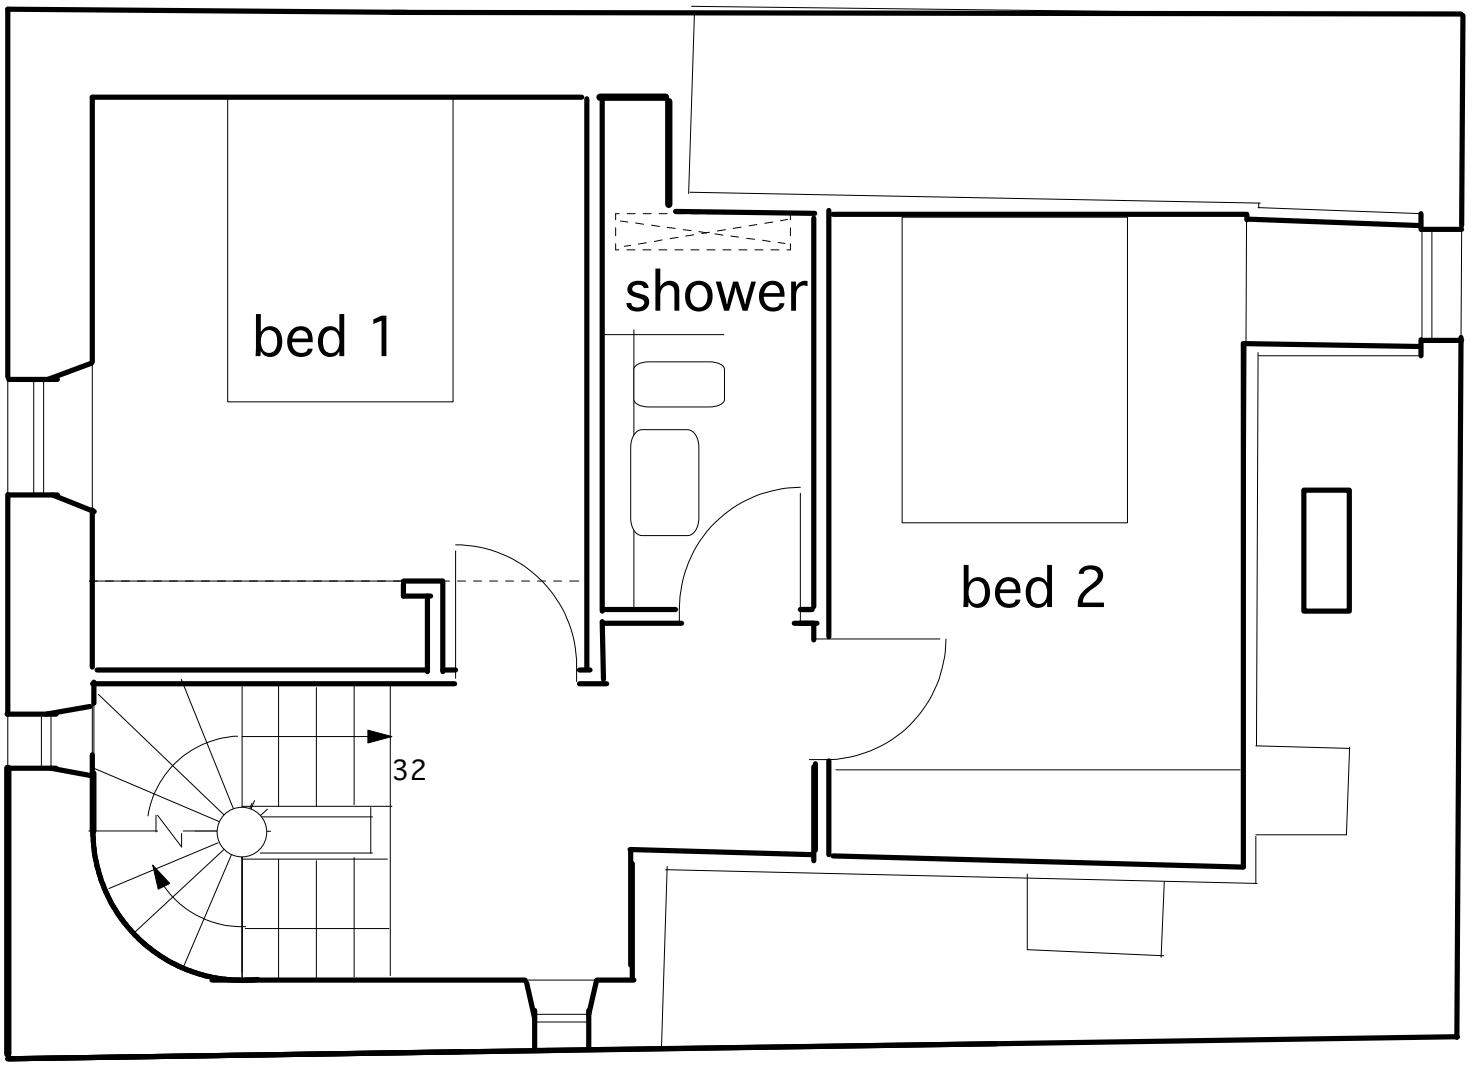


Myrton Castle

First floor proposed scale 1:50 August 2013 Dwg no. 1386-103/A

A.P.Associates

[redacted]

Do not scale this drawing for
construction or estimating purposes

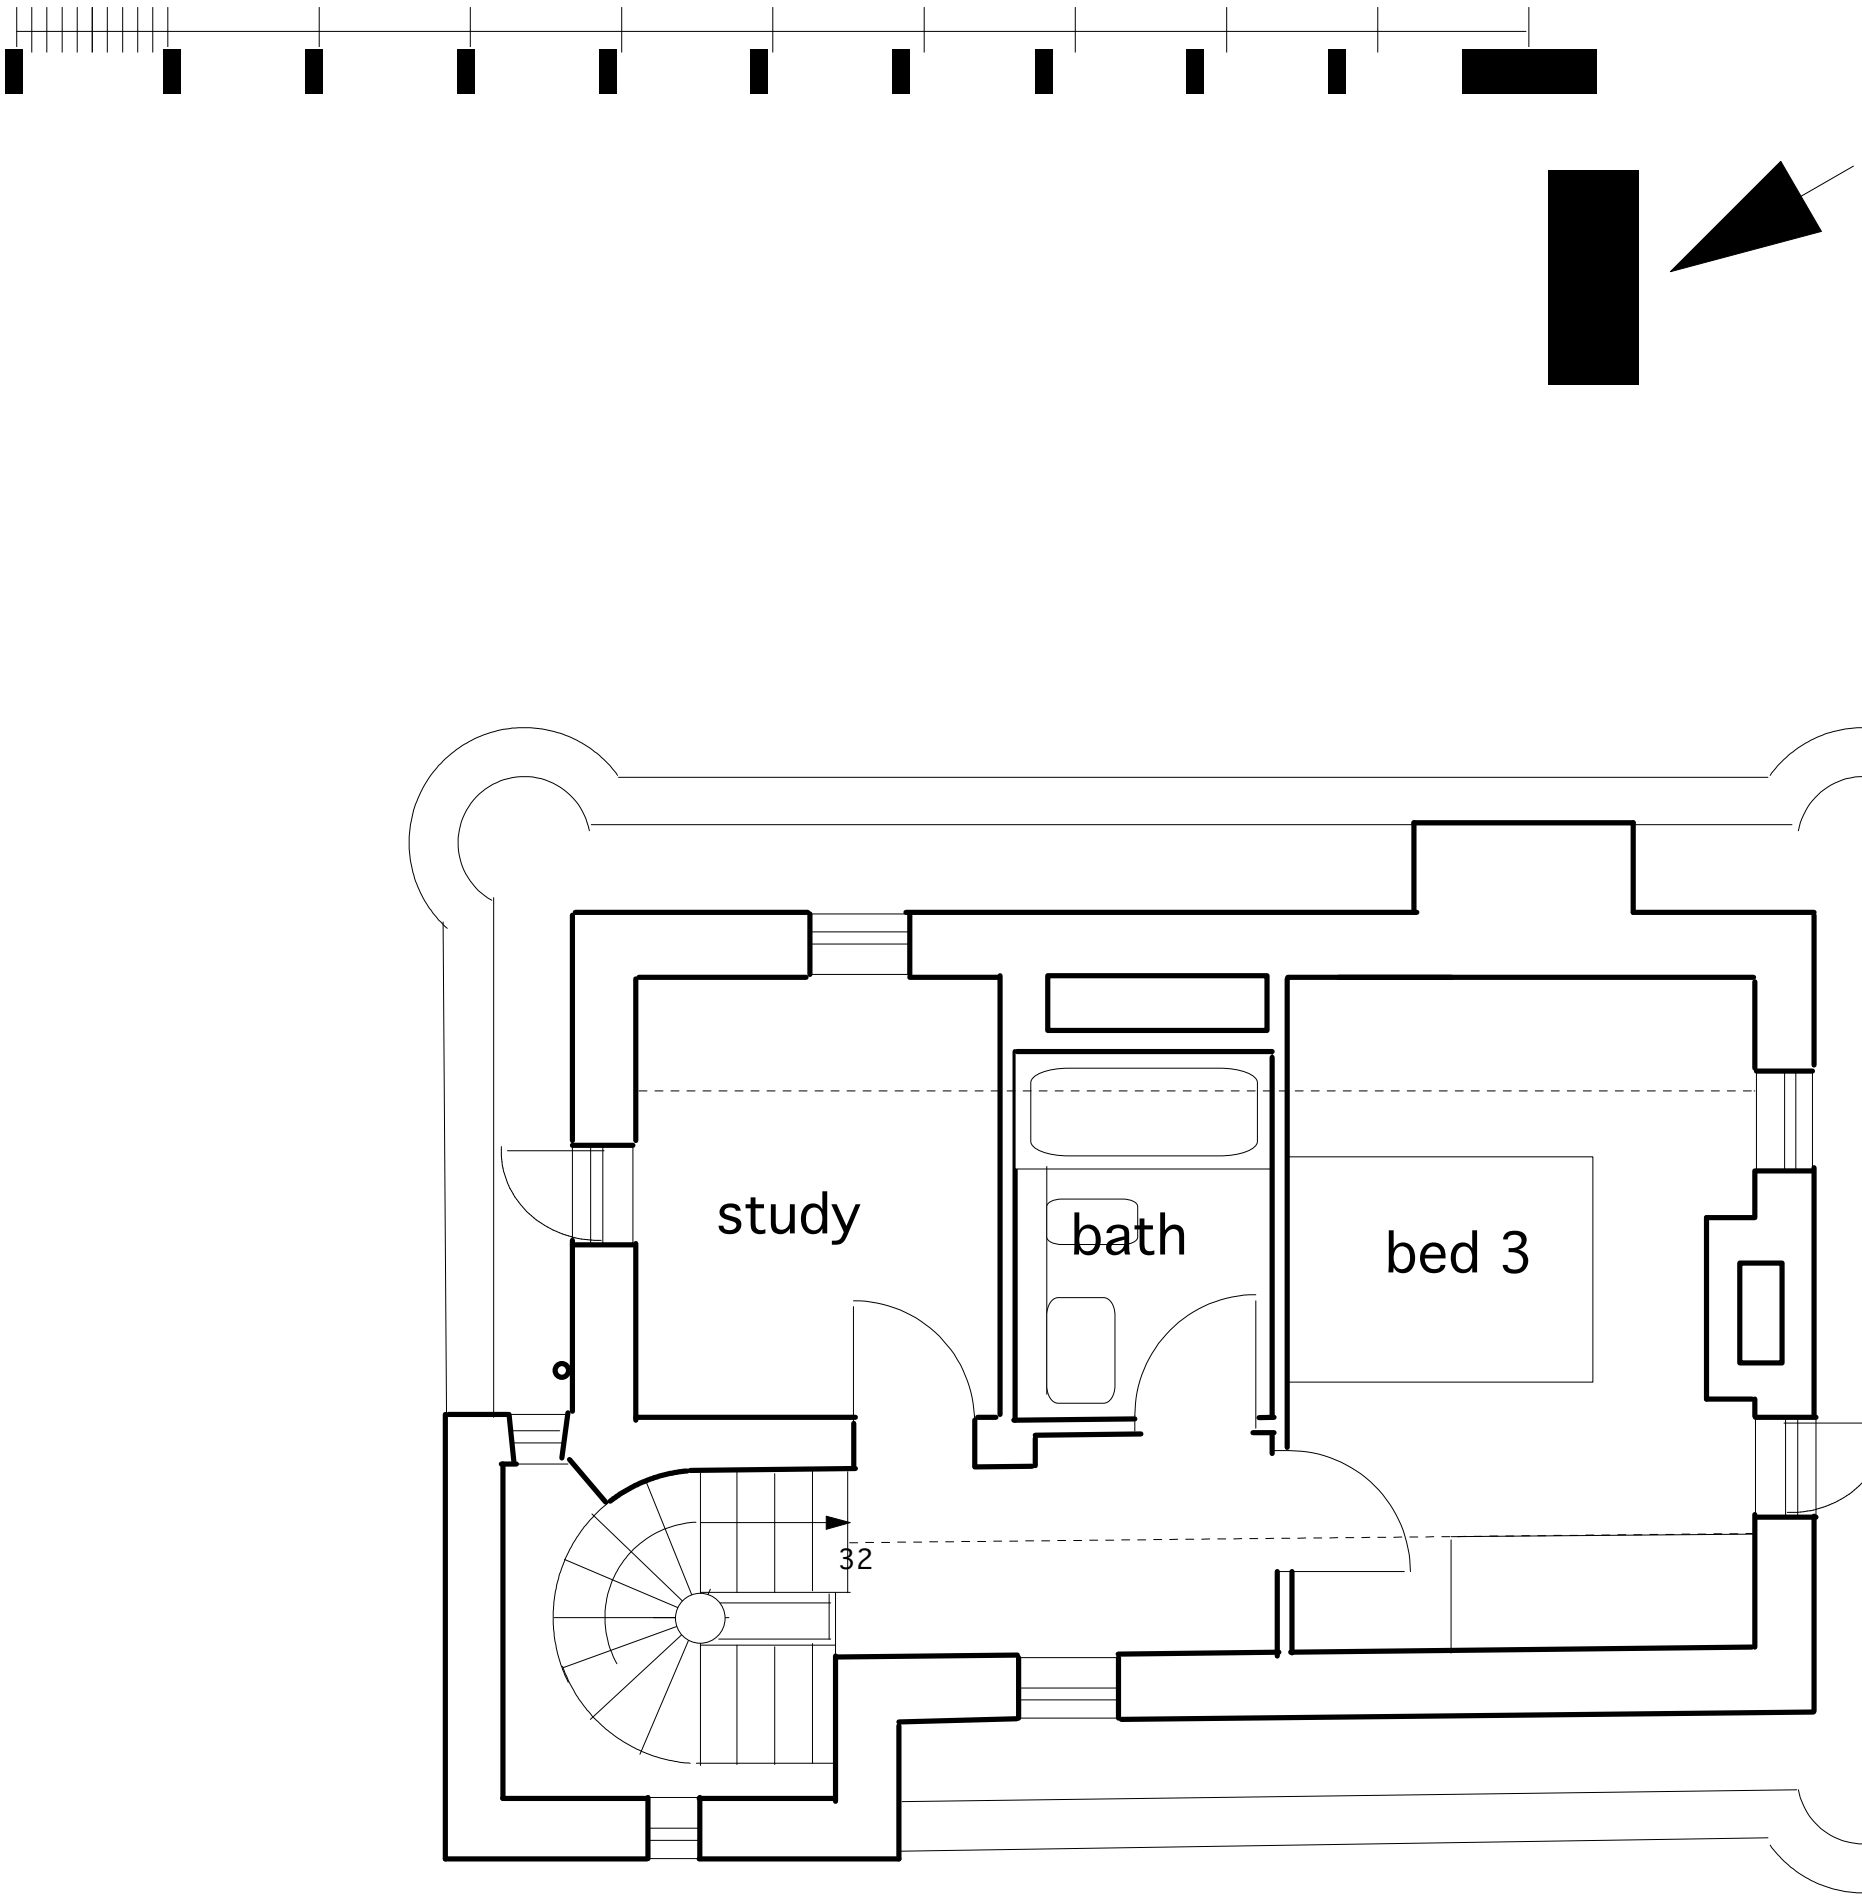



Myrton Castle


Second floor proposed scale 1:50 August 2013 Dwg no. 1386-104/A

A.P.Associates

Do not scale this drawing for
construction or estimating purposes

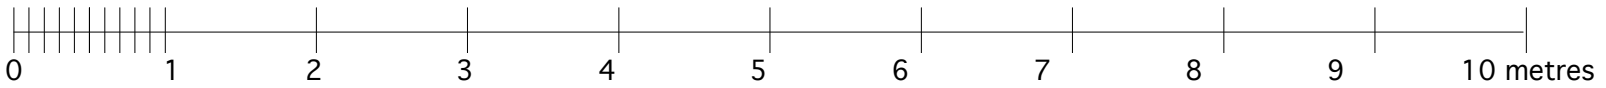

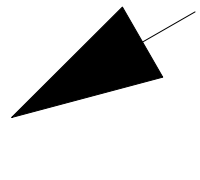

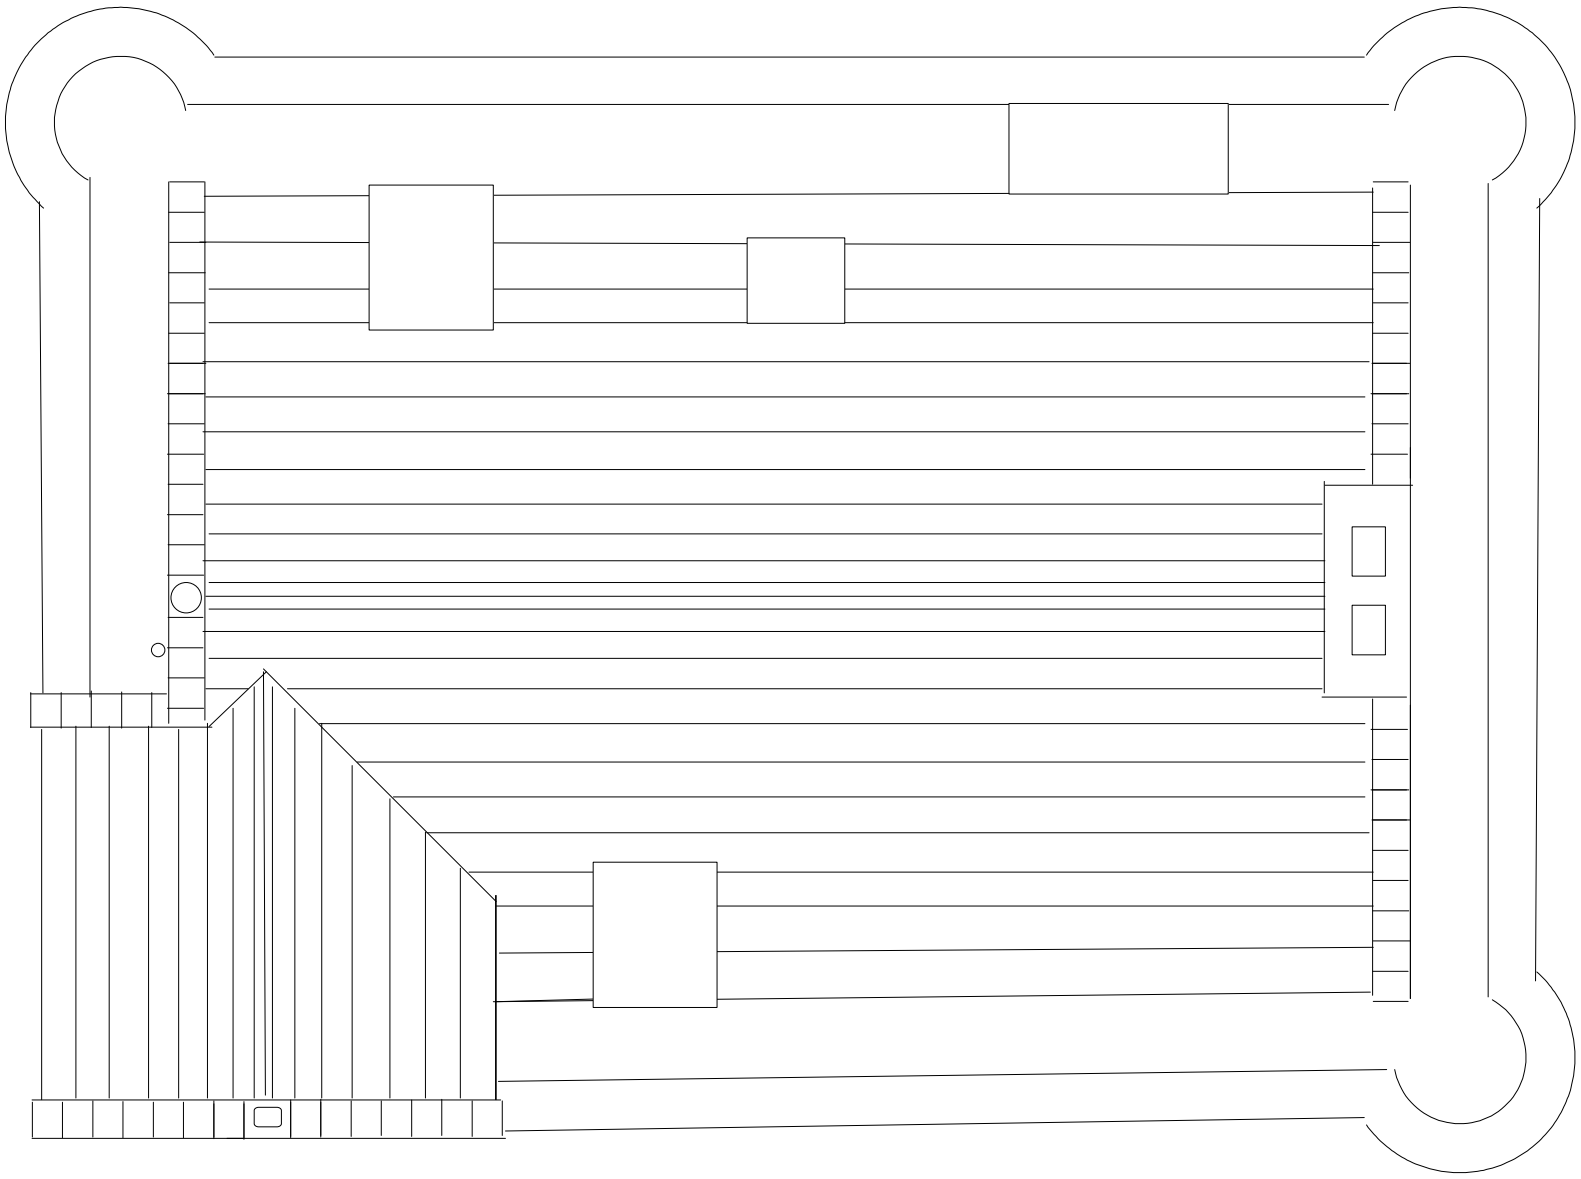


Myrton Castle

Roof proposed scale 1:50 October 2012 Dwg no. 1386-105/A

A.P.Associates

Do not scale this drawing for
construction or estimating purposes

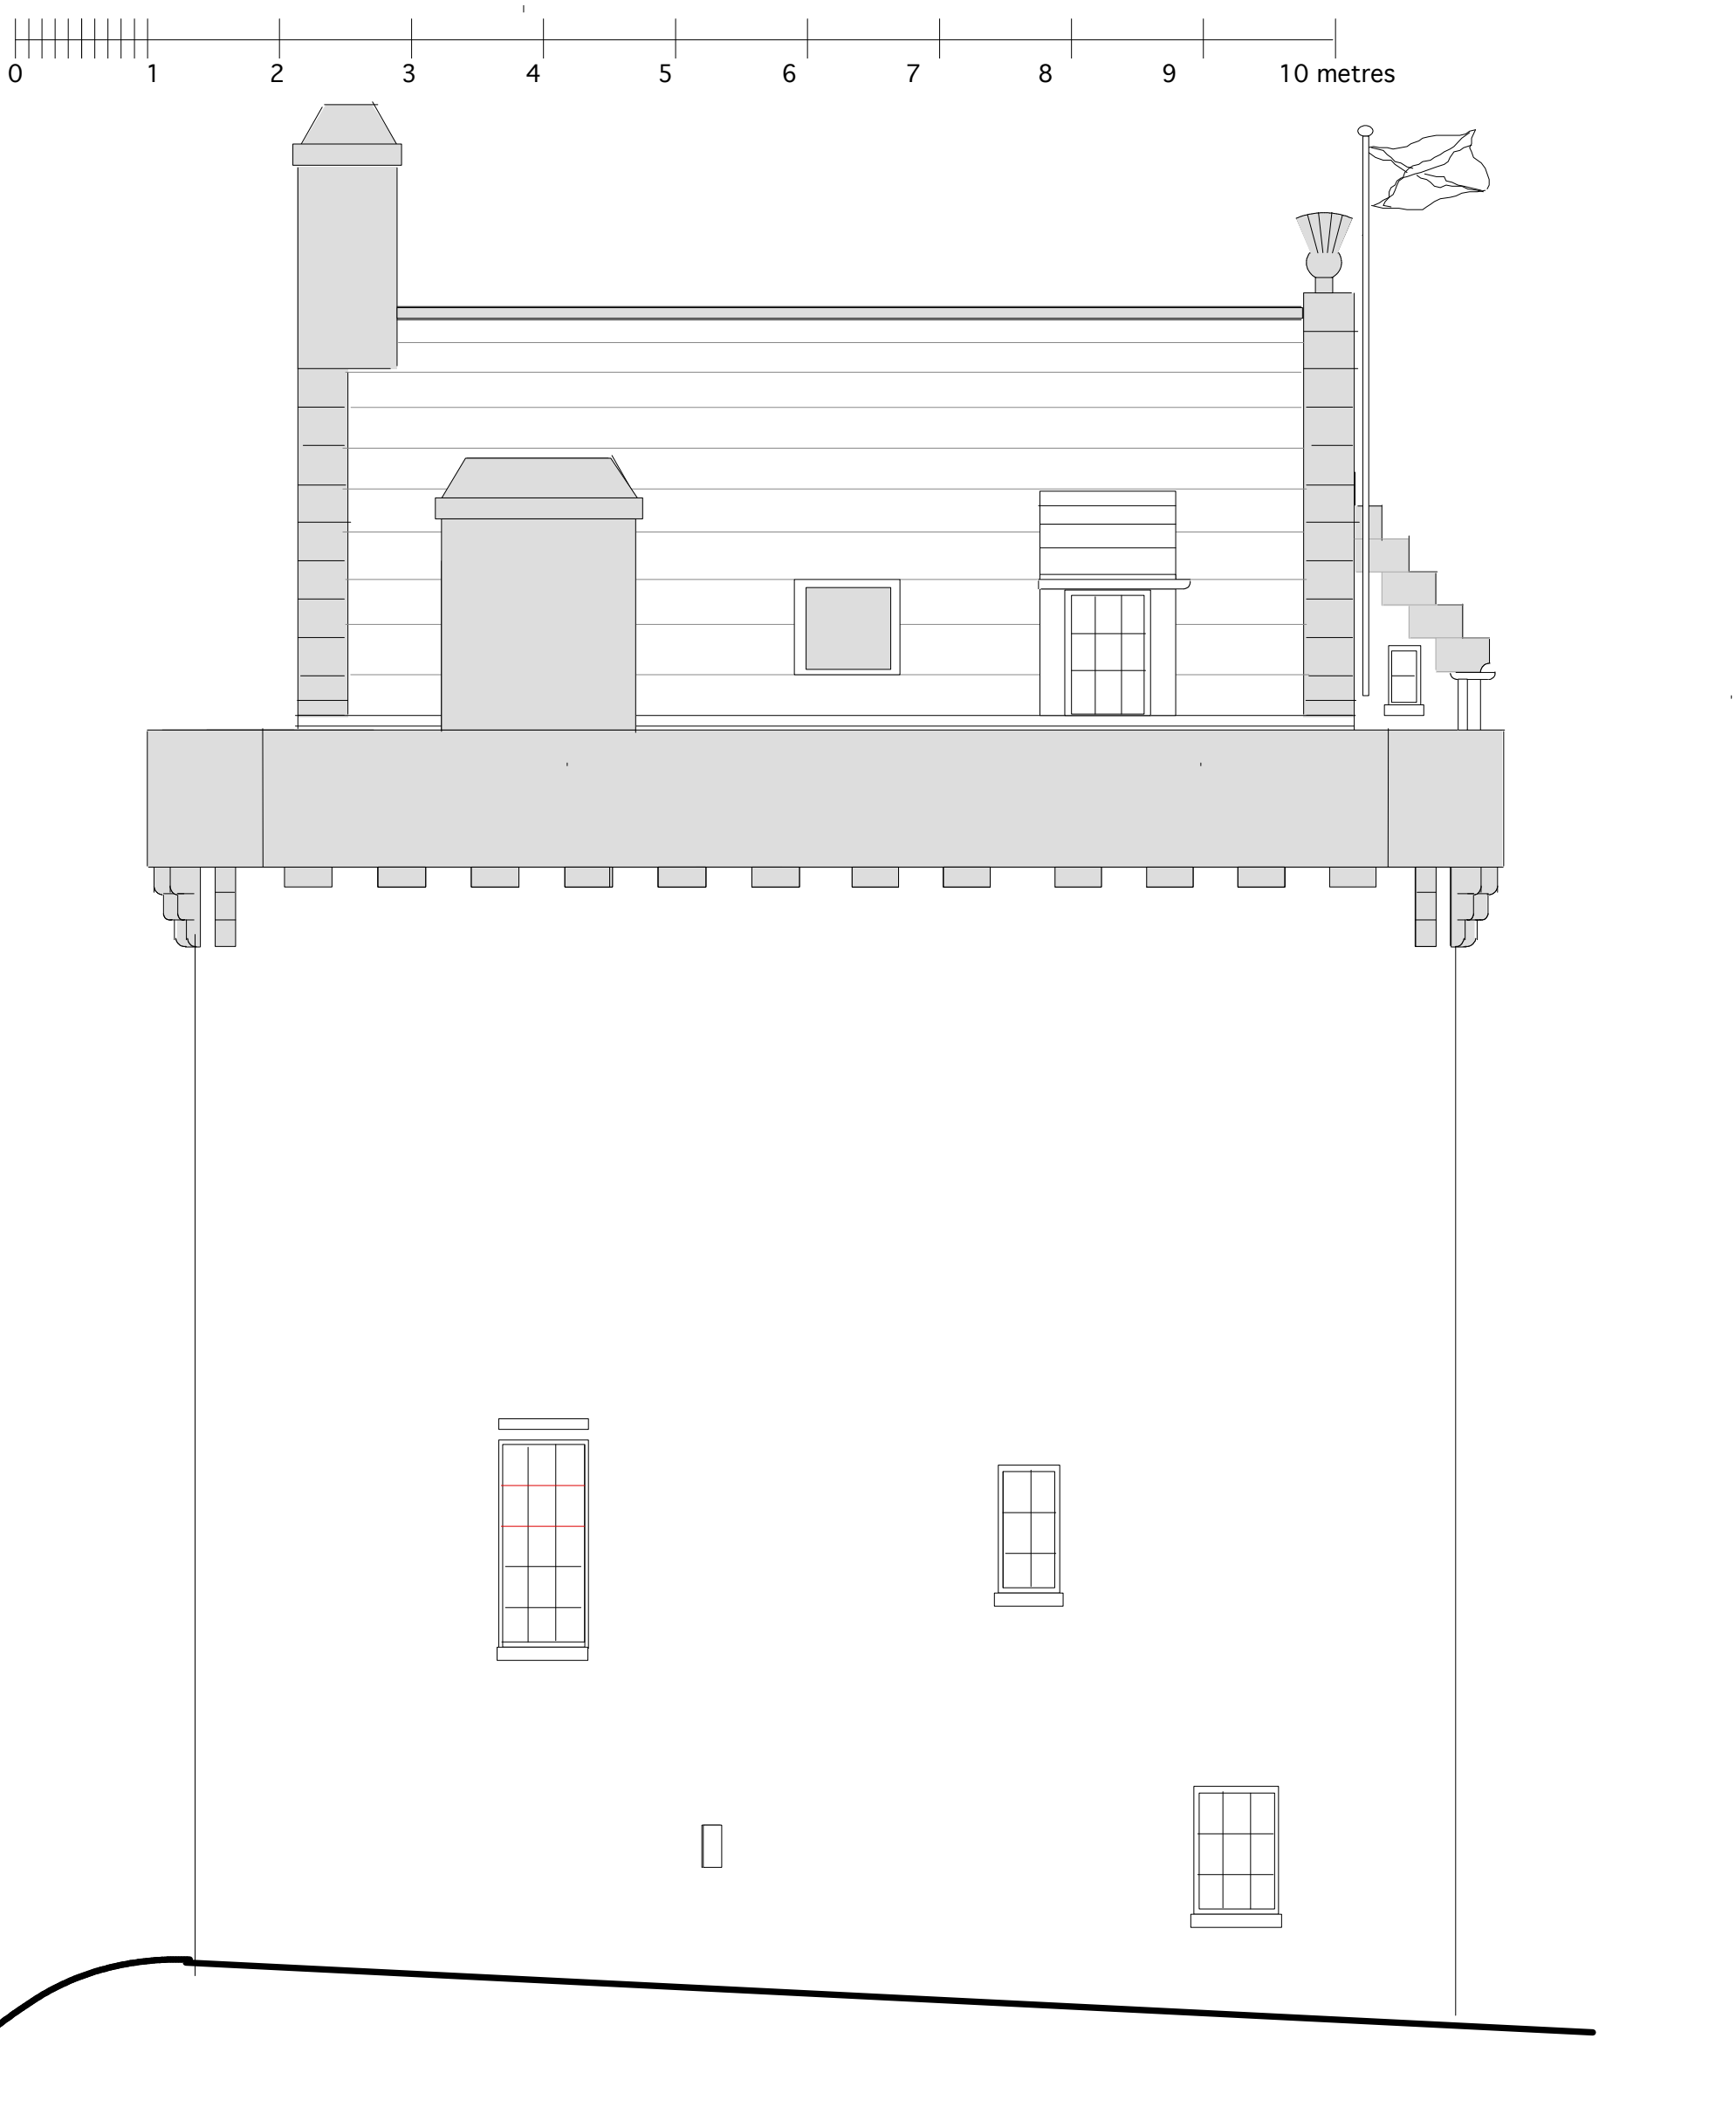

NB Walls on all sides to be harled. Dressed stonework (to match existing) shown shaded

Myrton Castle

East elevation proposed scale 1:50 August 2013 Dwg no. 1386-106/A

A.P.Associates

[redacted]

Do not scale this drawing for
construction or estimating purposes




Myrton Castle

West elevation proposed scale 1:50 August 2013 Dwg no. 1386-107/A

Do not scale this drawing for
construction or estimating purposes

A.P.Associates

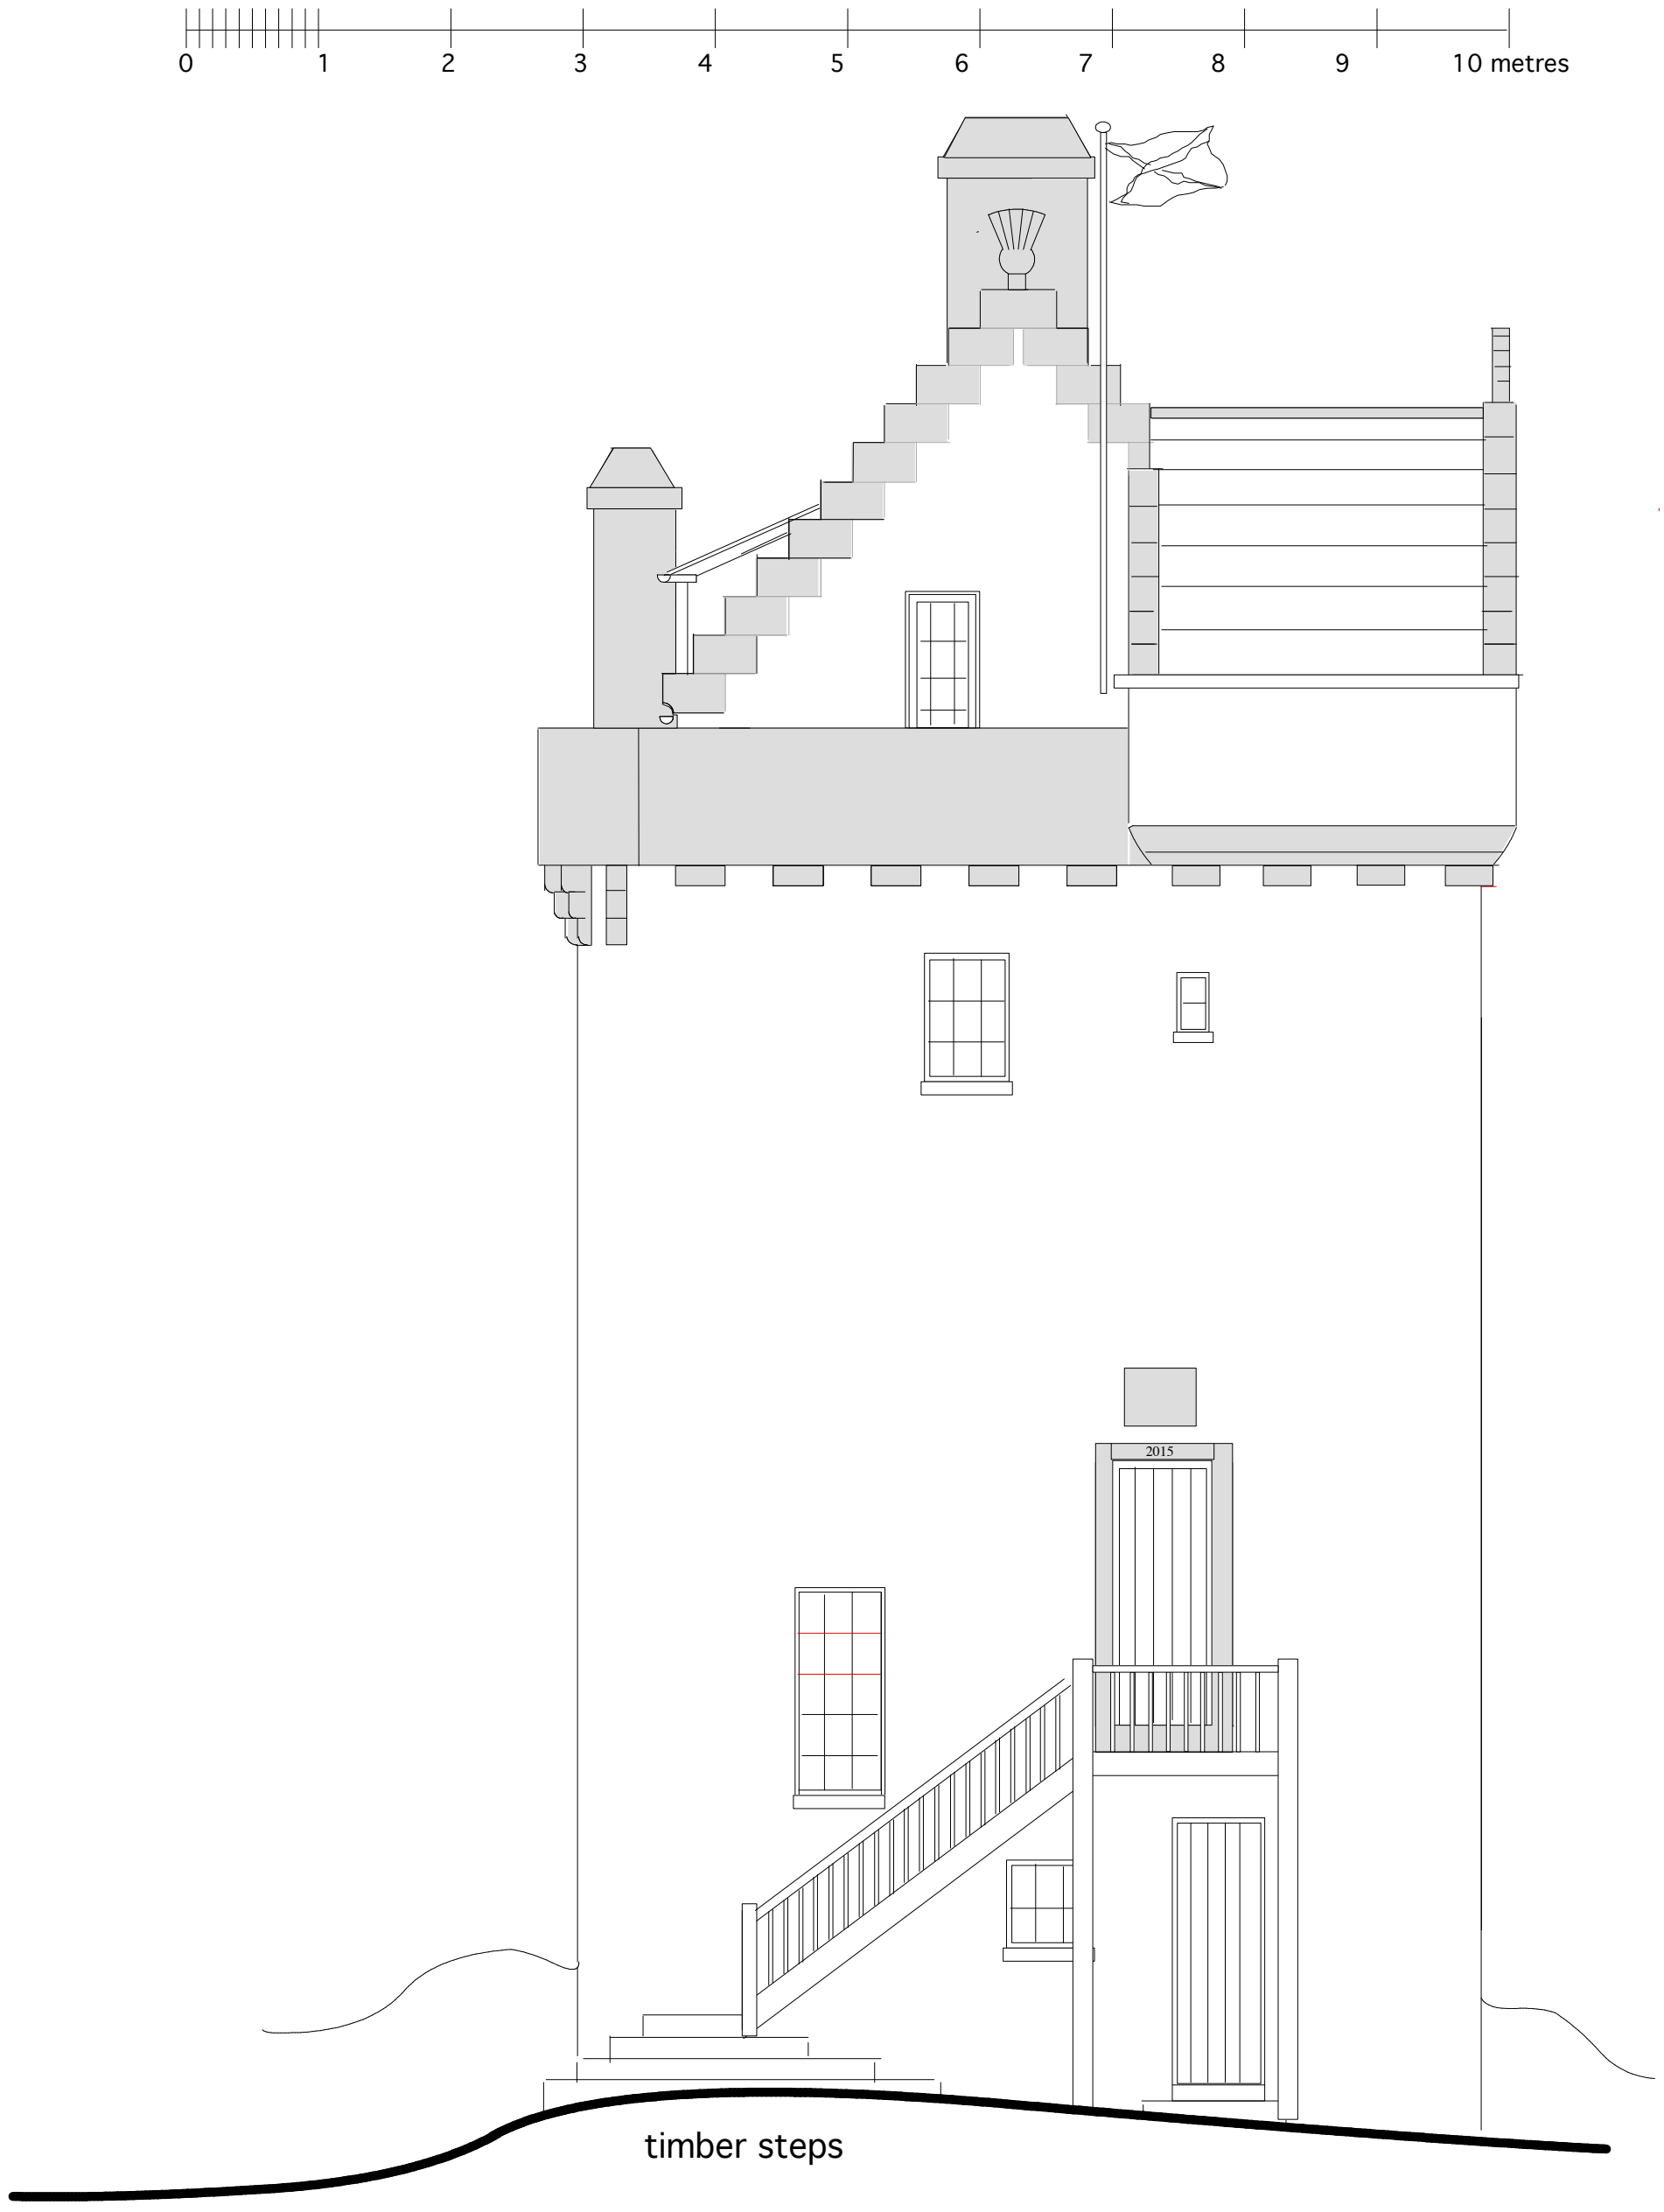


Myrton Castle

North elevation proposed scale 1:50 August 2013 Dwg no. 1386-108/A

A.P.Associates

[redacted]

Do not scale this drawing for
construction or estimating purposes

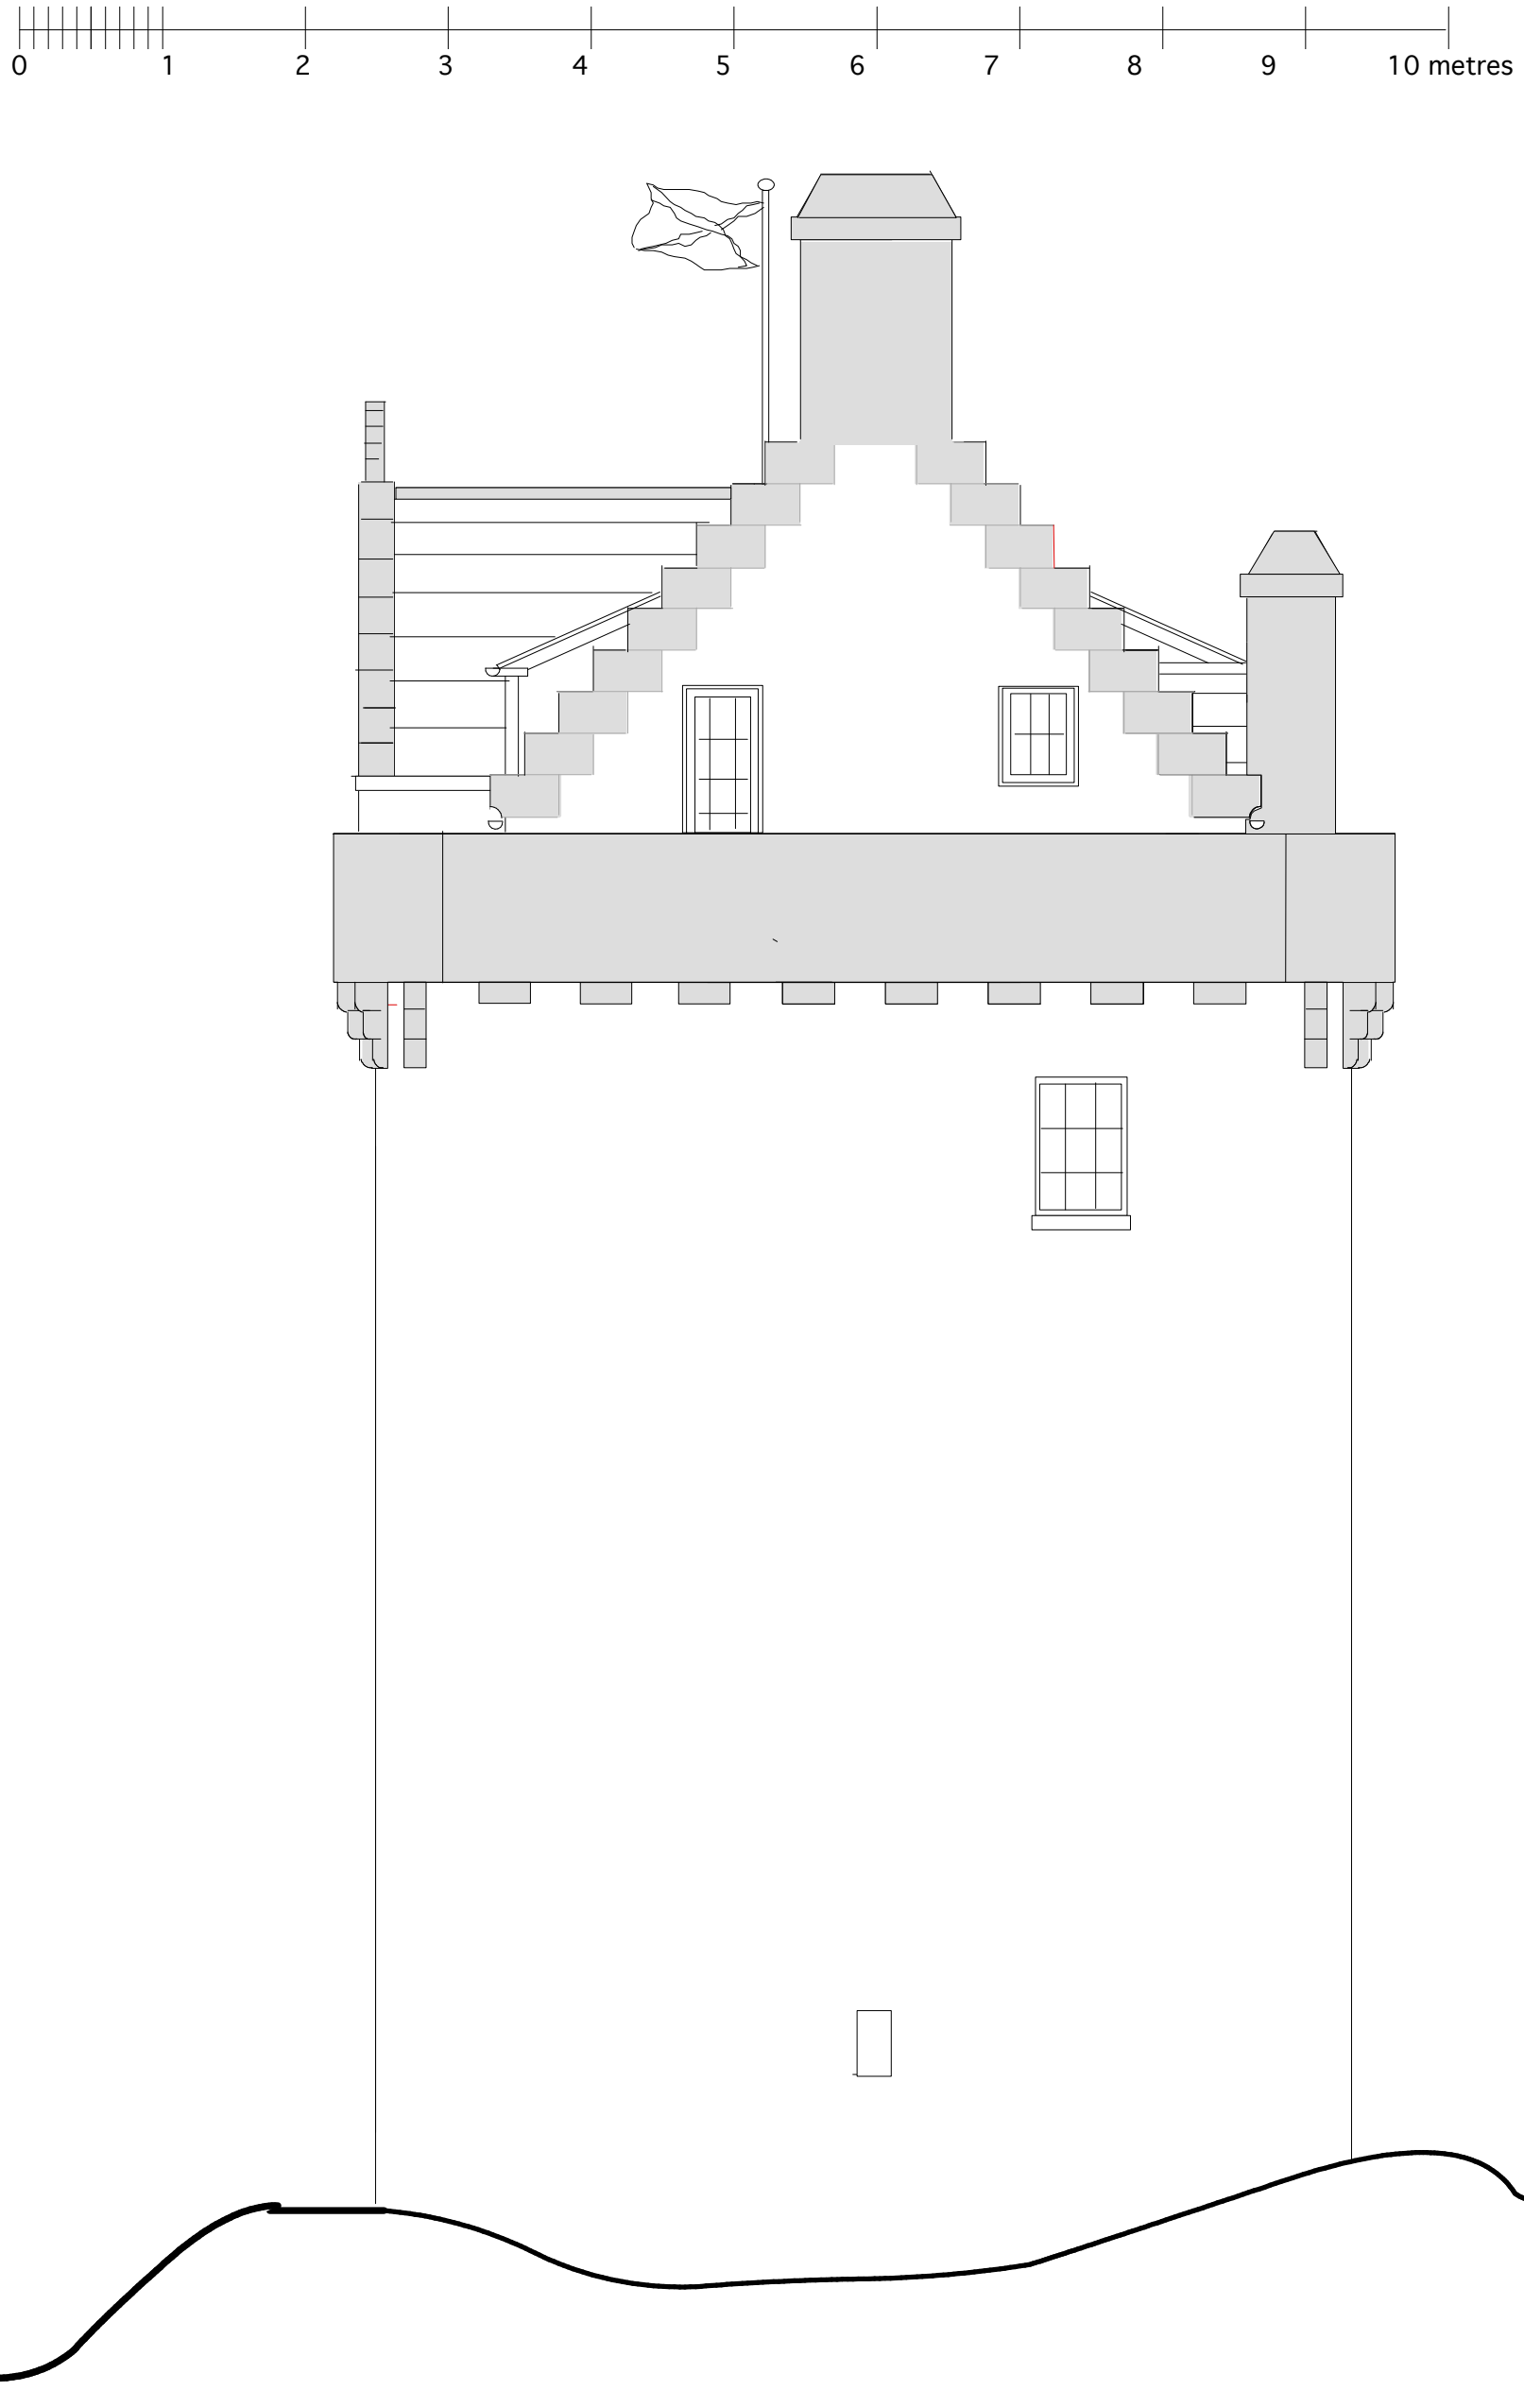


Myrton Castle


South elevation proposed scale 1:50 August 2013 Dwg no. 1386-109/A

A.P.Associates

[redacted]

Do not scale this drawing for
construction or estimating purposes

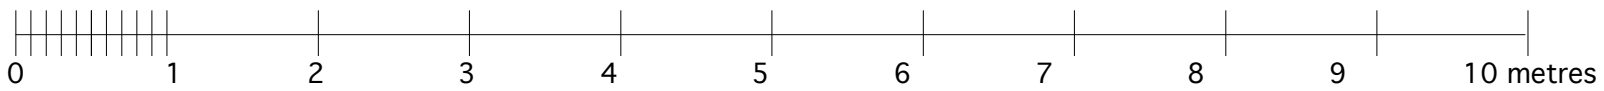

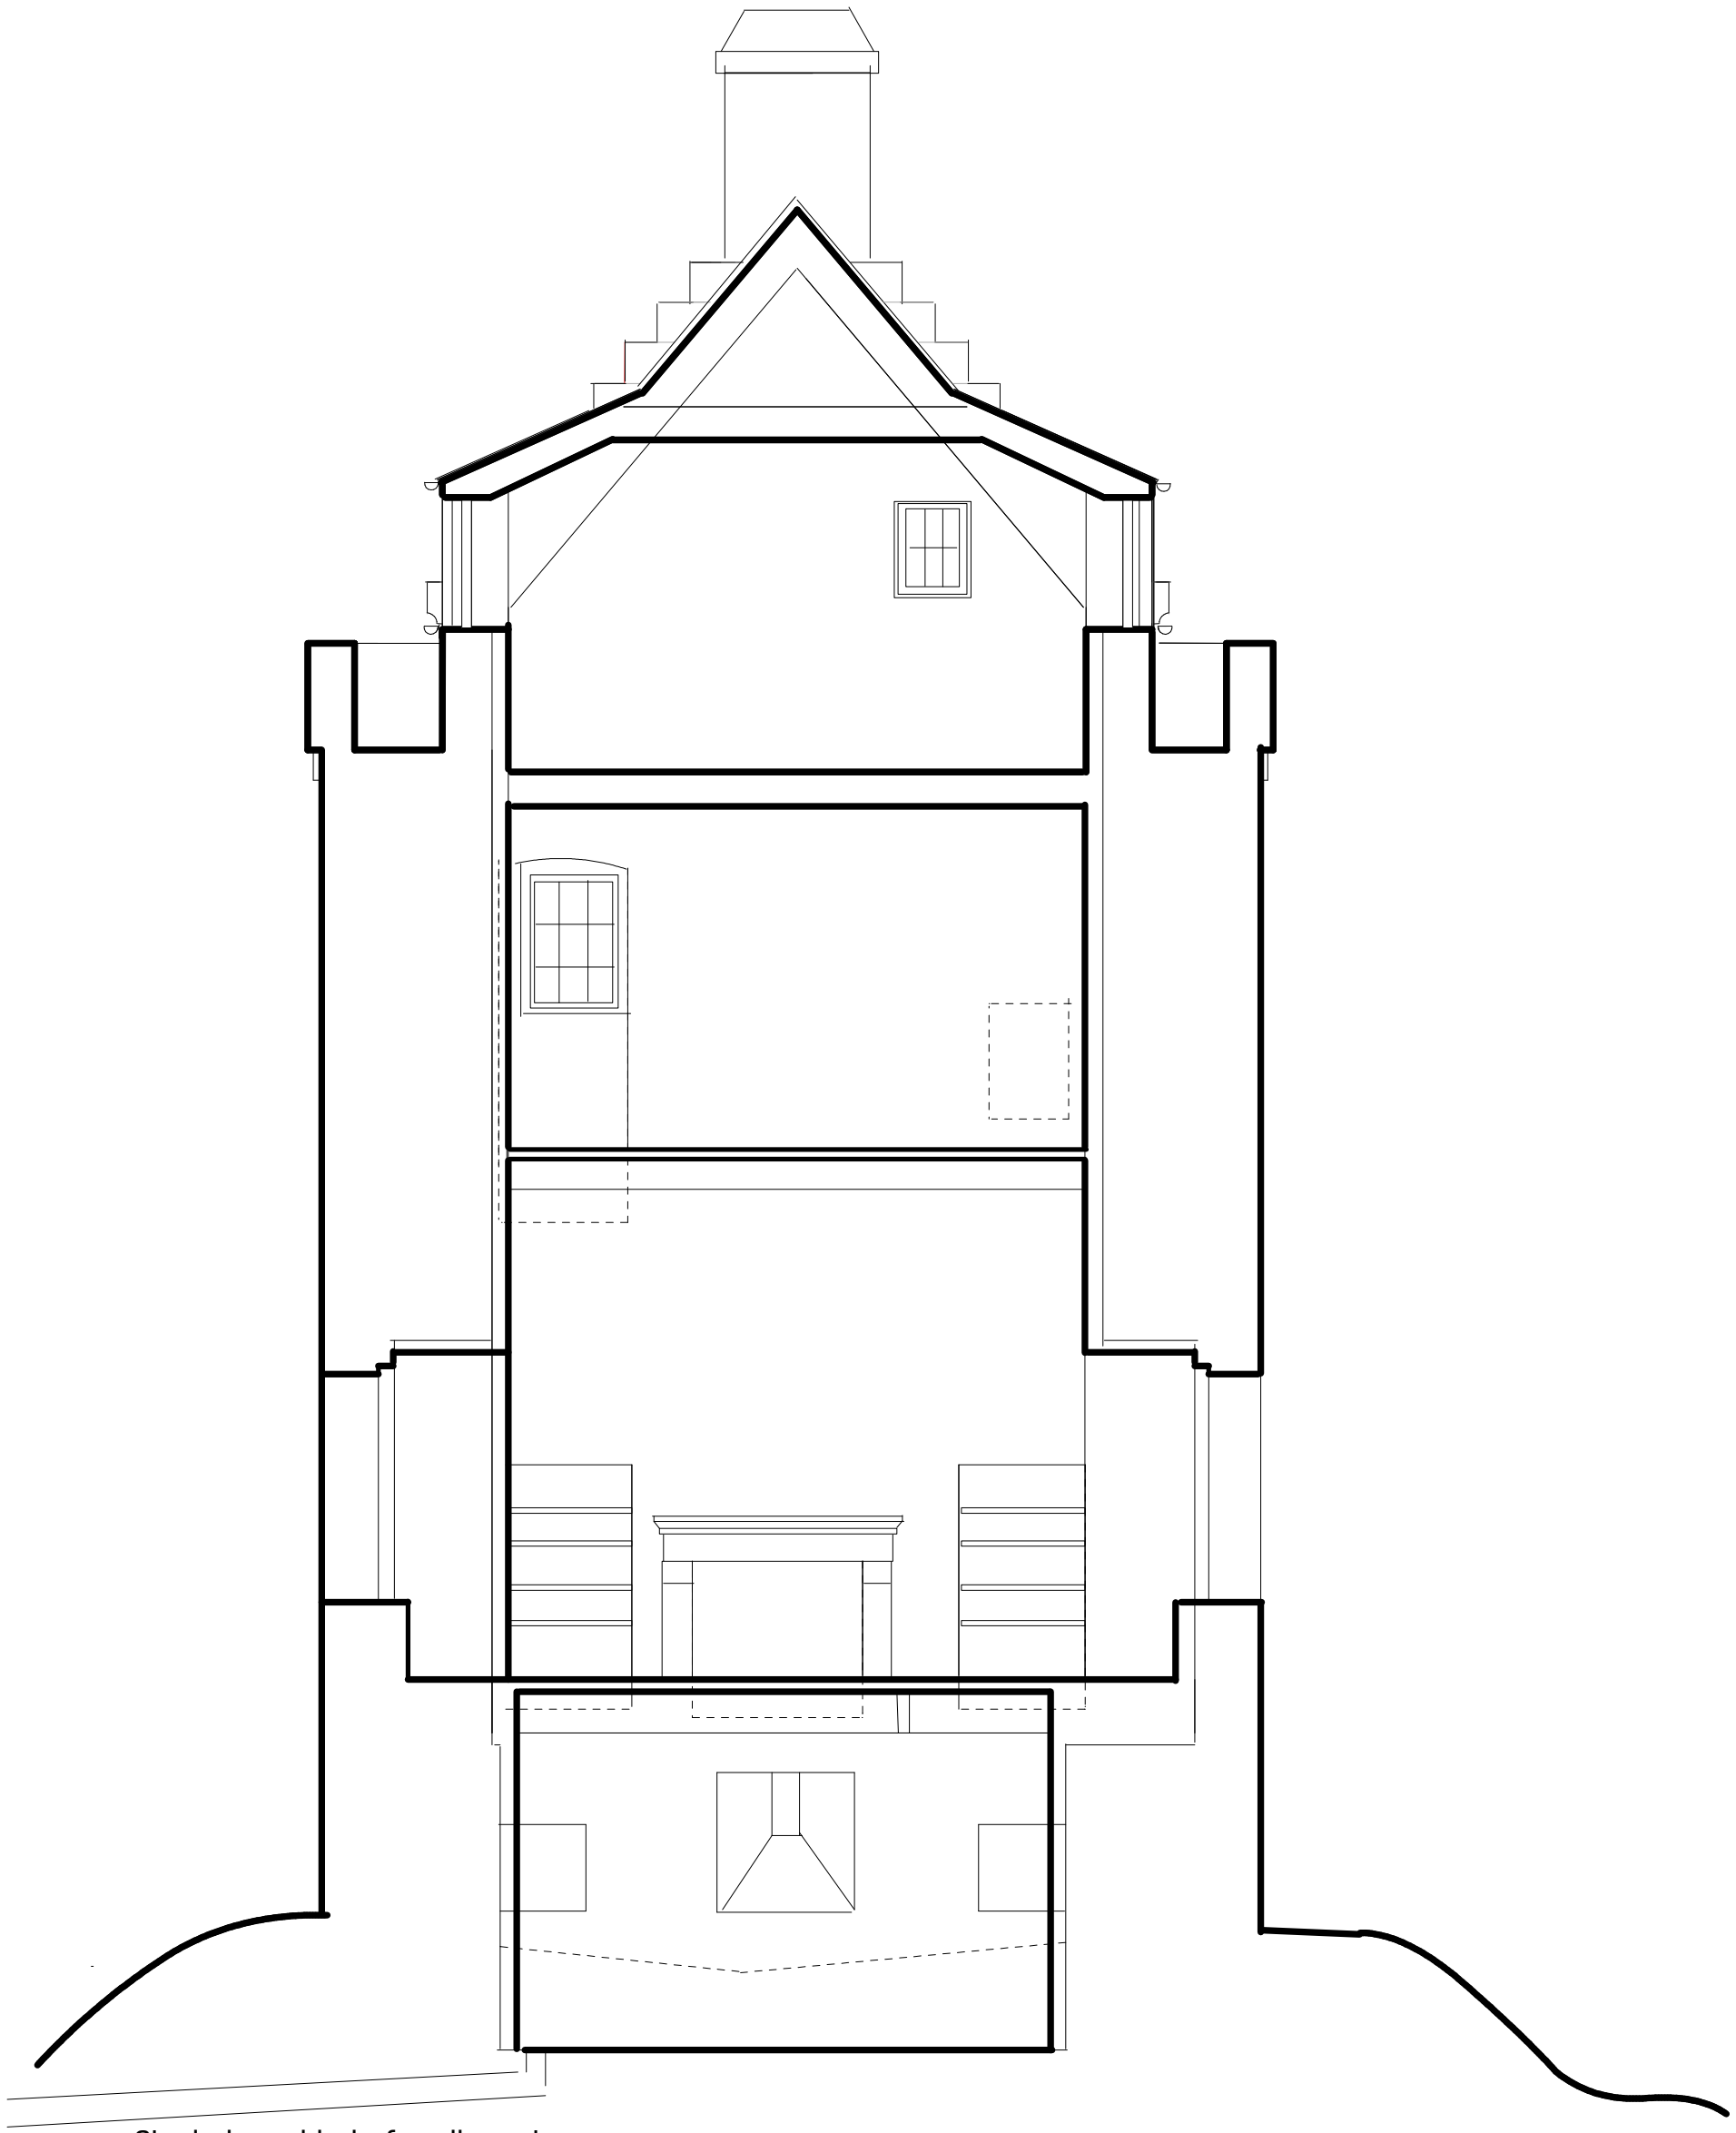

Myrton Castle

Cross section proposed scale 1:50 August 2013 Dwg no. 1386-110/A

A.P.Associates

[redacted]

Do not scale this drawing for
construction or estimating purposes