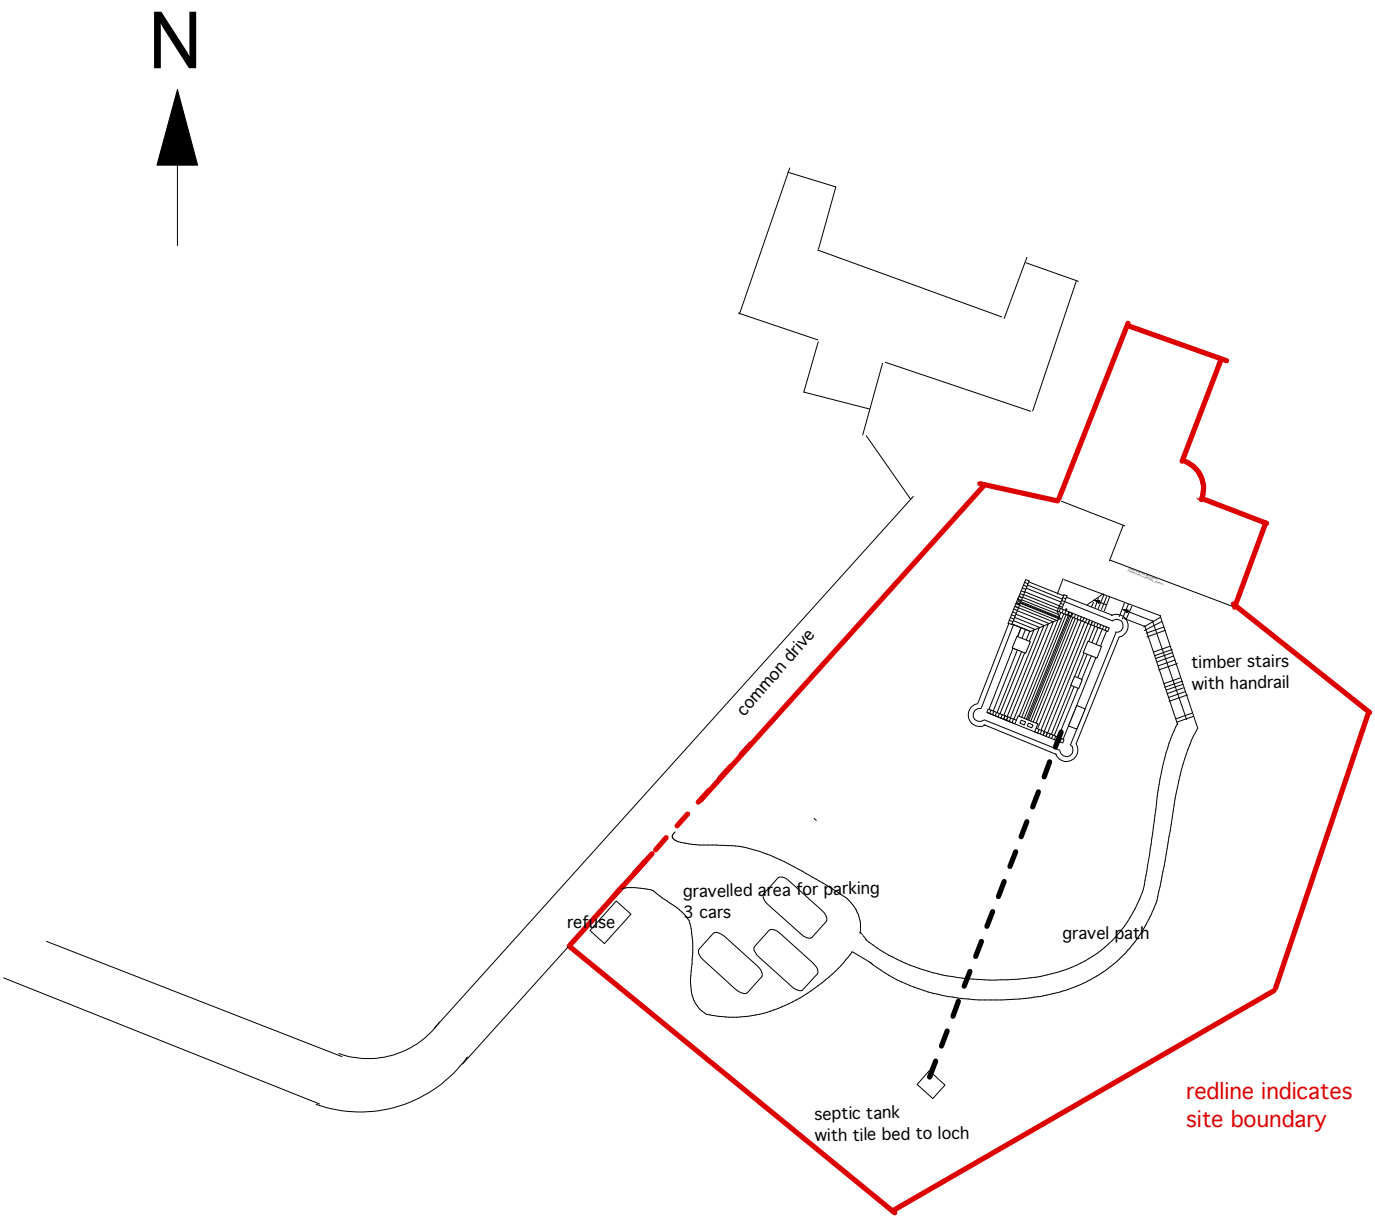


Myrton Castle

Site Plan proposed scale 1:500 August 2013 Dwg no. 1386-SO1/A

A.P.Associates

[redacted]

Do not scale this drawing for
construction or estimating purposes