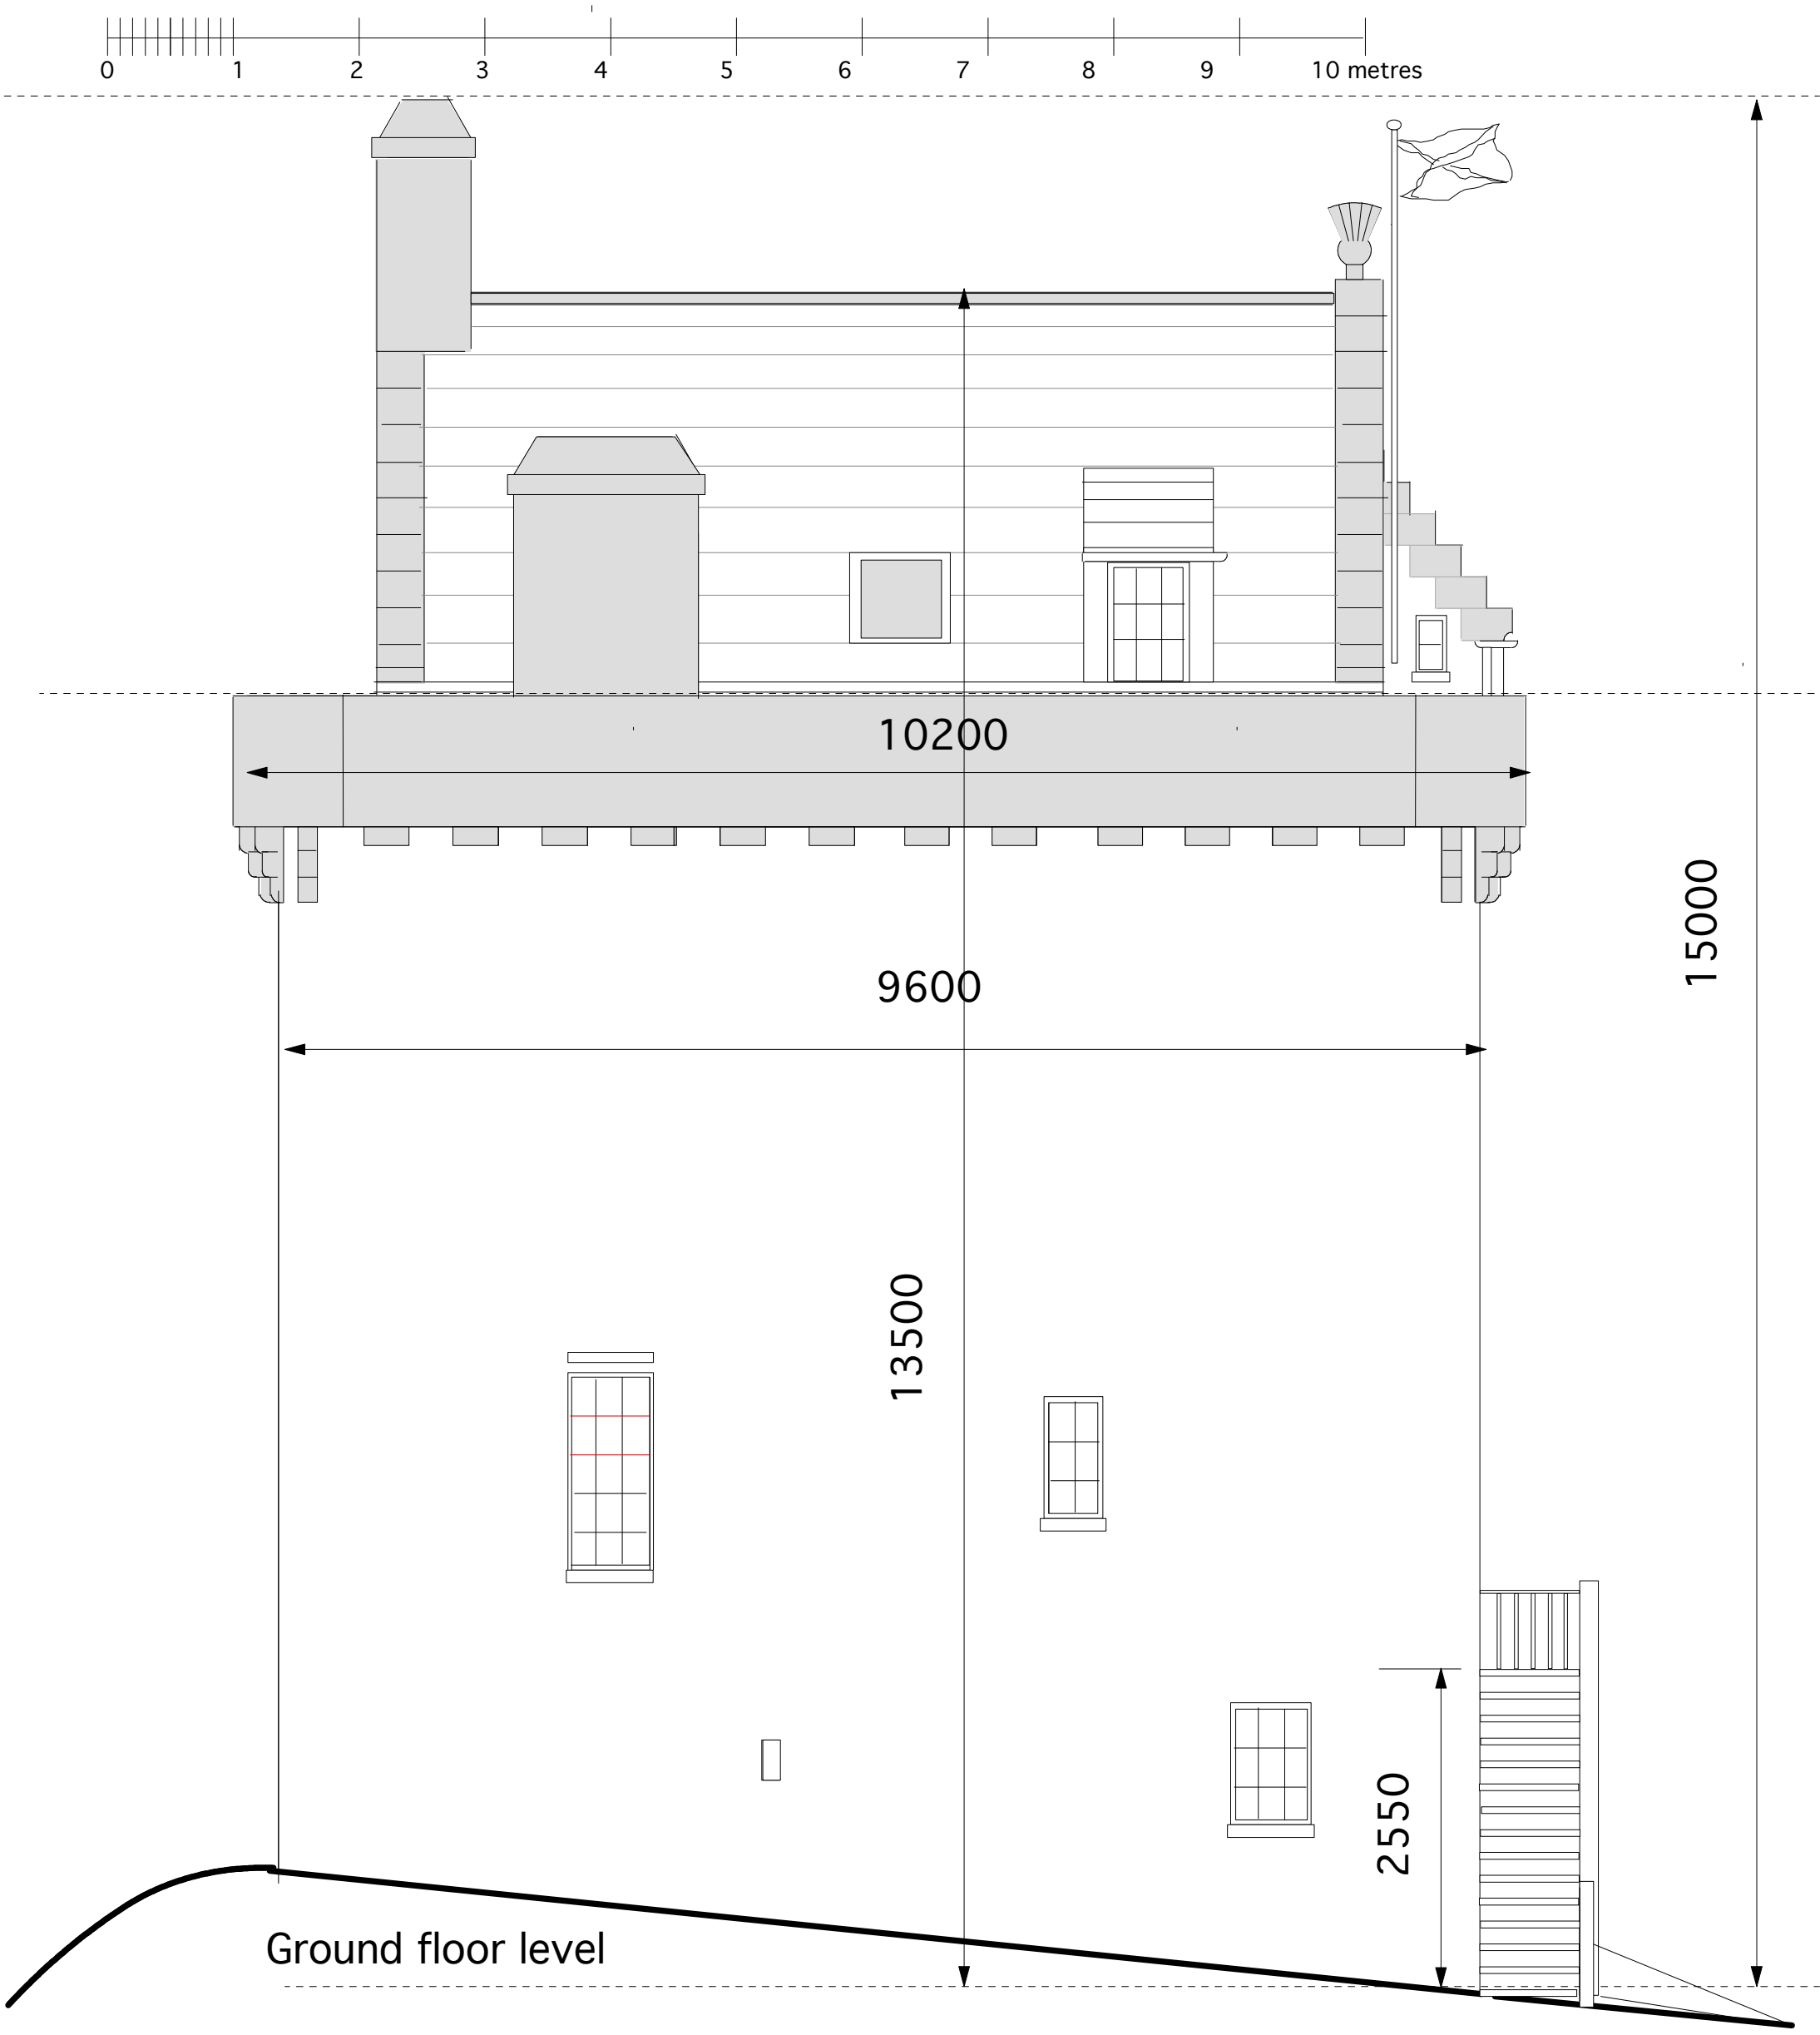


NB Walls on all sides to be harled. Dressed stonework (to match existing) shown shaded


Myrton Castle

East elevation proposed scale 1:50 August 2013 Dwg no. 1386-106/B

A.P.Associates

[redacted]

Do not scale this drawing for
construction or estimating purposes

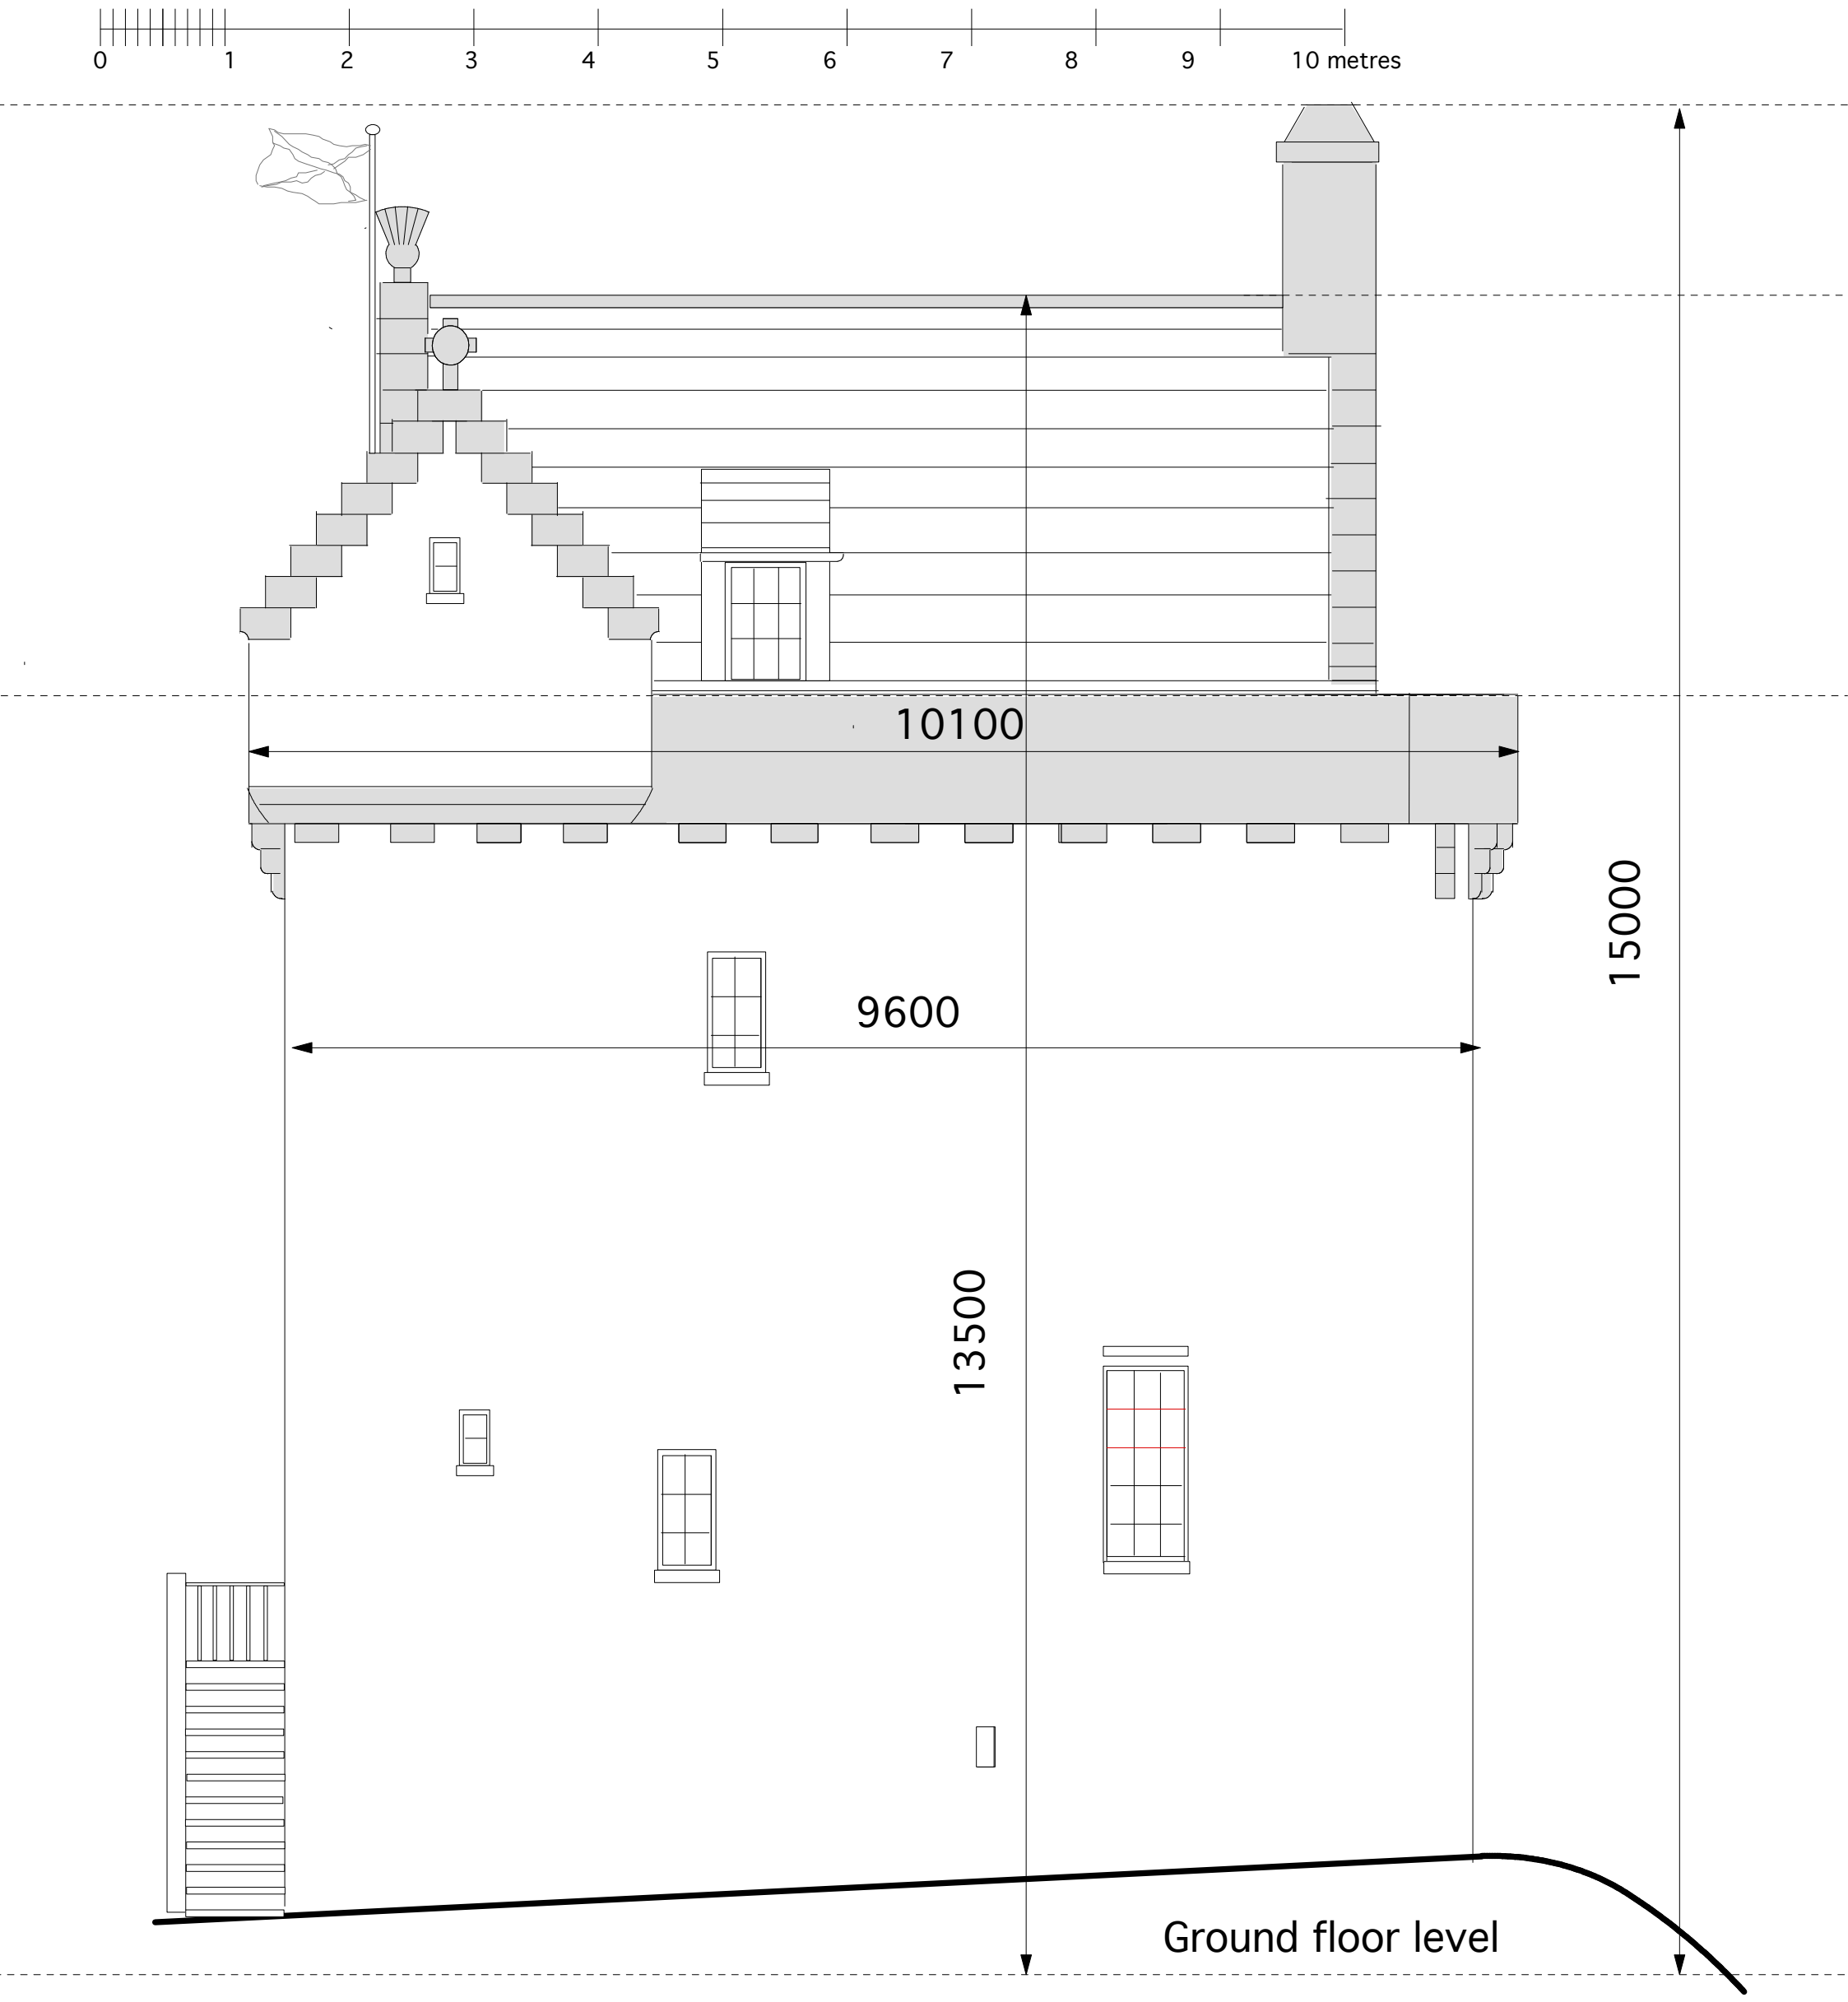


Myrton Castle

West elevation proposed scale 1:50 August 2013 Dwg no. 1386-107/B

A.P.Associates

Do not scale this drawing for
construction or estimating purposes

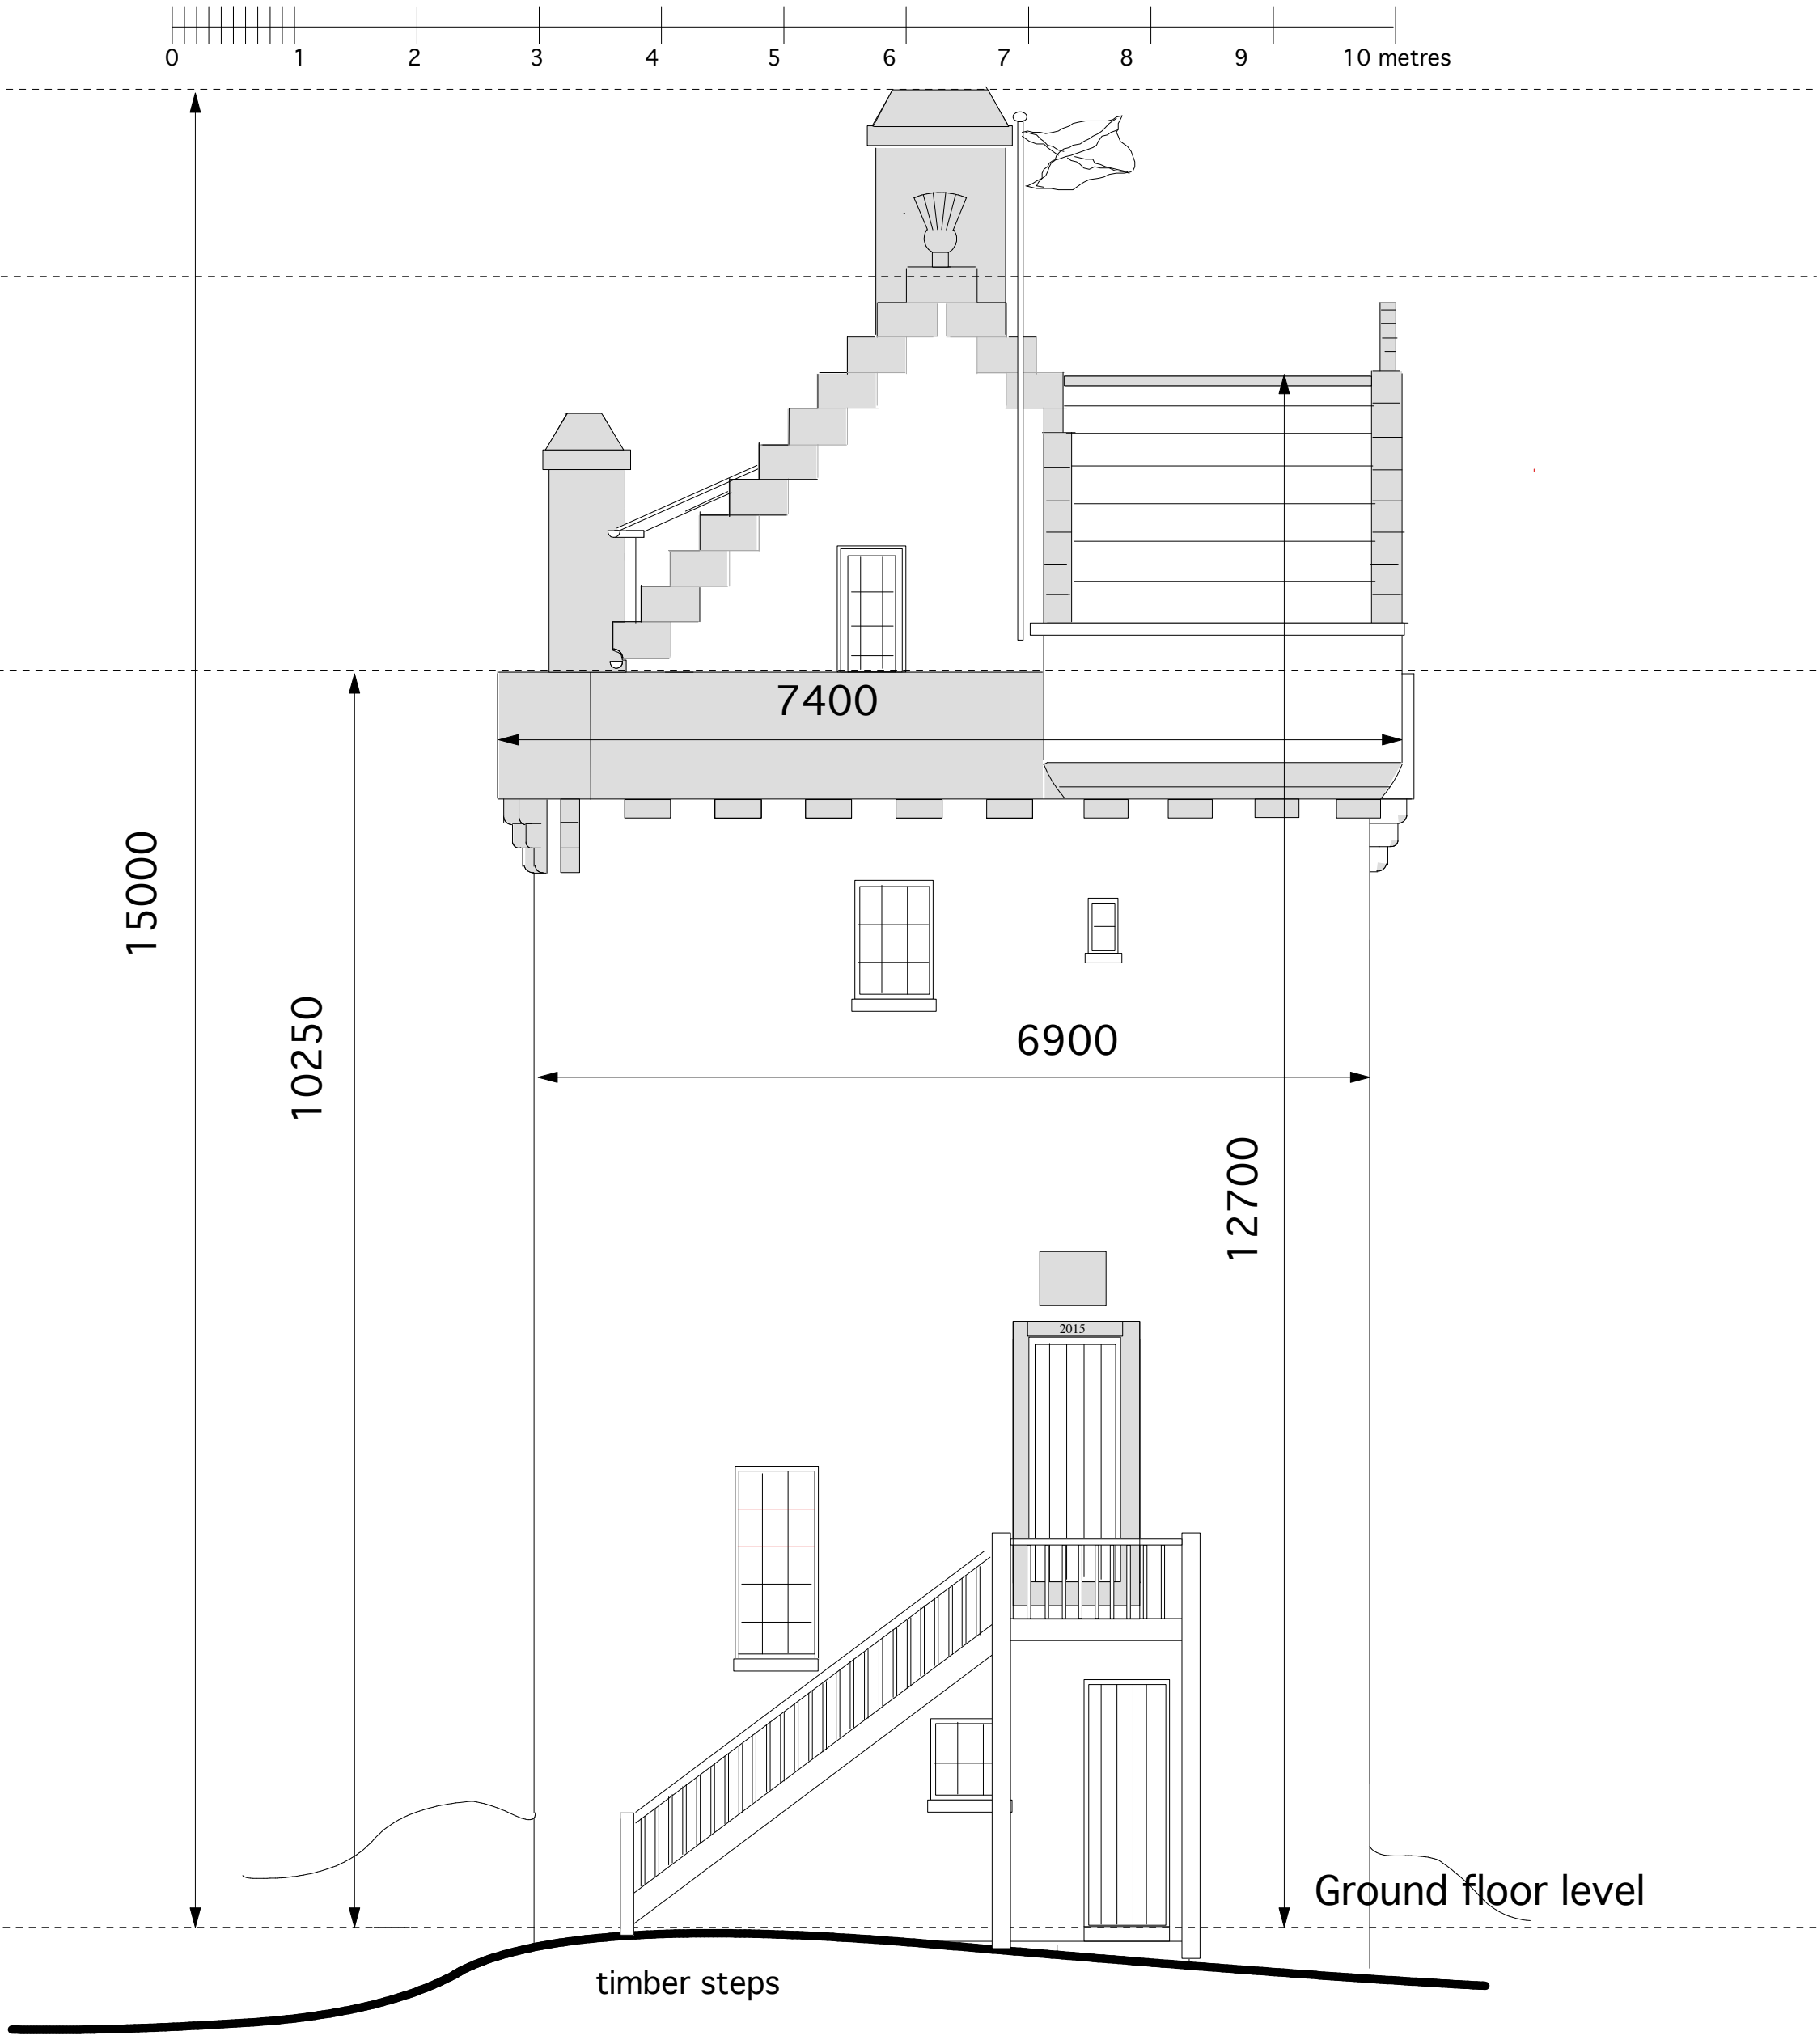


Myrton Castle


North elevation proposed scale 1:50 August 2013 Dwg no. 1386-108/B

A.P.Associates

[redacted]

Do not scale this drawing for
construction or estimating purposes

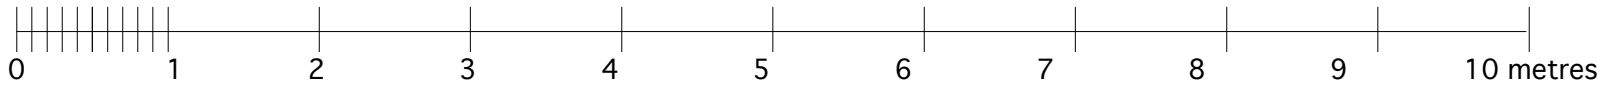

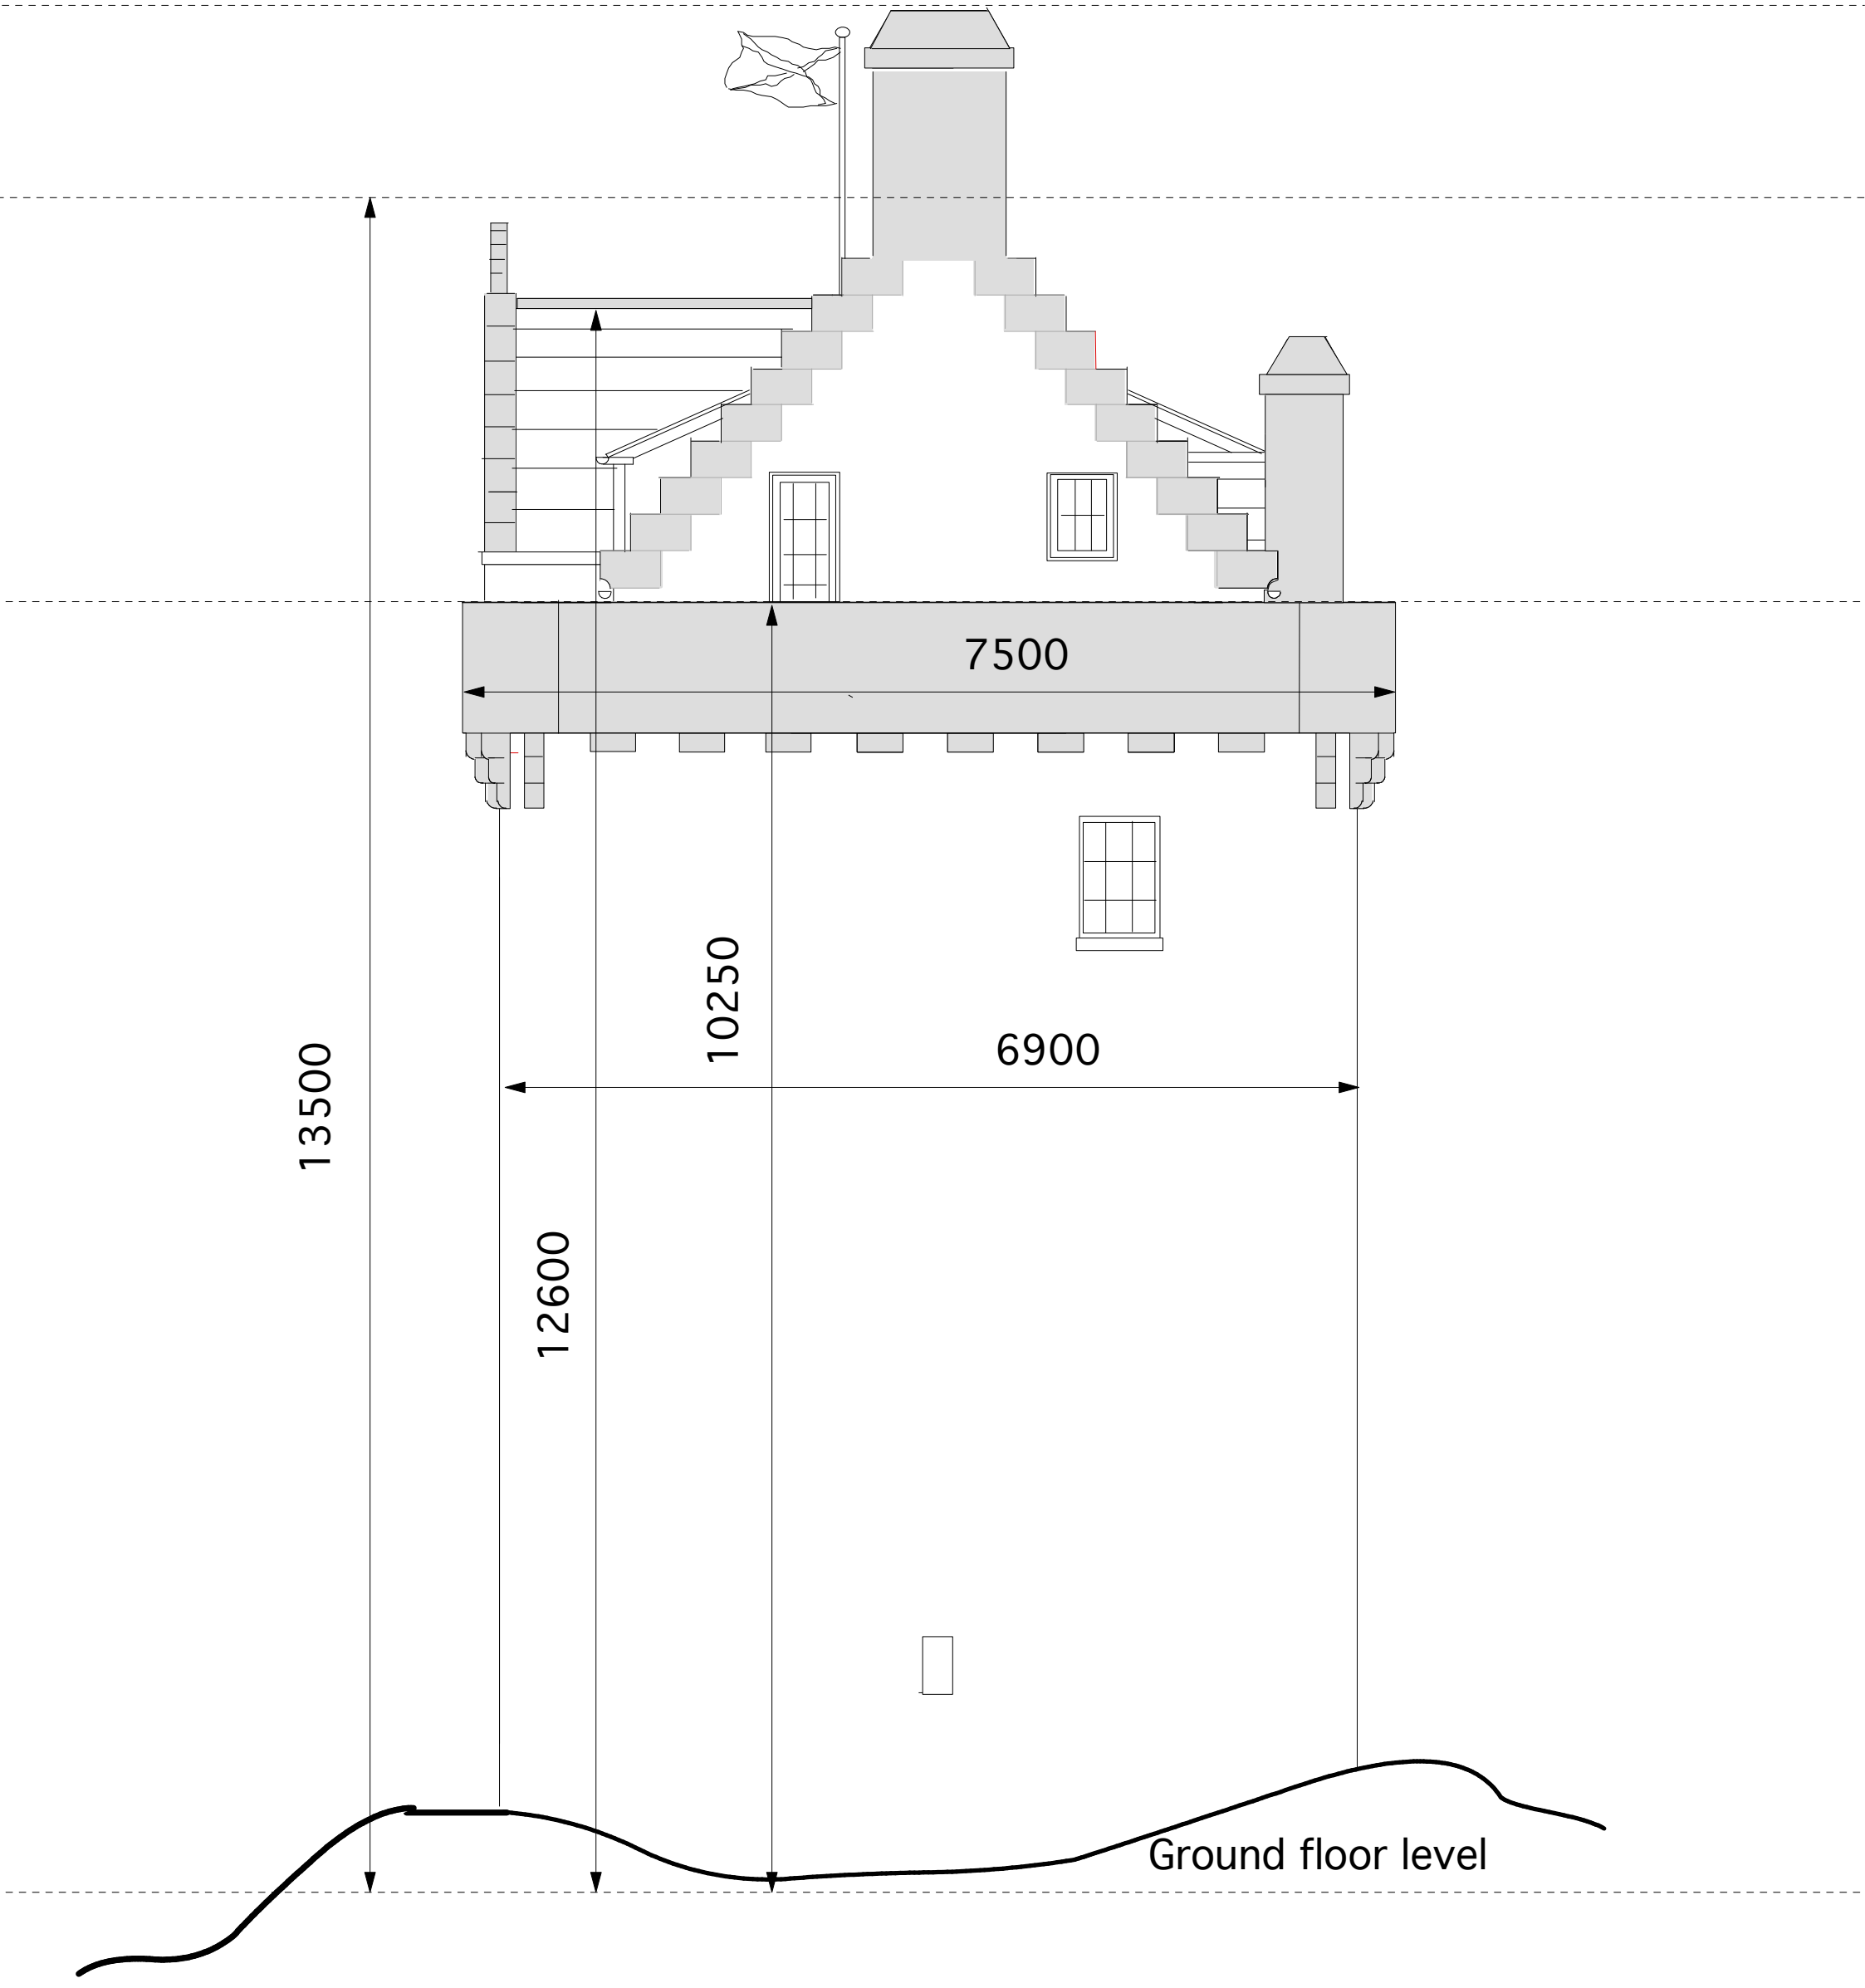


Myrton Castle

South elevation proposed scale 1:50 August 2013 Dwg no. 1386-109/B

A.P.Associates

[redacted]

Do not scale this drawing for
construction or estimating purposes

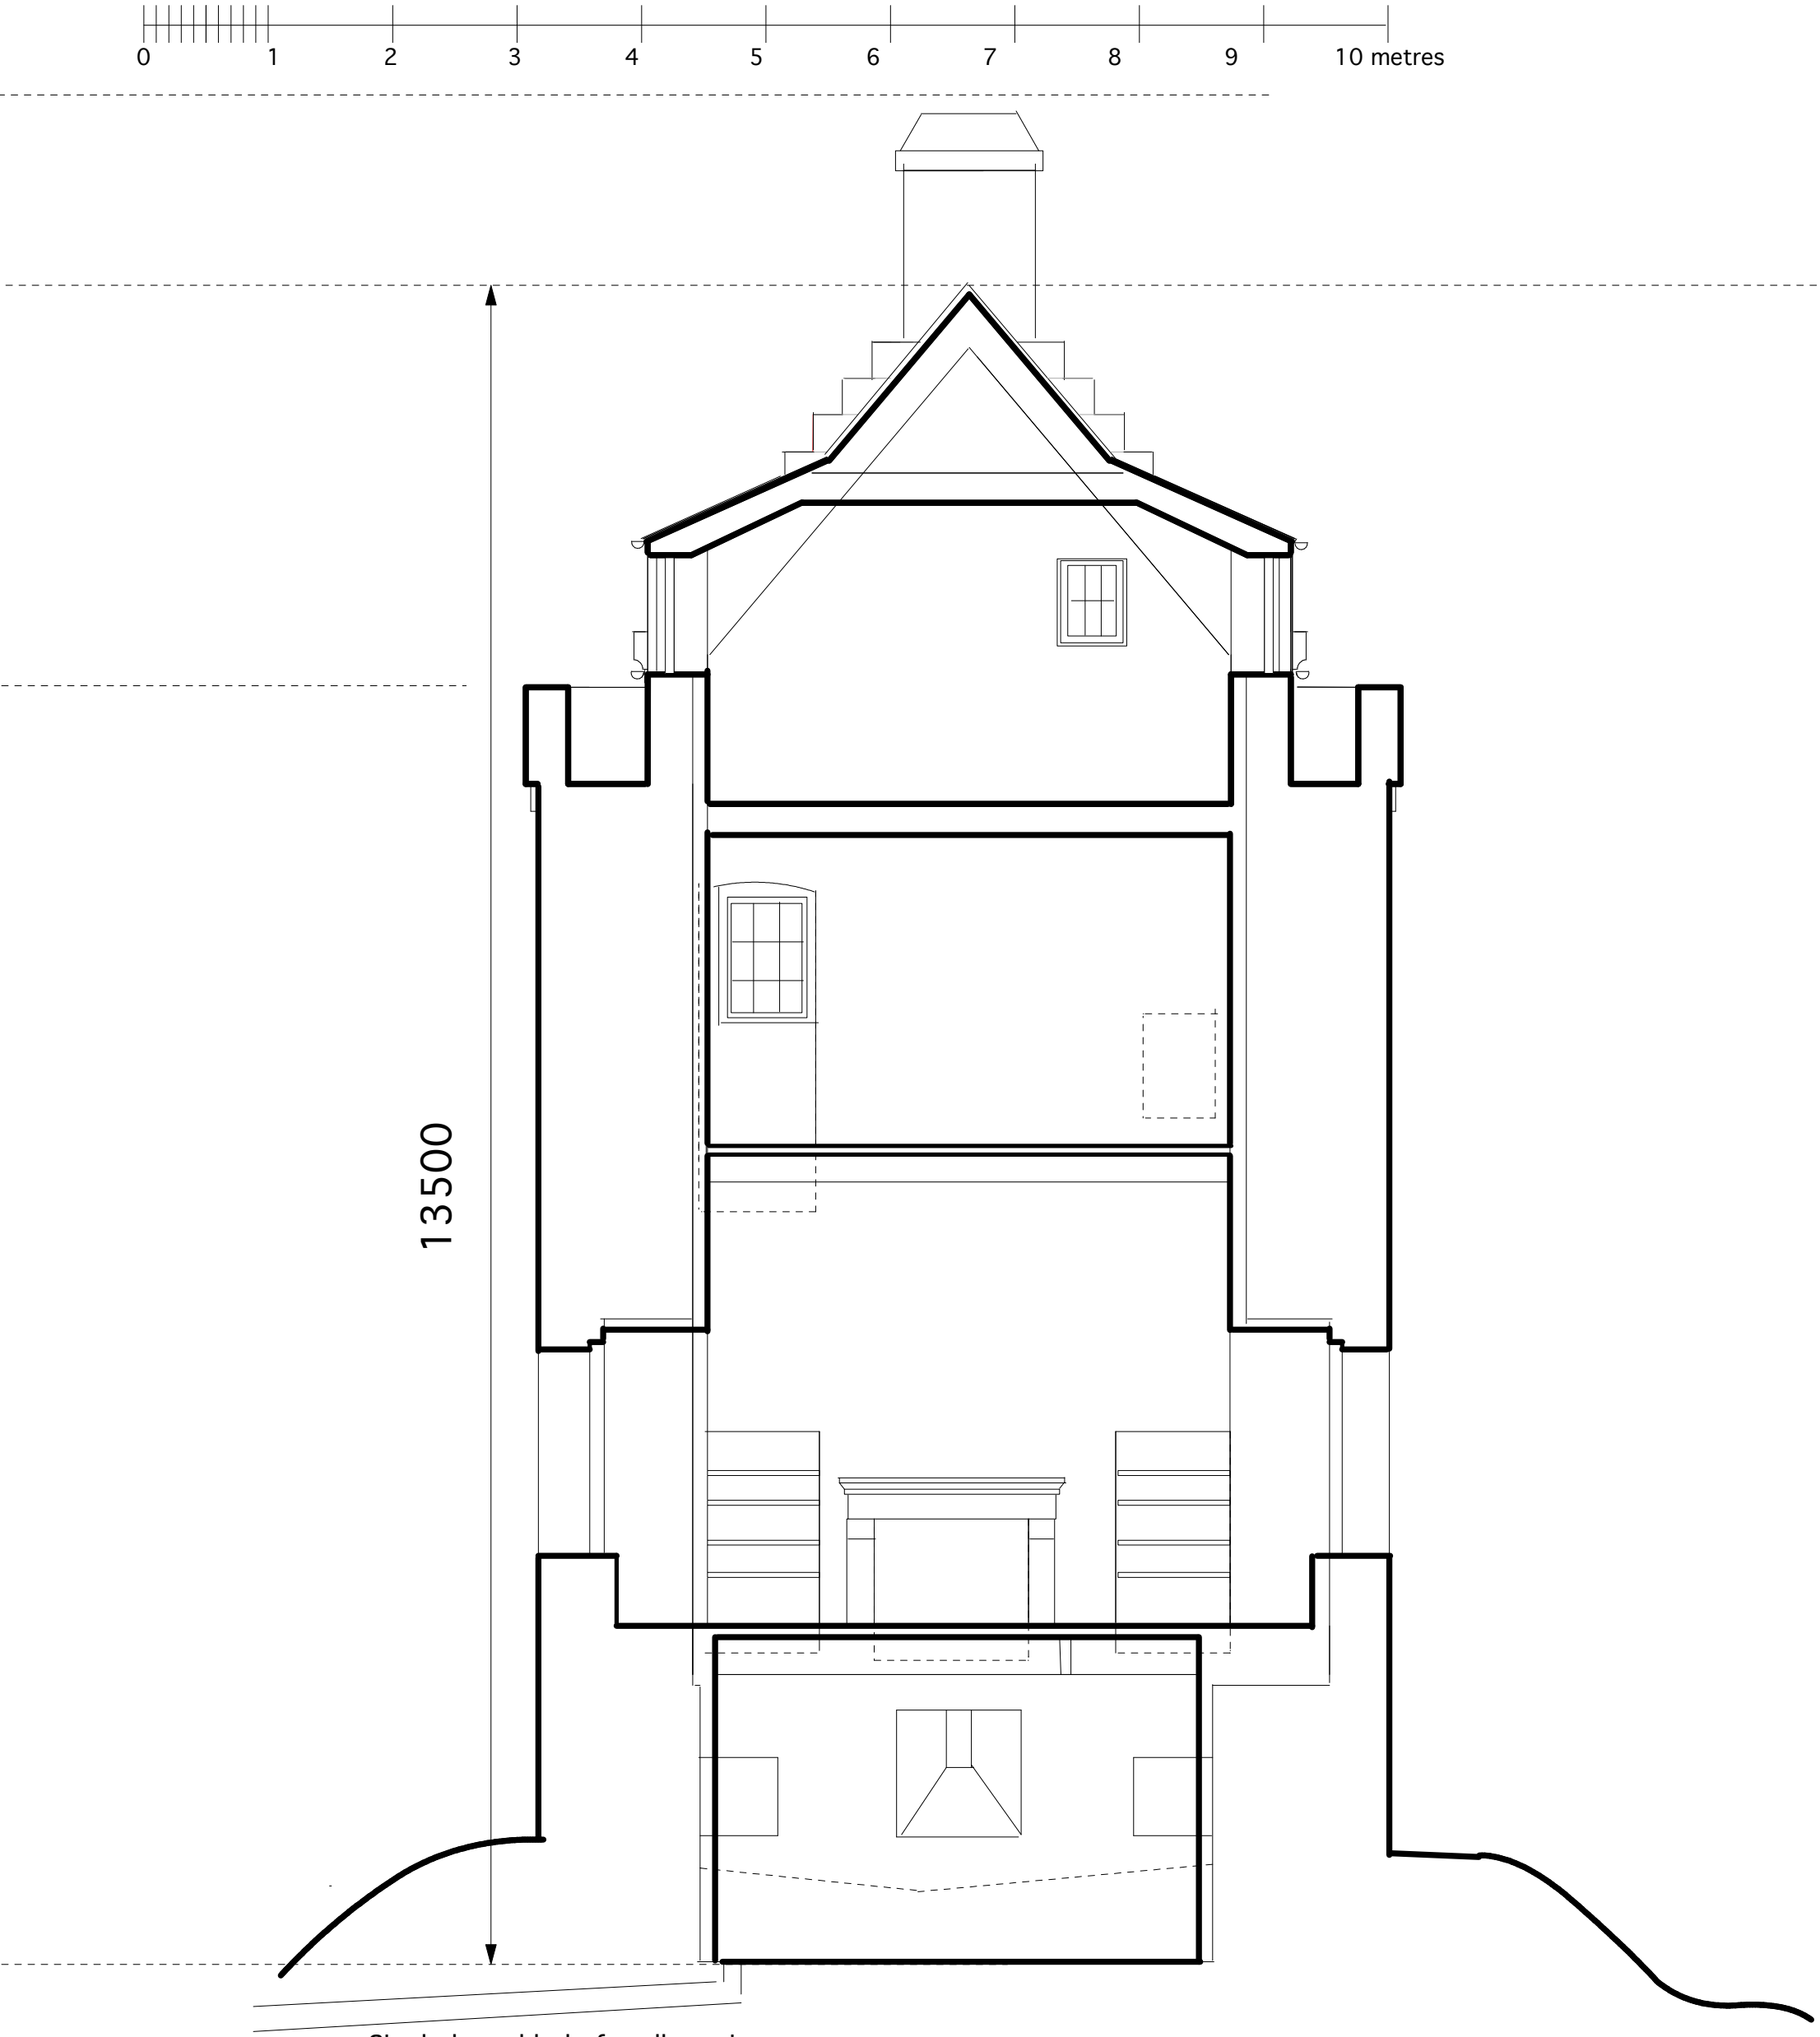

Myrton Castle

Cross section proposed scale 1:50 August 2013 Dwg no. 1386-110/B

A.P.Associates

[redacted]

Do not scale this drawing for
construction or estimating purposes