



LOCATION PLAN (1:2500)

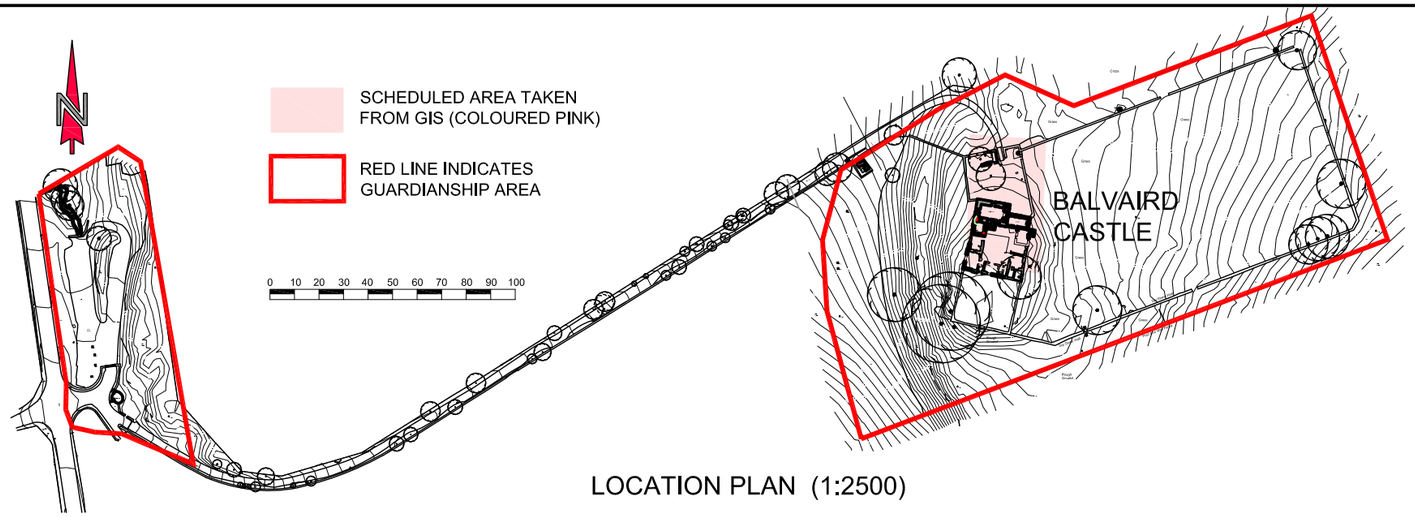

SITE PLAN (1:1000)

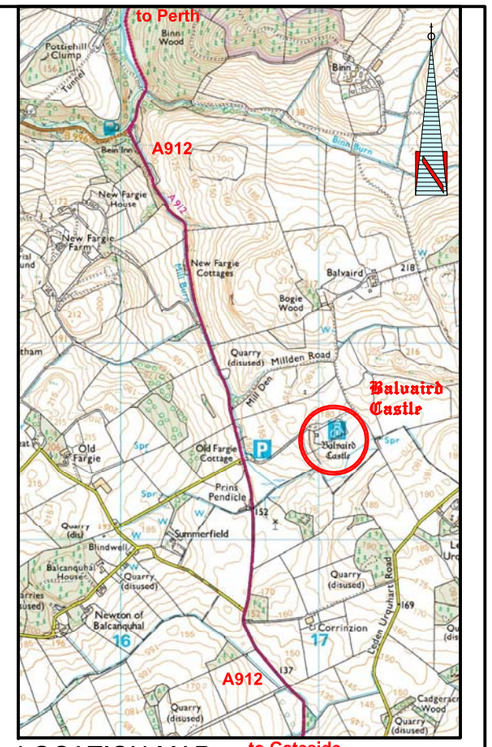

LOCATION MAP

This map is reproduced from Ordnance Survey material with the permission of Ordnance Survey on behalf of the Controller of Her Majesty's Stationery Office © Crown Copyright.

Unauthorised reproduction infringes Crown Copyright and may lead to prosecution or civil proceedings. Historic Scotland Licence No. 100017606 (2015).

Residual Risks:-

A. Working at height - Scaffold required

B. Musculoskeletal injury - Weight of Stone Panels unknown - lifting gear may be required

SMC

MONUMENT	BALVAIRD CASTLE
PROJECT	Armorial Panels - Site Plan and Location Plans

HISTORIC SCOTLAND
ALBA AOSMHOR

PROJECT DRAWING NUMBER	SMC - 01	
SCALE	1:1000, 1:2500 @ A3	ARCHITECT: DMB
DATE	25-11-2015	DRAWN BY: DMB
ARCHIVE NUMBER	397/027/091	

Historic Environment Scotland - Scottish Charity No. SC045925 © Crown Copyright