Revision Notes

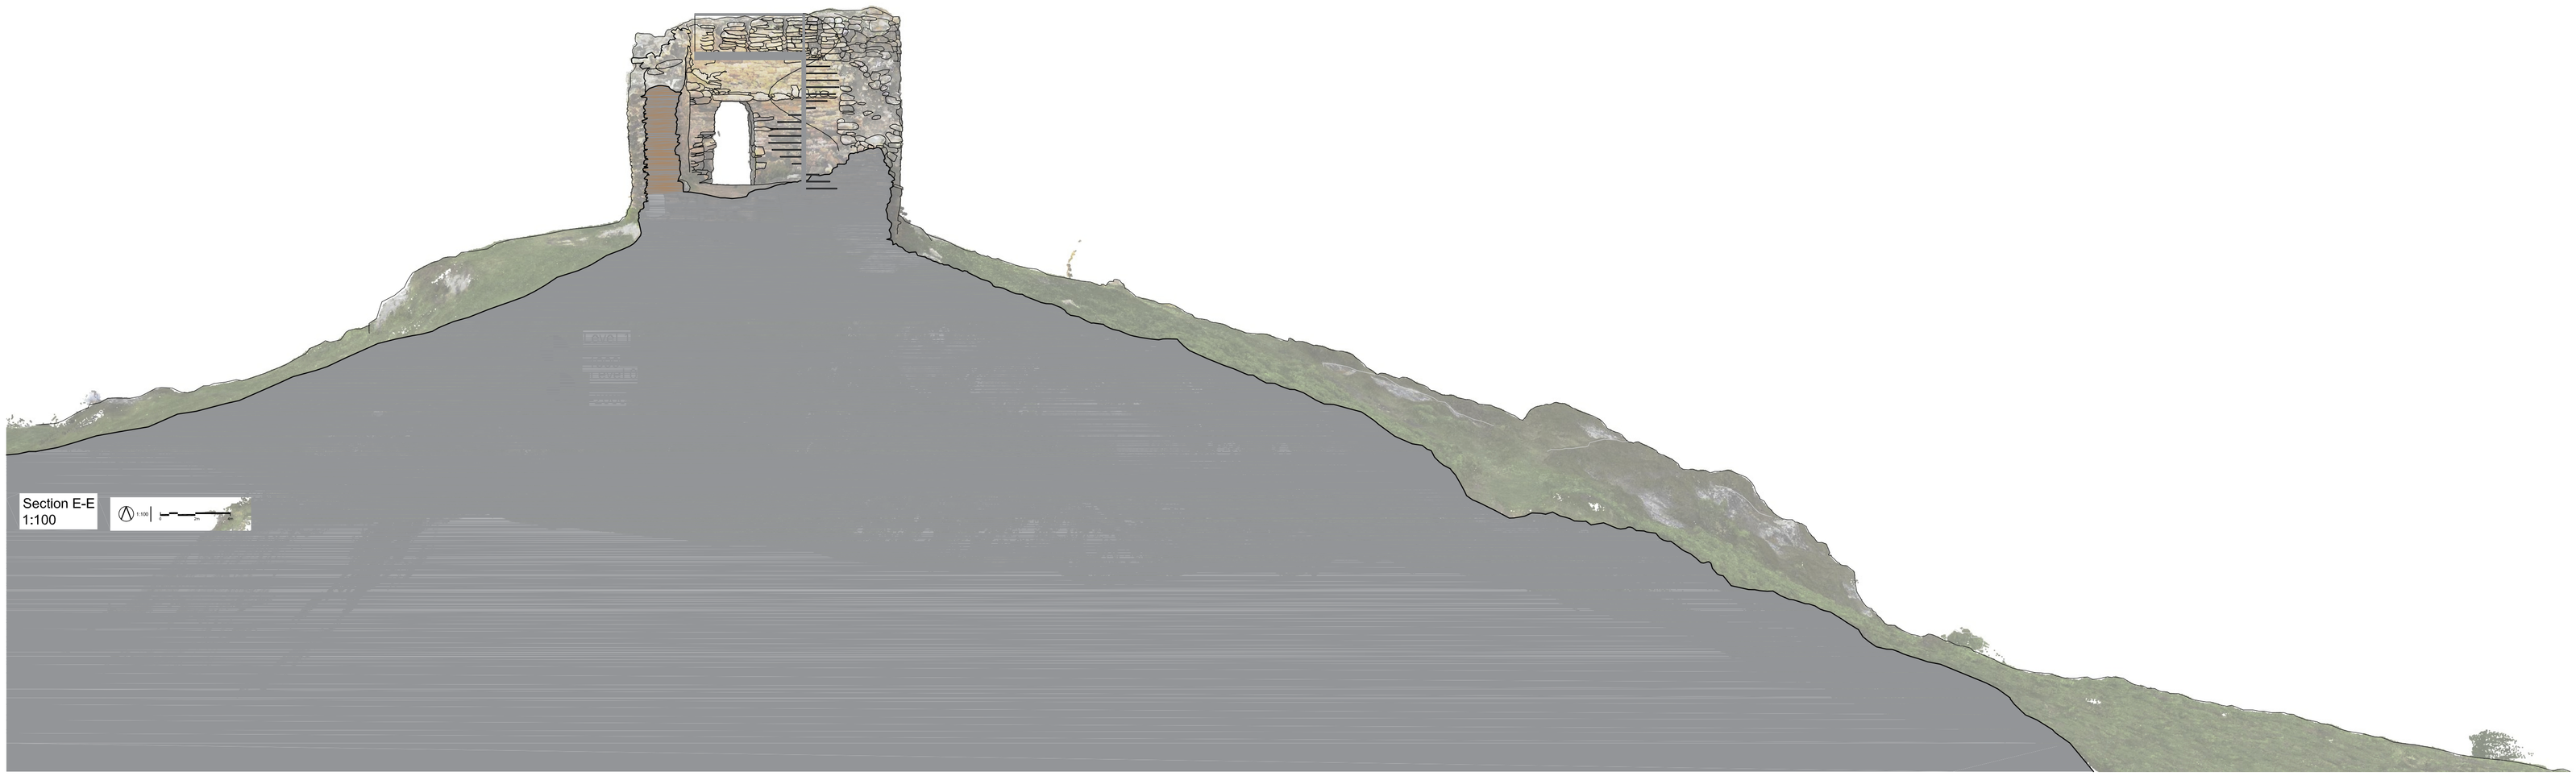

Groves-Raines
Architects

Lamb's House
11 Waters Close
Edinburgh
EH6 6RB

0131 467 7777
practice@grovesraines.com
grovesraines.com

Do not scale for construction purposes. Contractors shall work to figured dimensions only, verify all dimensions on site, and clarify all discrepancies with the architect prior to construction. Drawings to be read with all relevant specifications and schedules. Copyright reserved.

Project Title
Caisteal Bharraich
Ben Loyal Estate

Client
Ben Loyal Limited

Status
SMC Application

Drawing Title
Site Plan & Site Section

Date
March 2016

Rev

Size
A1

Scale
1:100

Project No.
1467J

Drawing No.
PL-201

Drawn
FM

Checked
SS