
ASSUMED LIMITS OF THE SCHEDULED
ANCIENT MONUMENT SITE
(60YDS = 54.846M DIAMETER)

NOTE: any work required within the limits of the Scheduled area will be subject to Conditions relating to Consent obtained.

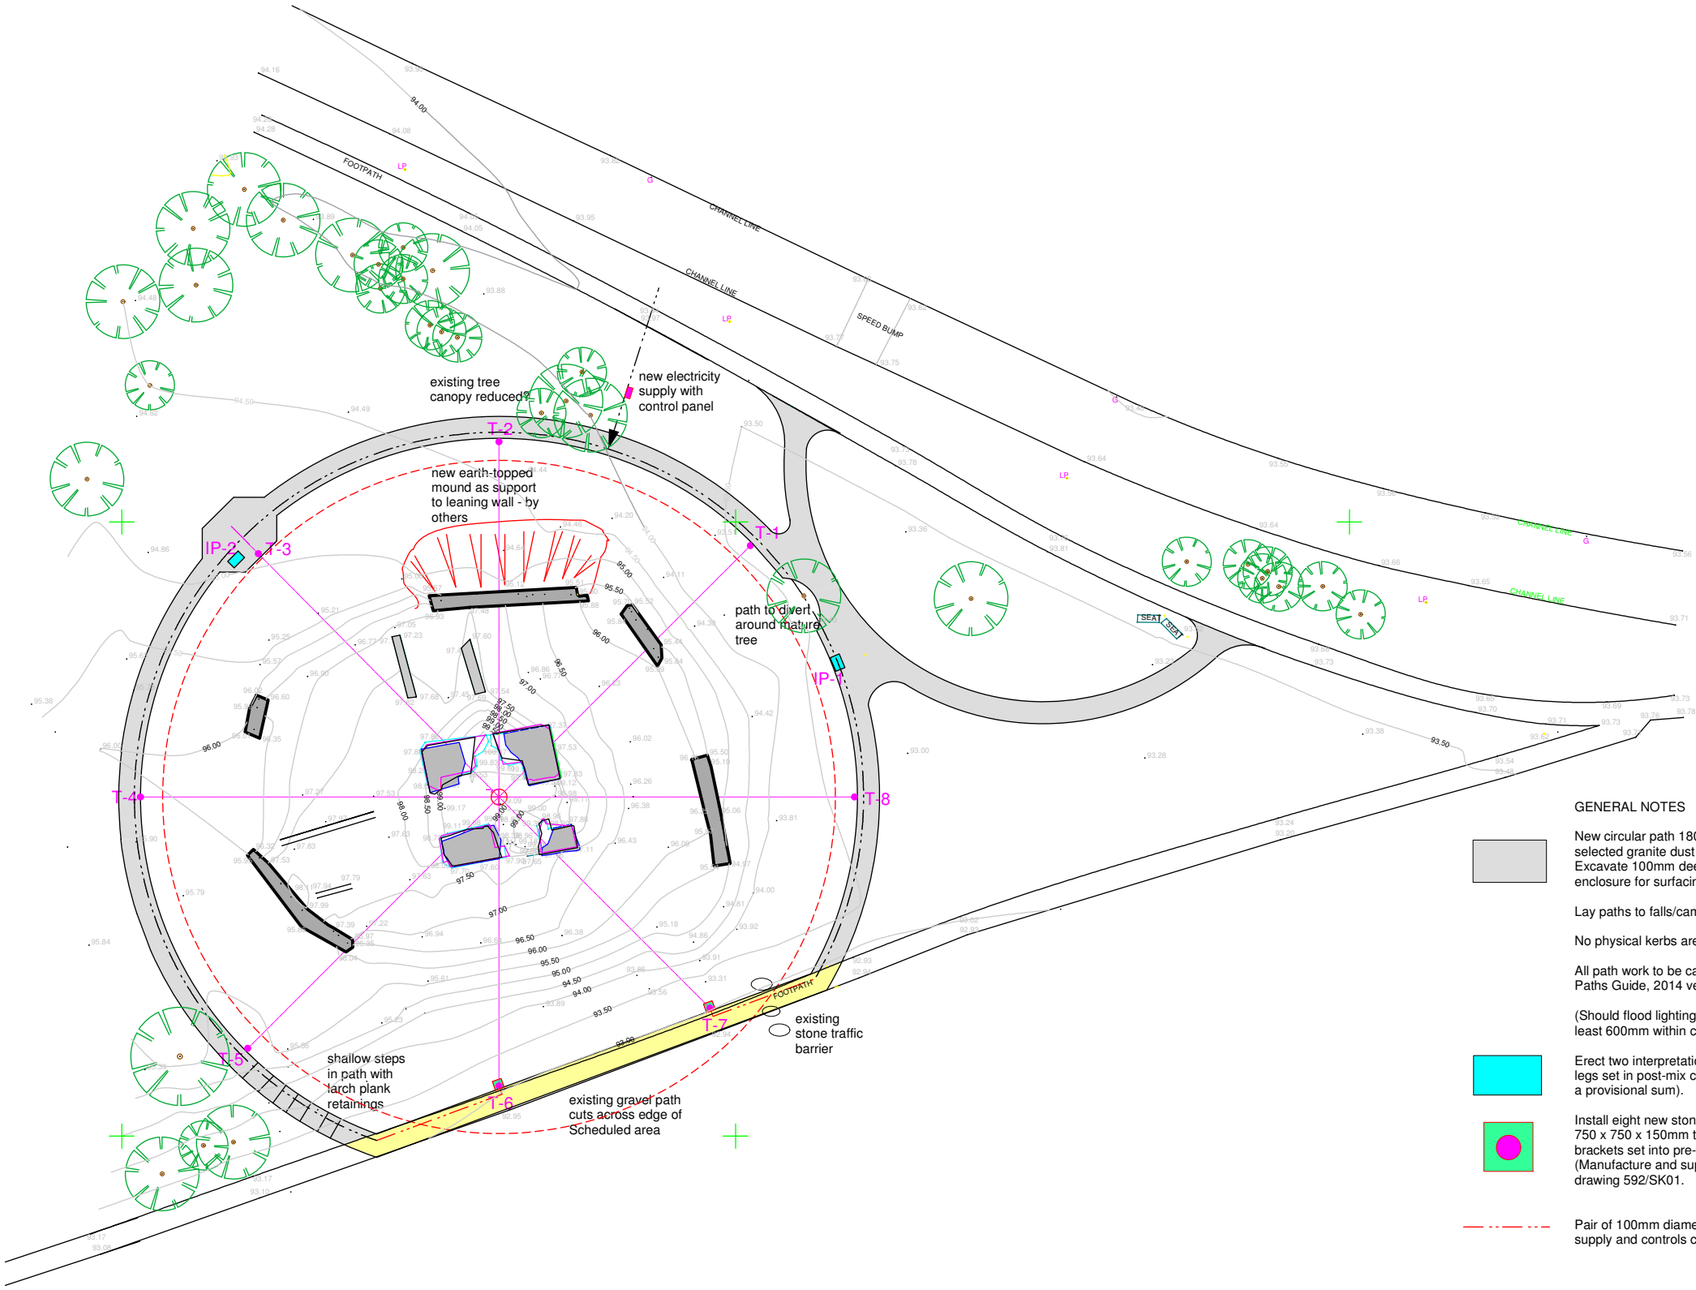

GENERAL NOTES

New circular path 1800mm wide (with additional widenings as shown on plan), of selected granite dust surface on 150mm thick Type 1 sub-base, all fully compacted. Excavate 100mm deep tray in ground to provide base for path, lay turfs to sides to form enclosure for surfacing.

Lay paths to falls/camber so as to prevent surface water ponding.

No physical kerbs are required.

All path work to be carried out in accordance with The Paths for All publication, Lowland Paths Guide, 2014 version.

(Should flood lighting be required, lay electrical cables into new ducts at a depth of at least 600mm within centre line of paths).

Erect two interpretation boards "Signs of Scotland" 'Eco Panel Lecterns' with larch post legs set in post-mix concrete. (Manufacture and supply of lecterns costs are included as a provisional sum).

Install eight new stone 'Timeline' markers (approximately 600 x 450 x 600mm high) on 750 x 750 x 150mm thick lime concrete footings, with specially fabricated stainless steel brackets set into pre-drilled holes using epoxy resin. Locations to be confirmed by CA. (Manufacture and supply of timeline markers are included as a provisional sum). See drawing 592/SK01.

Pair of 100mm diameter uPVC ducts at 600mm below ground, for future electricity supply and controls cabling to floodlighting.

SITE PLAN
1:500

N

0 1 2 3 4 5 10 20 M

Job: LOCHORE CASTLE		Revisions: A - 31/05/16 B - 09/06/16 C - 14/06/16
Drawing: INTERPRETATION PLAN (FOR SMC)		
Status: OUTLINE PROPOSALS		
Drawing No: 592 - 00 C	Scale: 1:500 AT A3	
	Date: MAY 2016	
	Drawn by: SN	