1- West Range - Room 1.
2- " " Room 2
3- " " Room 6
4- Smithy
5- Stable block
6- Livery Master - room 1
7- " " - room 2.

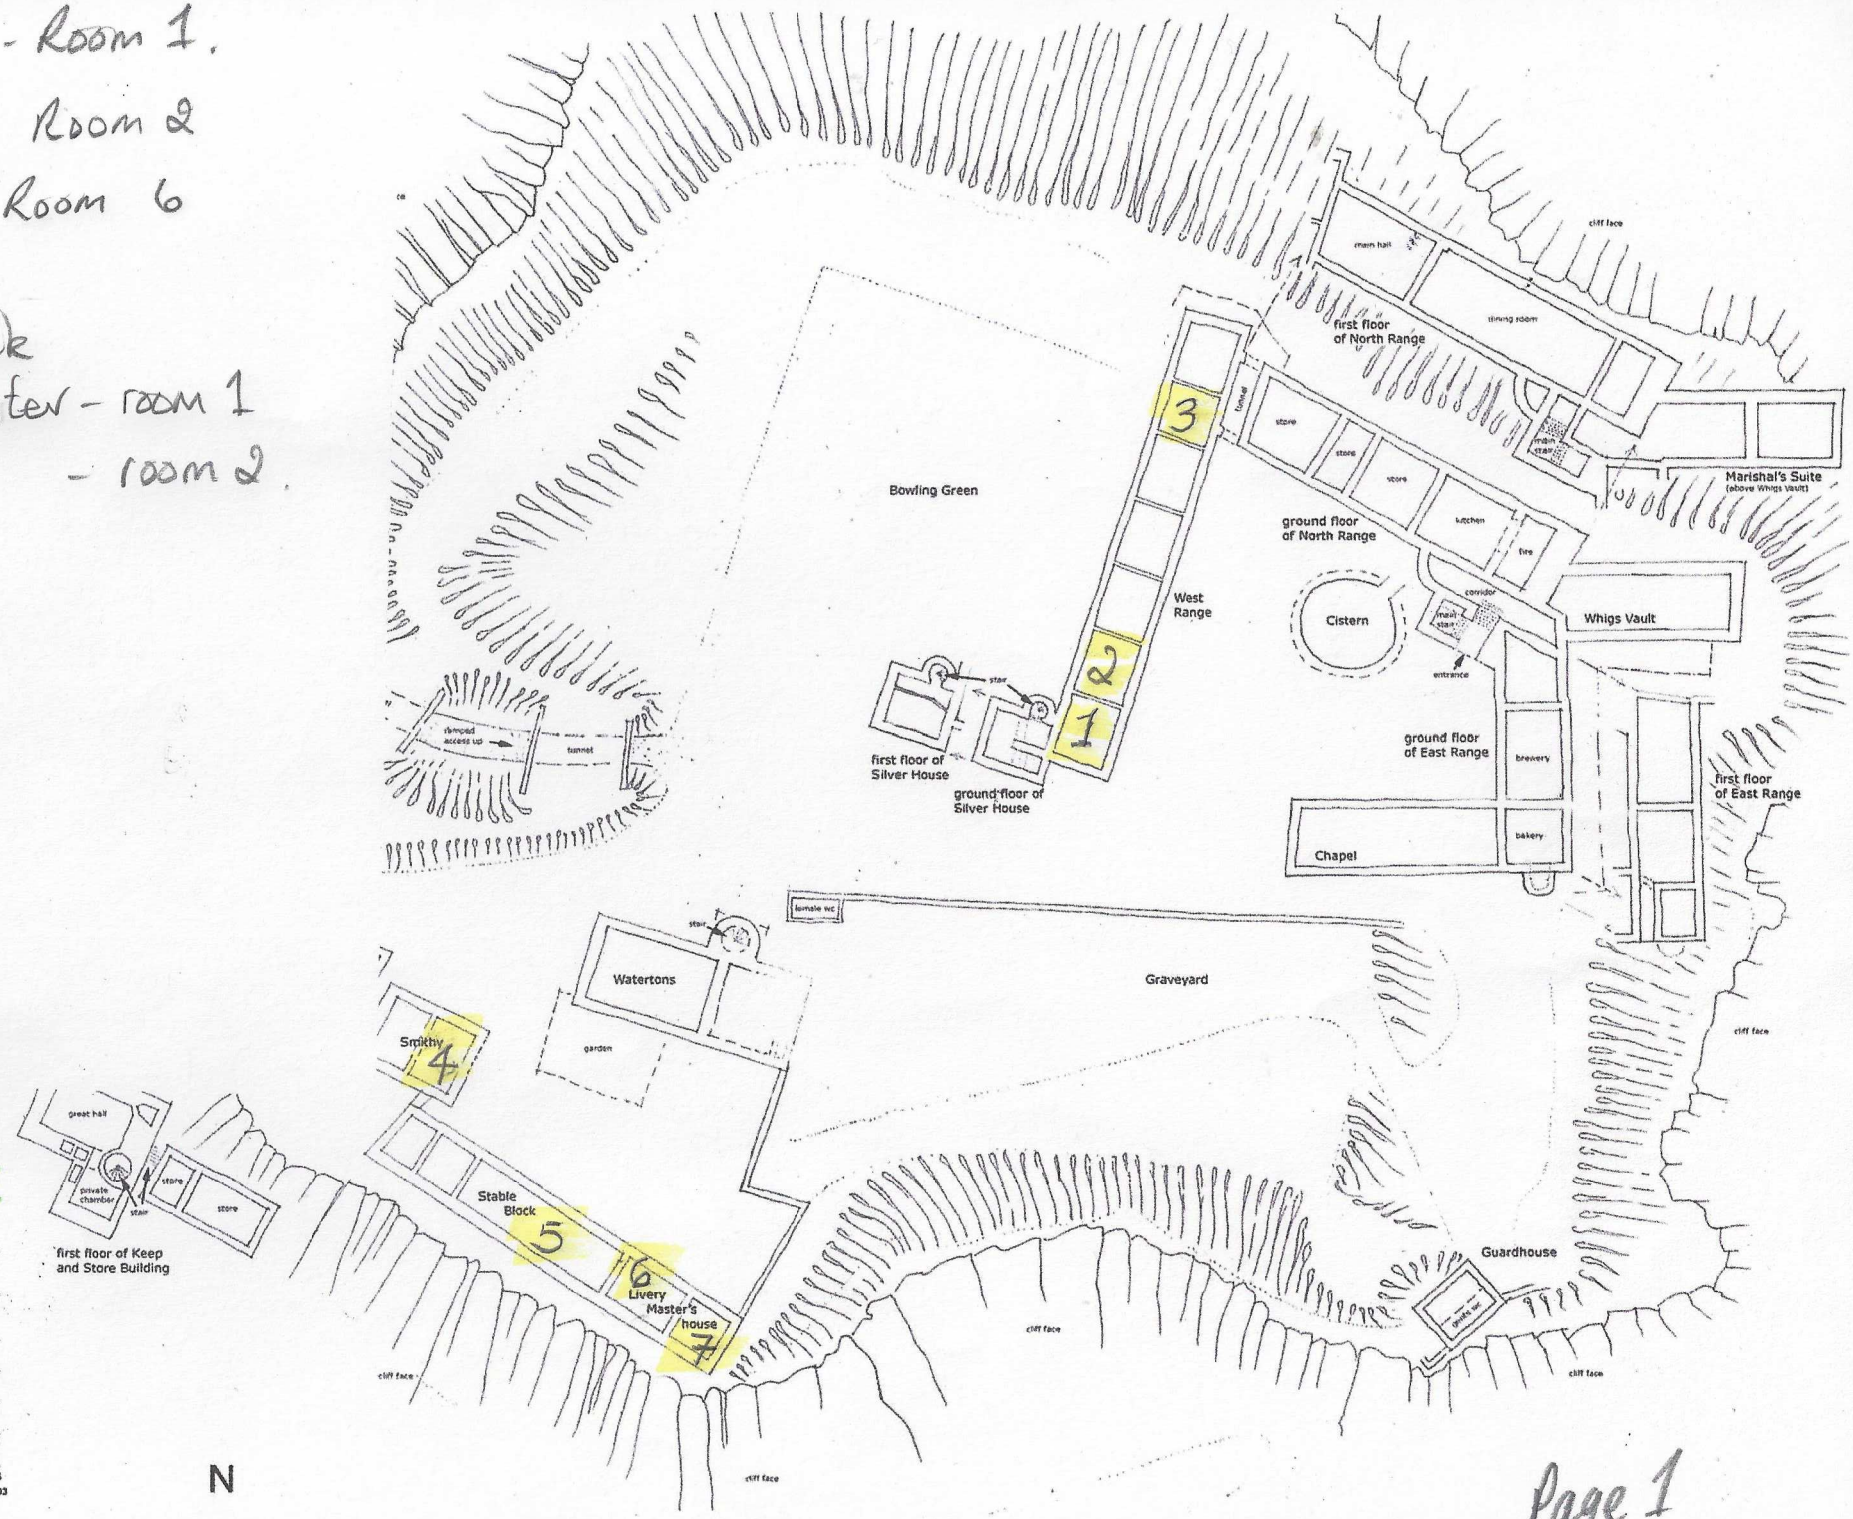

N

SMITHSGORE

JOB TITLE	Dunnottar Castle - preliminary survey
CLIENT	Dunecht Estates
DRAWING TITLE	site plan
SCALE	NTS
DRAWING NUMBER	(A4) 1023930-plan-21
REV	
DRAWING STATUS	
DRAWN	Michael
CHECKED	
DATE	July 2010

28 CASTLE STREET DUMFRIES DG1 1DG
TEL: 01387 263066 FAX: 01387 257103