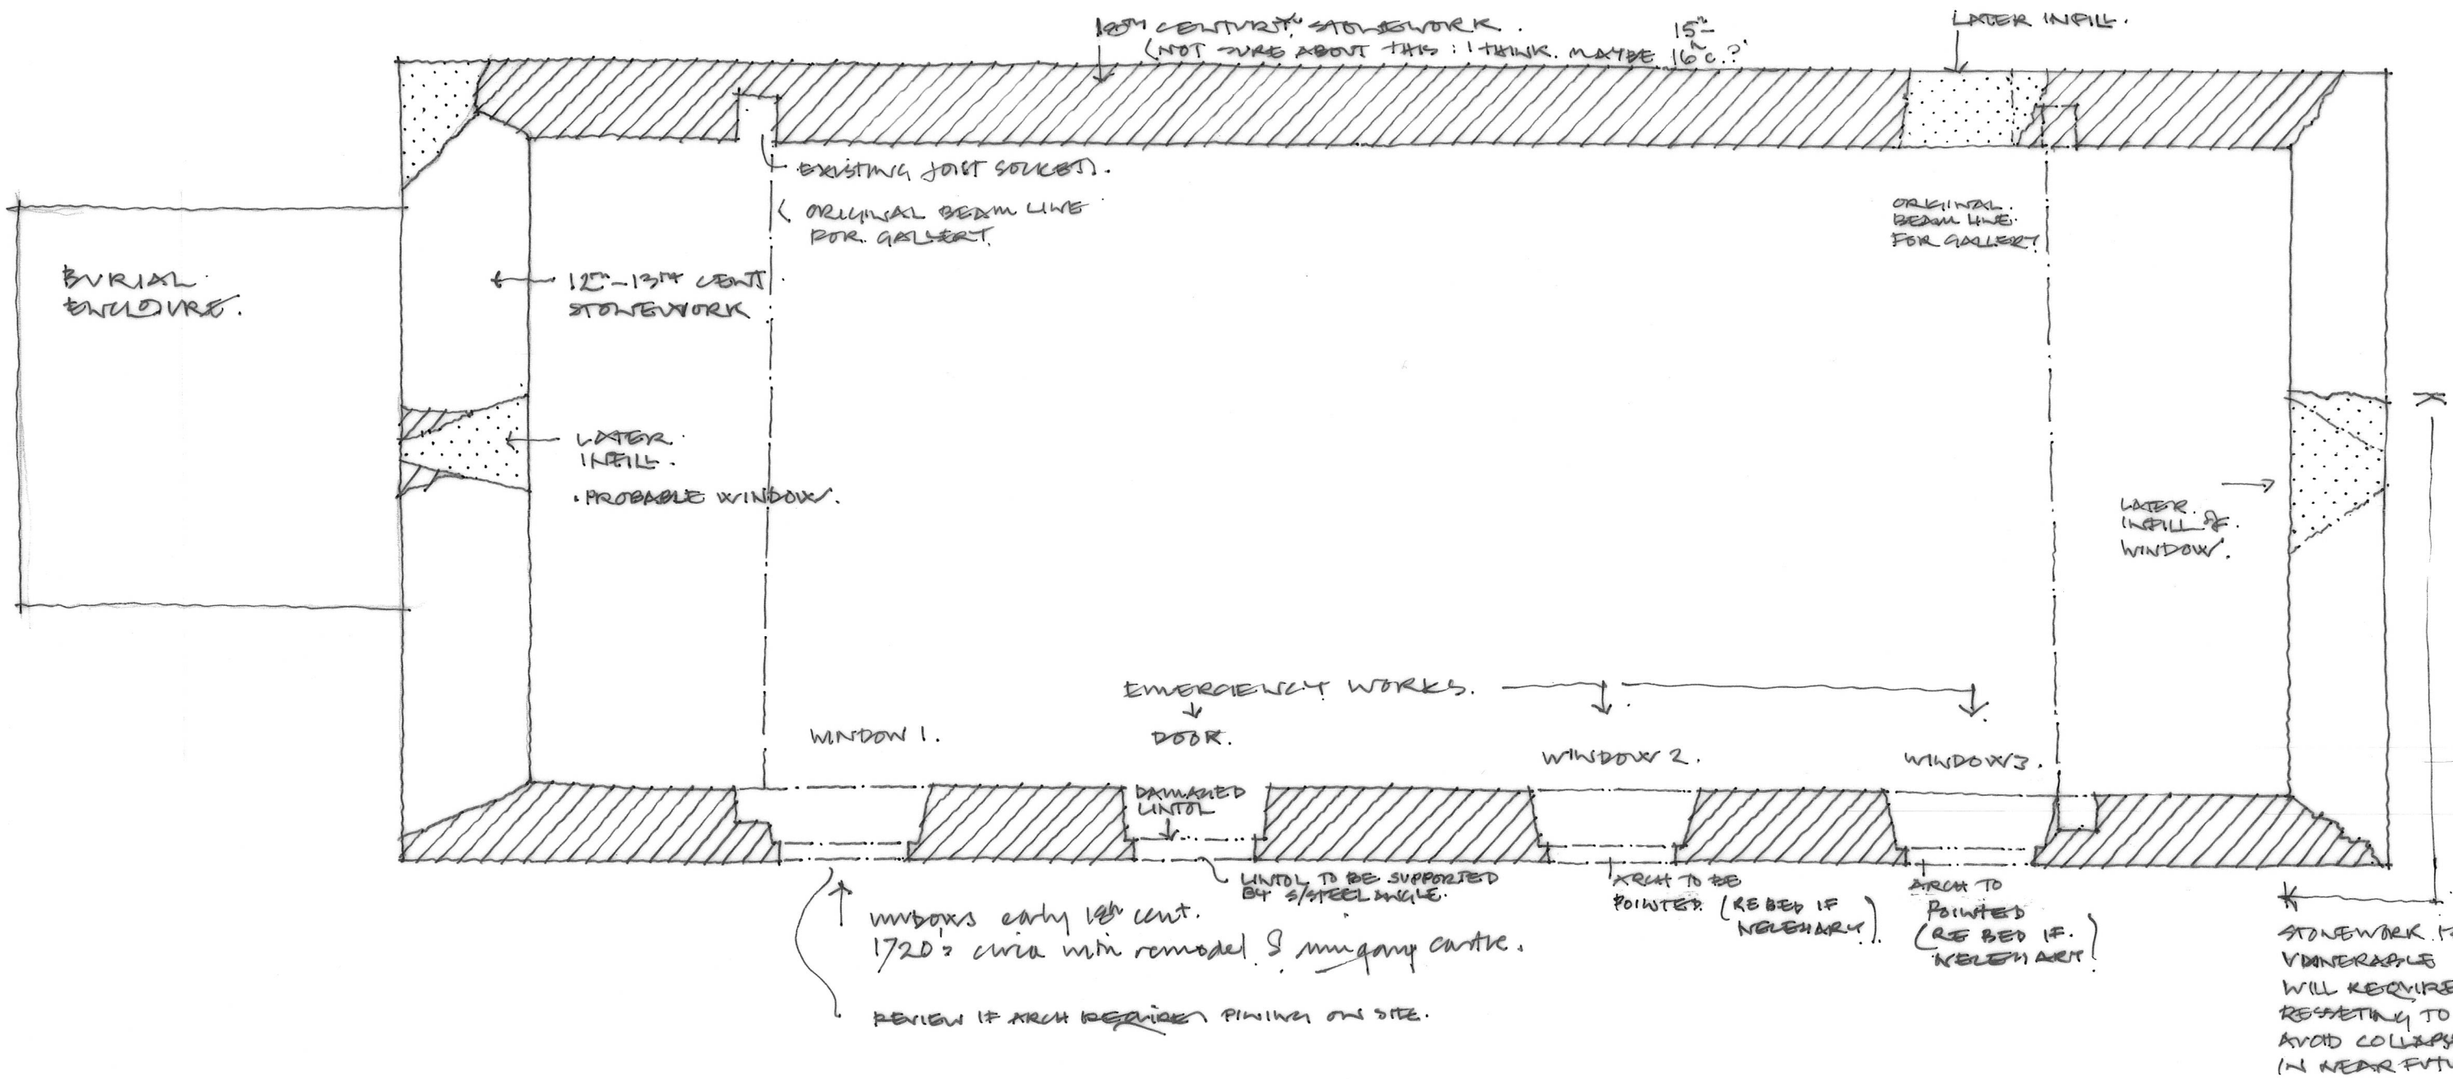


COMGAN 1.

SCALE 1:50.

EXISTING LAYOUT.
TAKEN FROM ARCHAEOLOGICAL SURVEY. 1971. RCAHMS.

ST COMGANS CHURCH : KILCHOAN.

SHAW & JAGGER ARCHITECTS
14-15 Regent Parade
Harrogate
North Yorkshire
HG15AW
Tel: 01423 532950
info@shawandjagger.com
www.shawandjagger.com