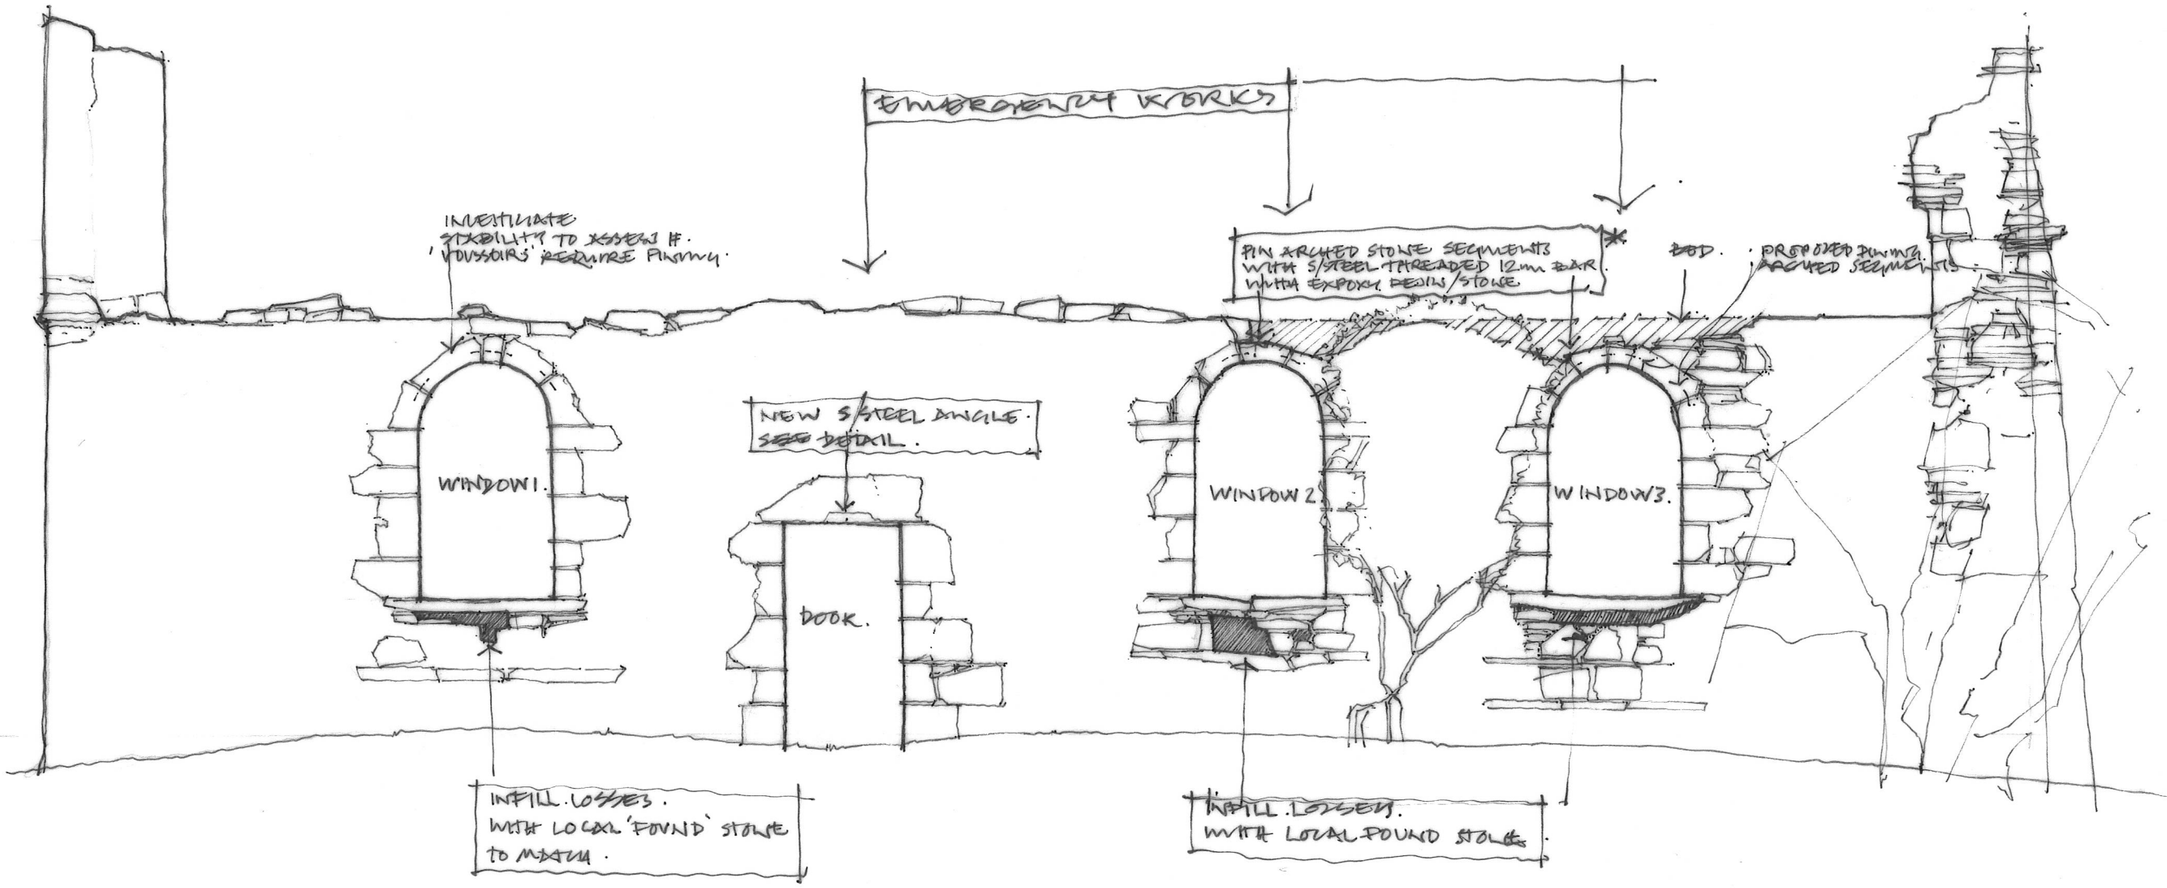



* STONE TO BE RE-BED. WE WILL AVOID PINNING STONE UNLESS ABSOLUTELY NECESSARY. WE WILL UNDERTAKE TO AVOID ANY PINNING AN BED STONE IN A TRADITIONAL MANNER.

COMGAN 2.

SCALE 1:50.

EXISTING ELEVATION

drawn from photographs.

ST COMGANS CHURCH · KILCHOAN.

SHAW & JAGGER ARCHITECTS
14-15 Regent Parade
Harrogate
North Yorkshire
HG15AW
Tel: 01423 532950
info@shawandjagger.com
www.shawandjagger.com