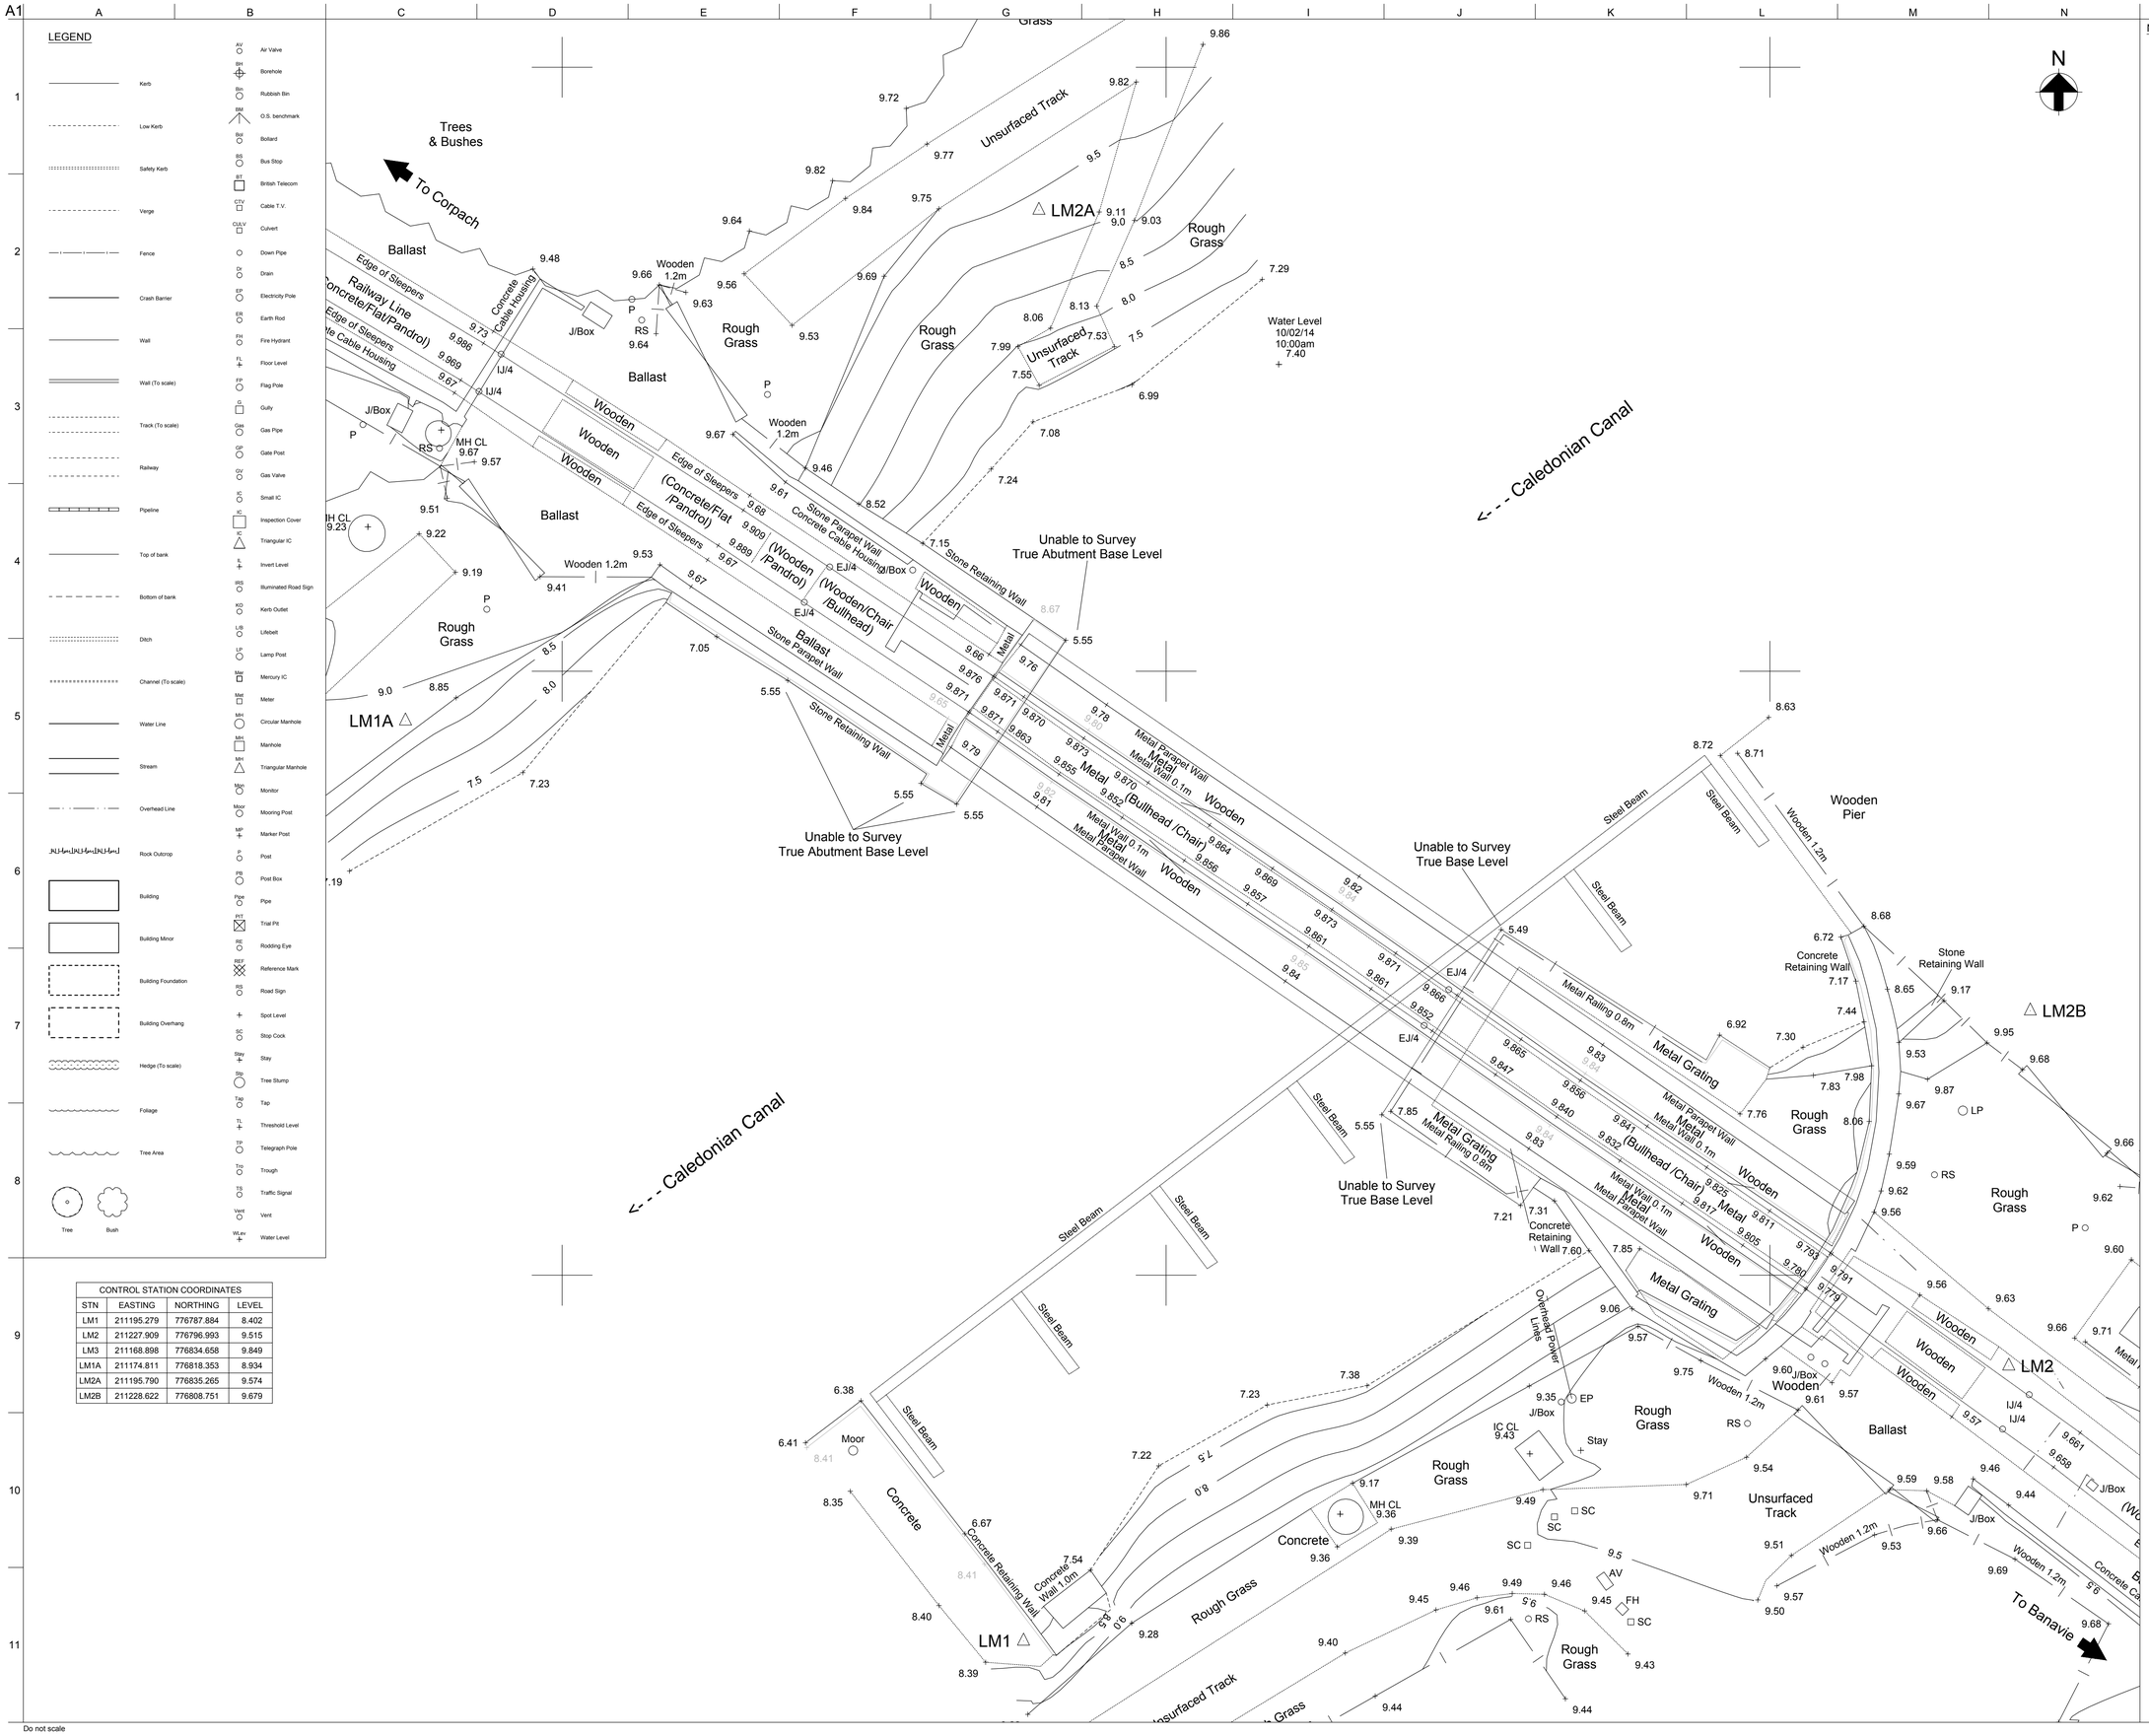

CONTROL STATION COORDINATES			
STN	EASTING	NORTHING	LEVEL
LM1	211195.279	776787.884	8.402
LM2	211227.909	776796.993	9.515
LM3	211168.898	776834.658	9.849
LM1A	211174.811	776818.353	8.934
LM2A	211195.790	776835.265	9.574
LM2B	211228.622	776808.751	9.679

Notes

1. This drawing is based on a topographical survey by L&M Survey Services on 8th Feb 2014.
2. All dimensions are shown in millimetres unless noted otherwise.
3. The co-ordinates shown on this plan are relative to a LOCAL GRID.
4. The survey is orientated approximately to grid north.
5. Water depth and cannel profile not fully surveyed.

Issue	Date	By	Chkd	Appd
-	11/06/14	GB	DW	RM

Draft Form 001 Issue.

ARUP

Scotstoun House, South Queensferry
West Lothian, EH30 9SE
T +44(0)131 331 1999 F +44(0)131331 3730
www.arup.com

Client

NetworkRail

Job Title

UB313/005 Banavie Swing Bridge
Structure No.005
Line No.313 ELR:MGL2

Topographical Survey

Scale at A1: As Noted

Discipline: Civil / Structures

Job No: 234247-14

Drawing Status: Draft Form 001

Drawing No: DR-CB-005

Issue: -

Do not scale

© Arup