1

PROPOSED Agricultural Shed
for Mr JAMES STEWART.
AYR ROAD. A70. – JUNE 2015
ML11 8NN

ALEX. CULLEN & CO.
ARCHITECTS & SURVEYORS
7 GATESIDE STREET, HAMILTON ML3 7HT
TEL: (01698) 282856 FAX: (01698) 282055
EMAIL: acullenco@aol.com


Dwg 1233/1. AS PROPOSED


19 JUN 2015


SOUTH LANARKSHIRE COUNCIL
Town & Country Planning (Scotland) Acts
APPROVED
IN TERMS OF CONSENT OF
26 Oct 2015
Head of Planning and Building Standards Services


22 JUN 2015

13 JUL 2015

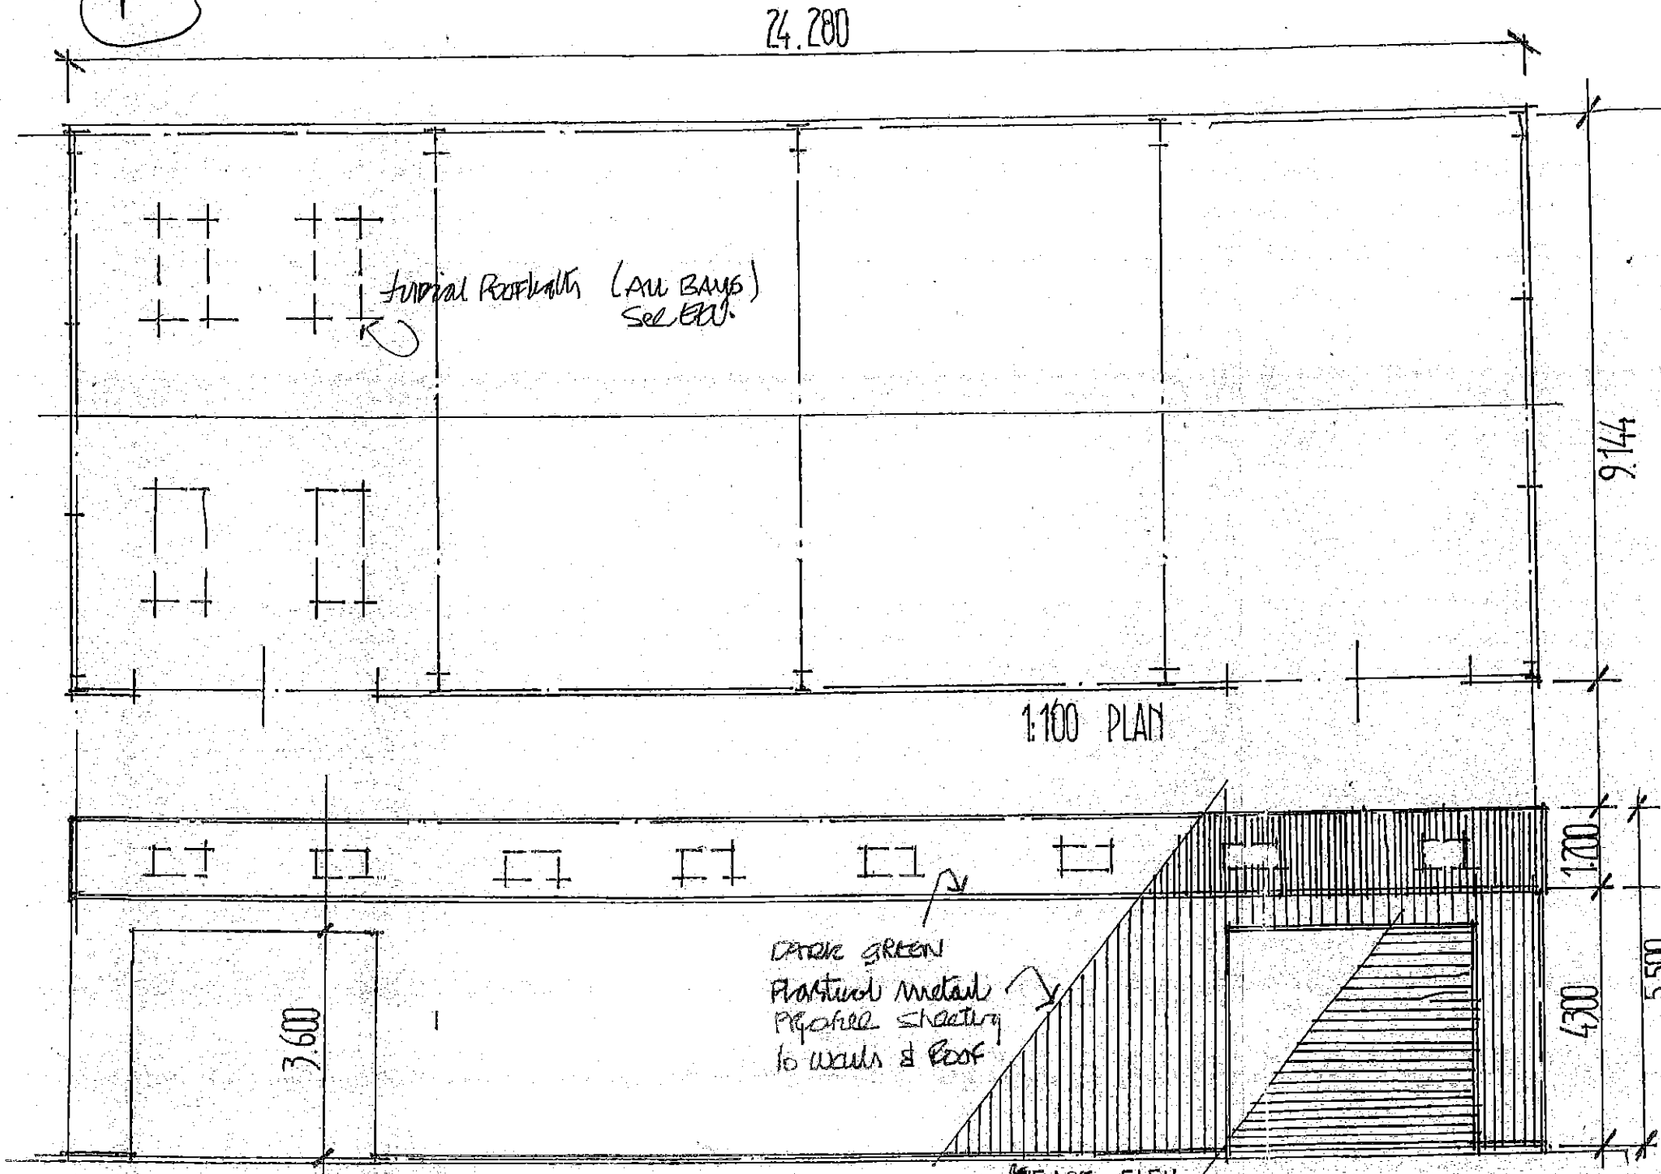

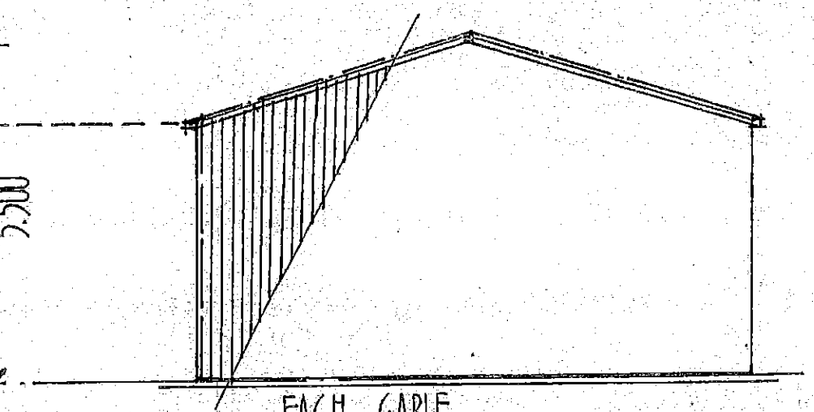

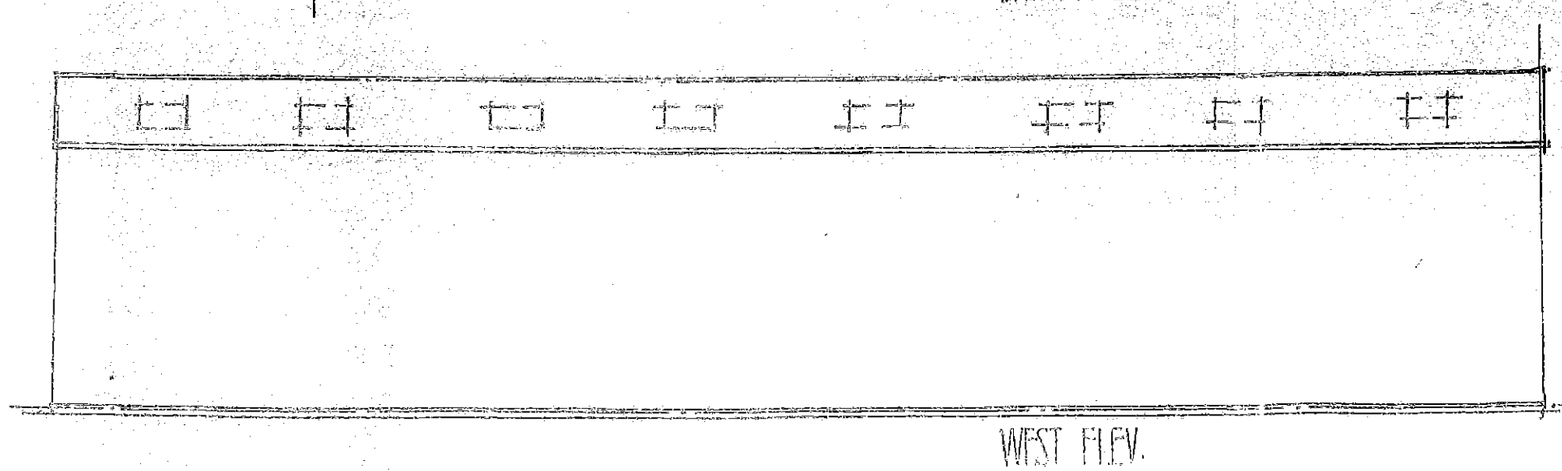

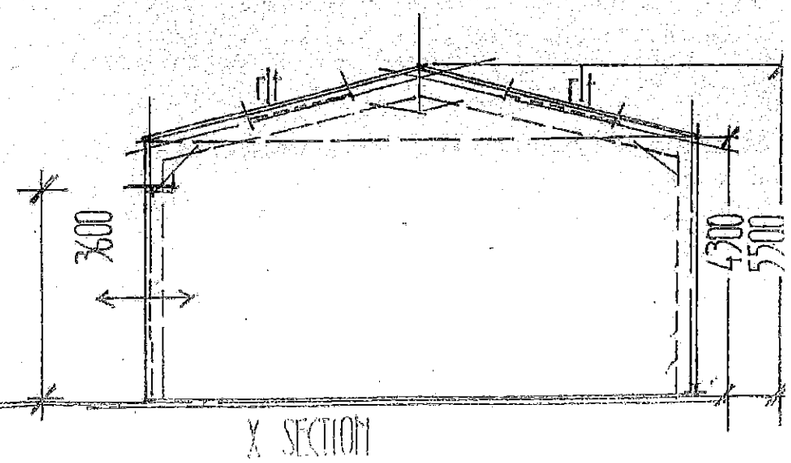

SP/OH

GRASS VERGE

14300

PROPOSED SHED
9.144M x 24.288MM
SHOWN HATCHED.

20m

ROAD 2317

NC

SOUTH LANARKSHIRE COUNCIL
Town & Country Planning (Scotland) Acts
APPROVED
IN TERMS OF CONSENT OF
26 Oct 2015
Head of Planning and Building Standards Services

N

1:500 BLOCK PLAN 1233.

notes.

1) existing kerb to be removed

2) Road trees to be taken out.

3) centre line of ANR road

4) existing tree margin on eastern and undisturbed.

5) self draining porous hardstanding & 3.7m wide access to ⟶ general arable

ALEX. CULLEN & CO.
ARCHITECTS & SURVEYORS
7 GATESIDE STREET, HAMILTON ML3 7HT
TEL: (01698) 282655 FAX: (01698) 282055
EMAIL: aculleno@aol.com

PROPOSED REPLACEMENT SHED ON NR 3 FARM STEADING.
ANR ROAD RATED AT 2015
MULL OF KINTYRE

13 JUL 2015

22 JUN 2015

19 JUN 2015