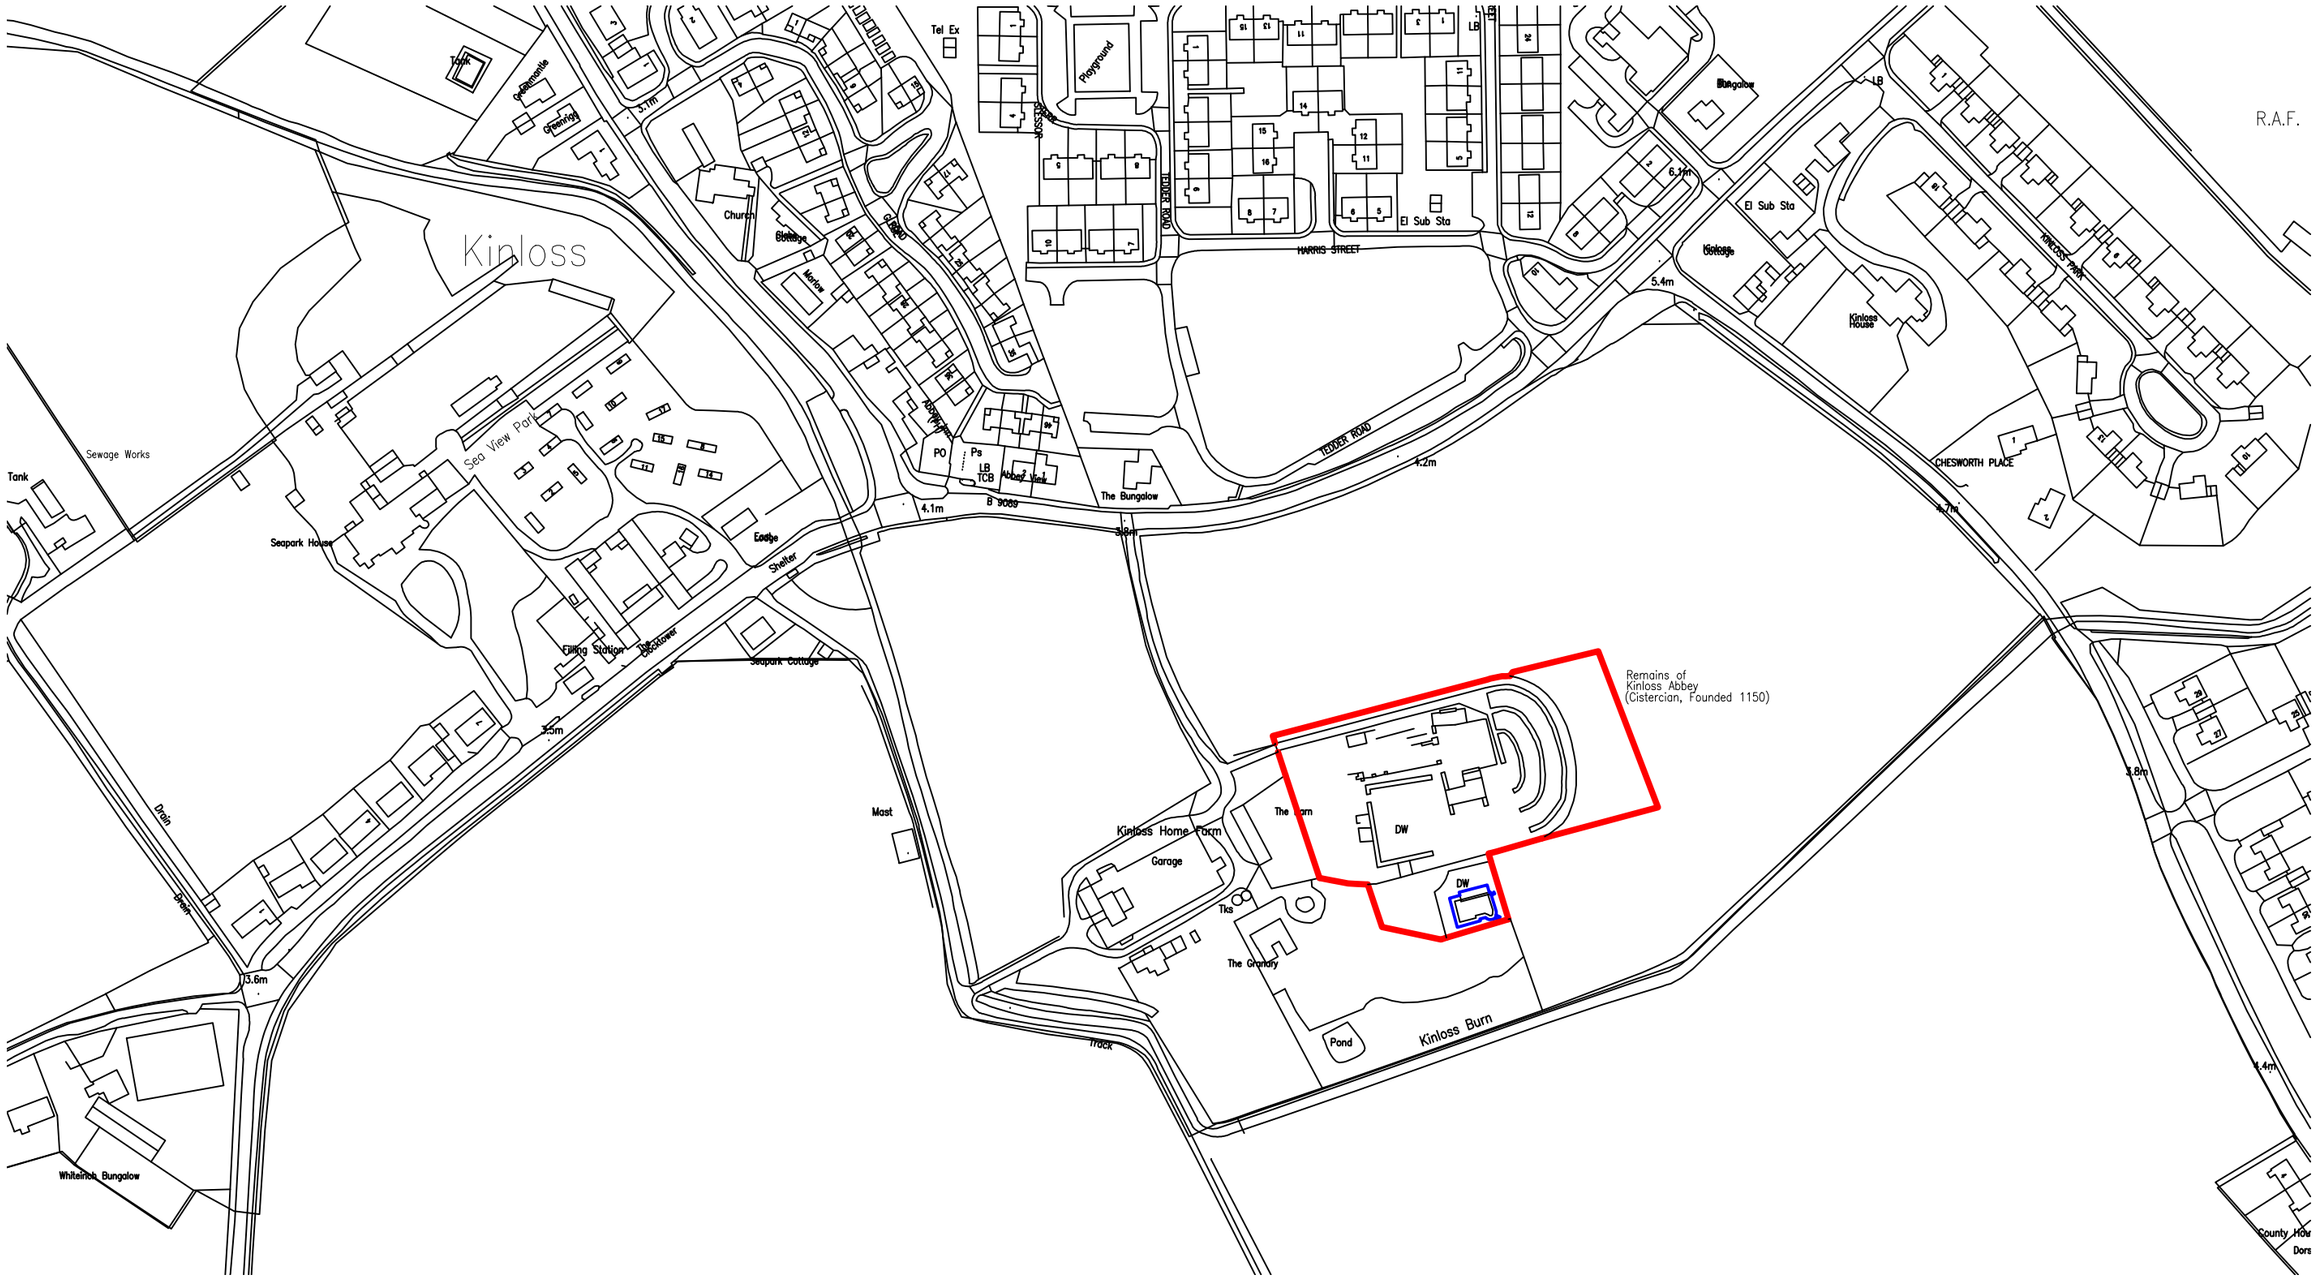

0 50 100 150 200 300 350 400

METRES
SCALE:1:2500@A3

Project:		Drawing Title:
Kinloss Abbey 2015/2016		Proposed Works to Kinloss Abbey ABBOT'S HOUSE, KINLOSS ABBEY
the moray council	Scale: Var / Size: A3	**ENVIRONMENTAL SERVICES** **Design Manager** **The Moray Council** Council Offices, High Street, Elgin, IV30 1BX Telephone: 01343 563701 Fax: 01343 563978
	Drawn: CSC / Date: Nov 2015	
	Drawing Number: 38320-01 / Revision:	