


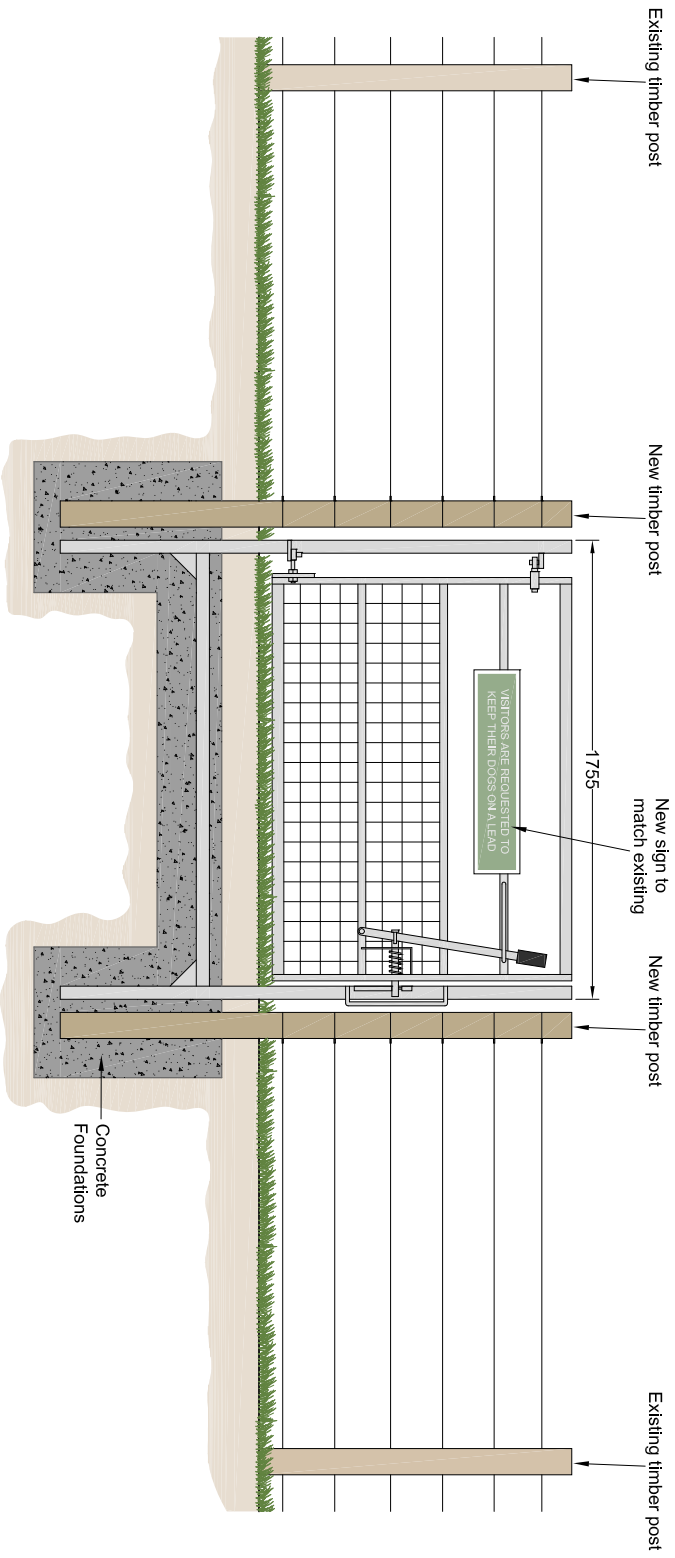


Proposed path gate 1:20




Existing gate to car park



Existing fence stile to path

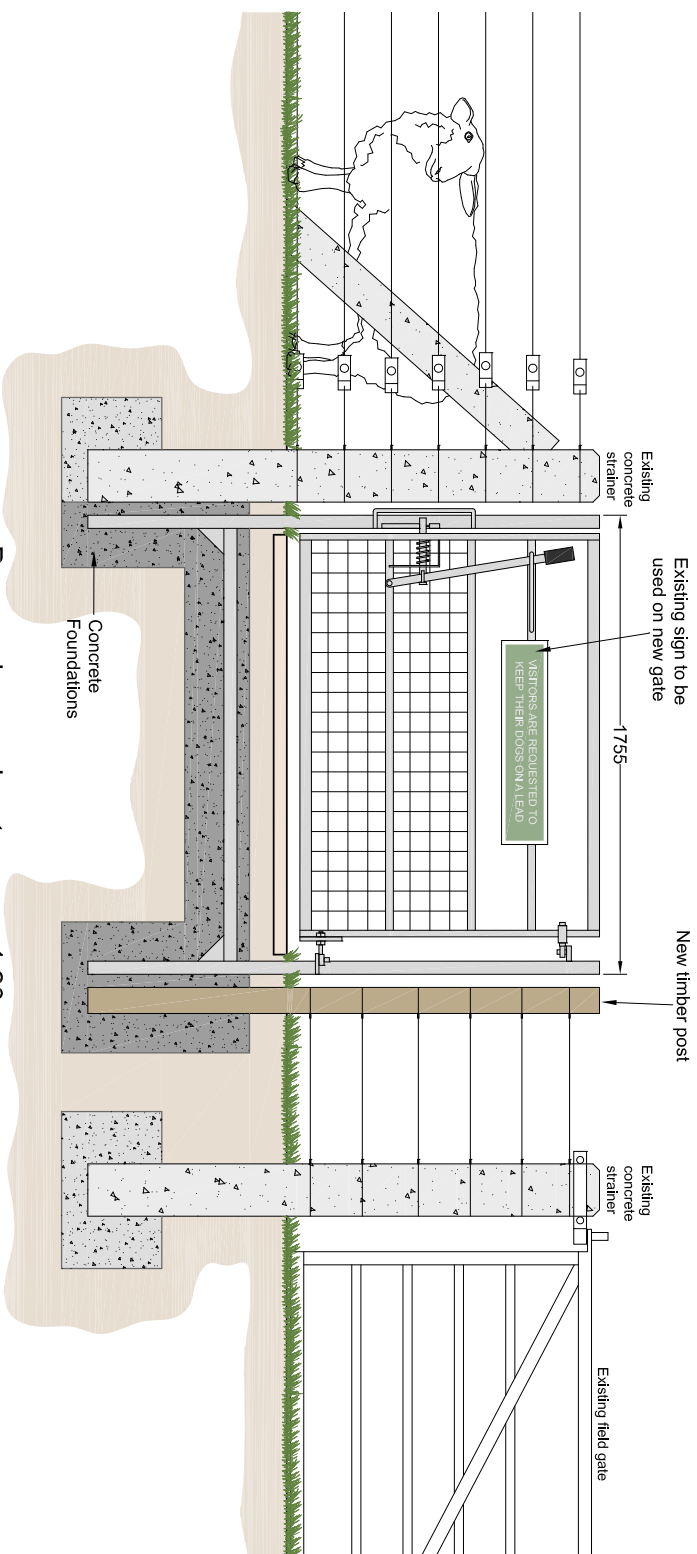

Proposed car park gate 1:20

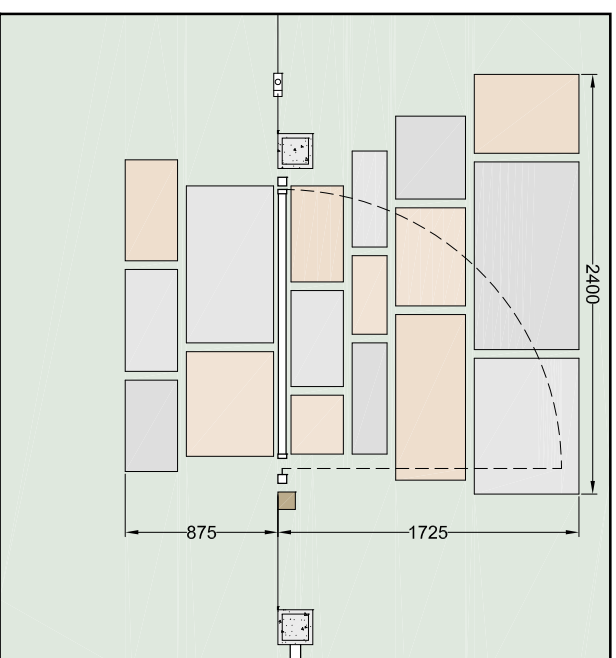

Plan of new orkney flagstone paving at replacement gate

SMC

MONUMENT	Stones of Stenness	
PROJECT	Replacement access gates	



PROJECT DRAWING NUMBER		ARCHITECT	
SCALE		Steve Watt	
DATE		DRAWN BY	
06.11.2015		Craig Hmailton	
ARCHIVE NUMBER		555-285-40	