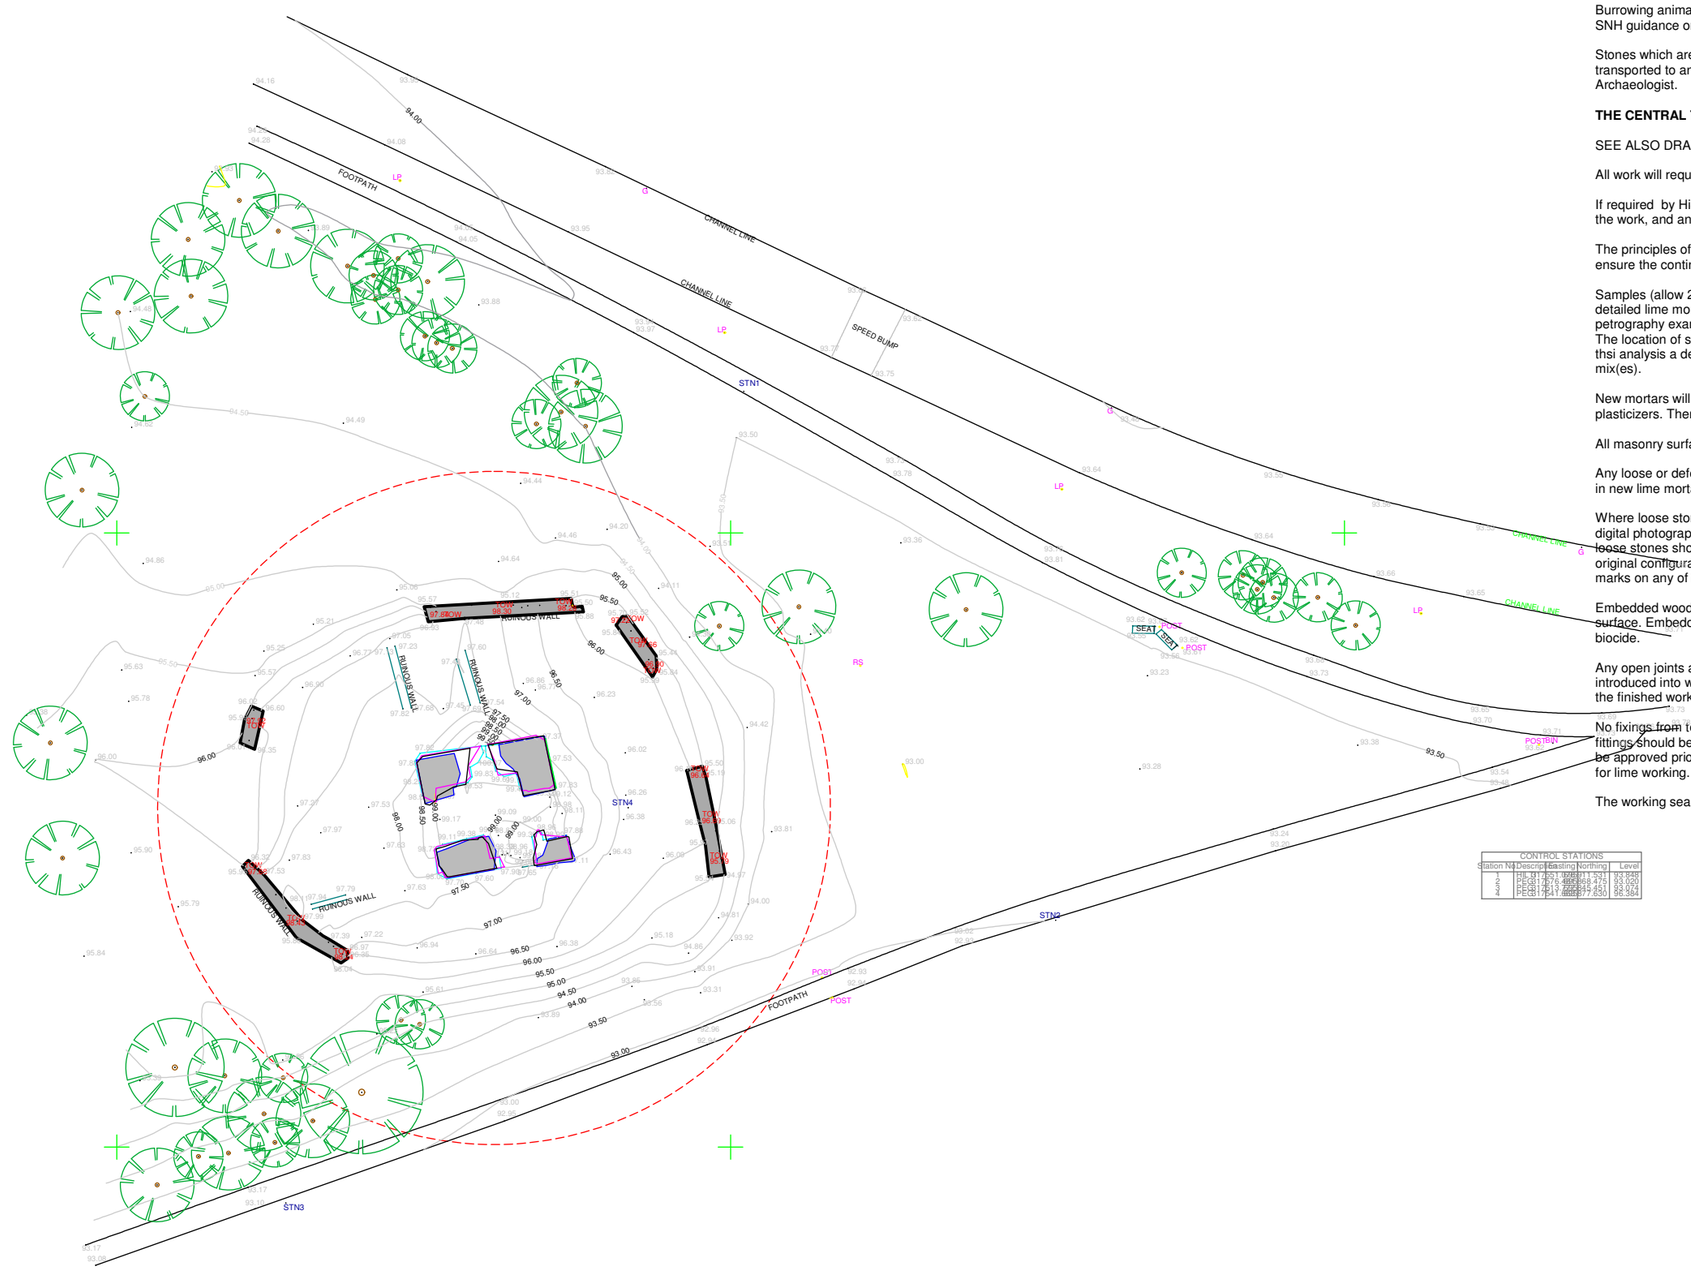
ASSUMED LIMITS OF THE SCHEDULED
ANCIENT MONUMENT SITE
(60YDS = 54.846M DIAMETER)


FOOTPATH
CHANNEL LINE
CHANNEL LINE
SPEED BUMP
CHANNEL LINE
STN1
STN2
STN3
STN4
RUINOUS WALL
RUINOUS WALL
RUINOUS WALL
RUINOUS WALL
RUINOUS WALL
FOOTPATH
POST
SEAT
POST
POST
POST