Sections - Queens Park Roundabout to Mill Lade Crossing

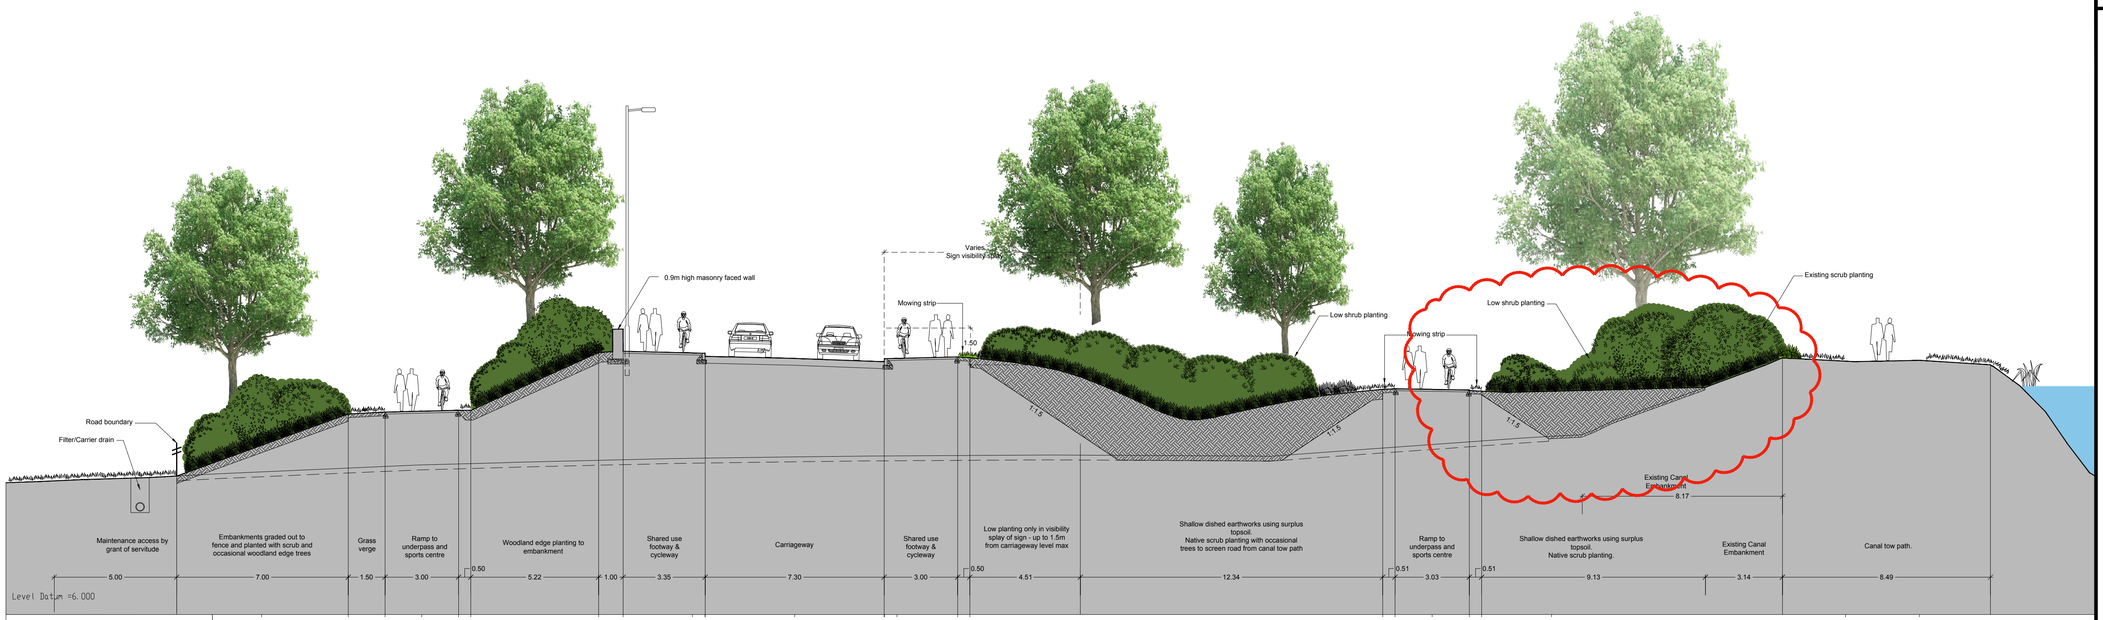

Chainage = 85.000

07 PL15 SECTION - QUEENS PARK ROUNDABOUT TO MILL LADE - CHAINAGE 85

Scale 1:125

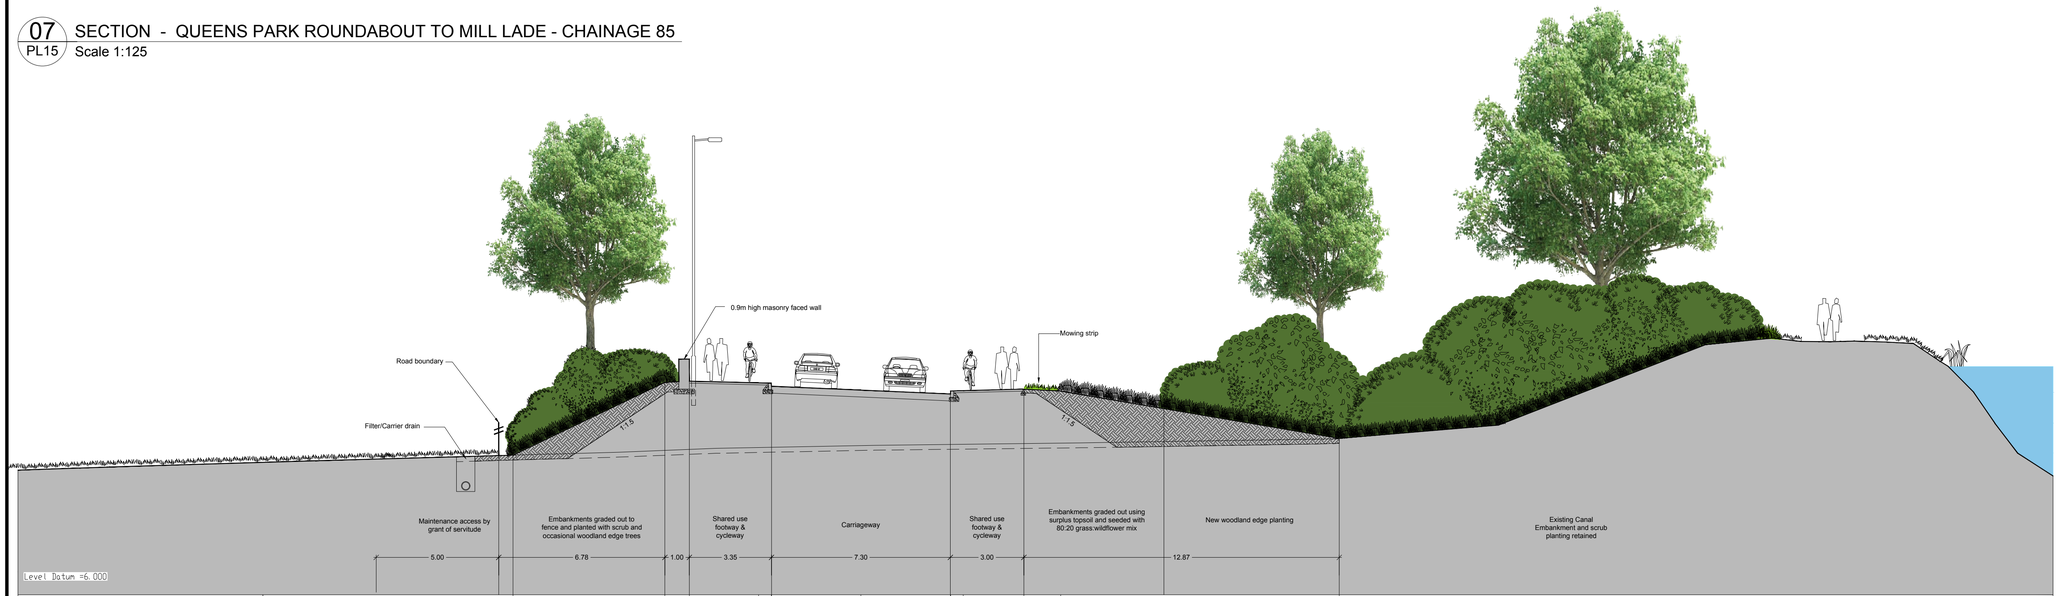

Chainage = 150.000

08 PL15 SECTION - QUEENS PARK ROUNDABOUT TO MILL LADE - CHAINAGE 150

Scale 1:125

COPYRIGHT, DESIGNS and PATENTS ACT 1986:

This drawing may not be reproduced, copied or used in any way without the written permission of the Director of Transport, Environmental & Community & Services.

© THE HIGHLAND COUNCIL

Notes

Reproduced from the Ordnance Survey mapping with the permission of the Controller of Her Majesty's Stationary Office © Crown Copyright. Unauthorised reproduction infringes Crown copyright and may lead to prosecution or civil proceedings.
The Highland Council 2013 100023369

1. SECTION LOCATIONS SHOWN ON DRAWING NO'S PL04 TO PL11

Revision Details	By	Date	Suf'x
SECTION 07 ADDED PROPOSED INFILL TO THE HOLLOW AGAINST CANAL EMBANKMENT	JJA	21/12/15	1

CAPITA SYMONDS
The Capita Building
Kingmoor Business Park
CARLISLE
Cumbria
CA6 4SJ
Tel. 01228 673000
Fax. 01228 673111

The Highland Council
Comhairle na Gàidhealtachd
TRANSPORT, ENVIRONMENTAL & COMMUNITY SERVICES
PROJECT DESIGN UNIT
Osprey House
Alness Point Business Park
Alness, IV17 0UP
Phone : 01349 886741
Fax : 01349 886749
E-Mail : jim.smith@highland.gov.uk

Project

The Highland Council (Inverness West Link)

Title

LANDSCAPE & MITIGATION SECTIONS

Scale (at A1) 1 : 125

Drawn	Date
AP	25/09/2013
Checked	Date
PB	25/09/2013

Project No: HRS7126

Drawing No: PL15 Rev: 1