Revision notes

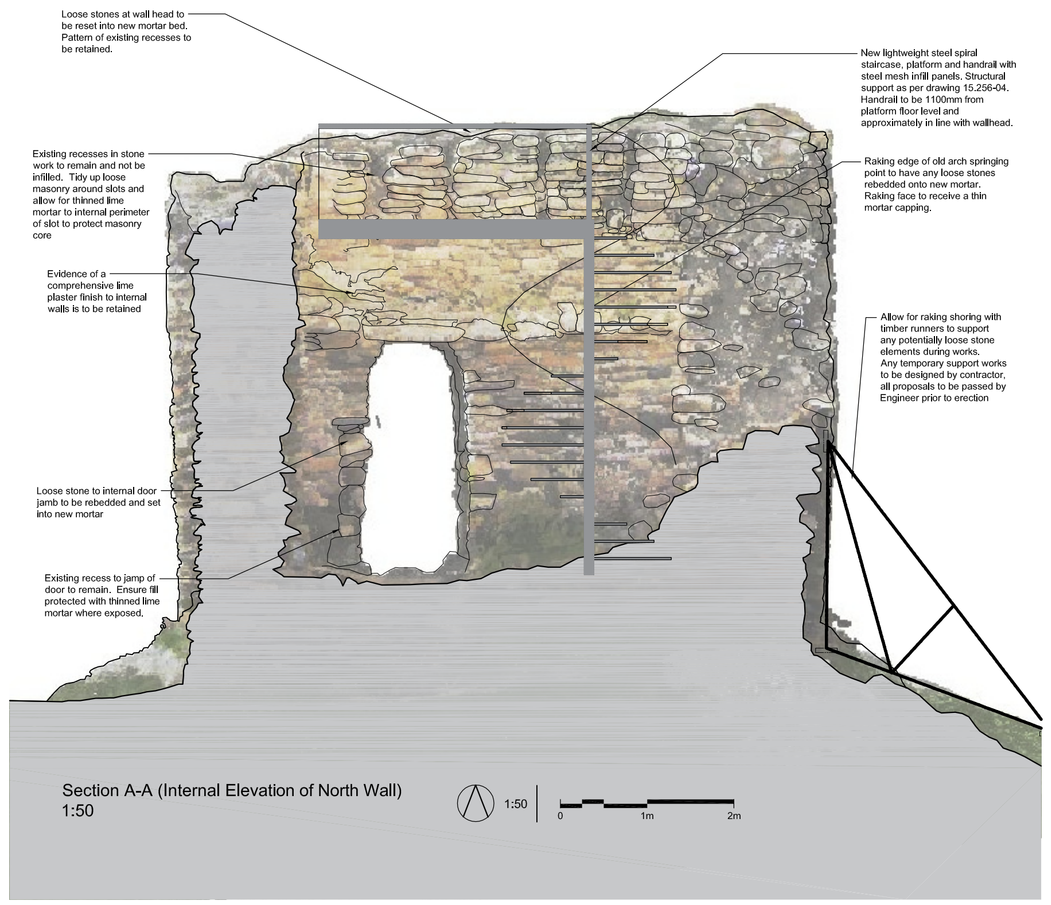

Section A-A (Internal Elevation of North Wall)
1:50

1:50 0 1m 2m

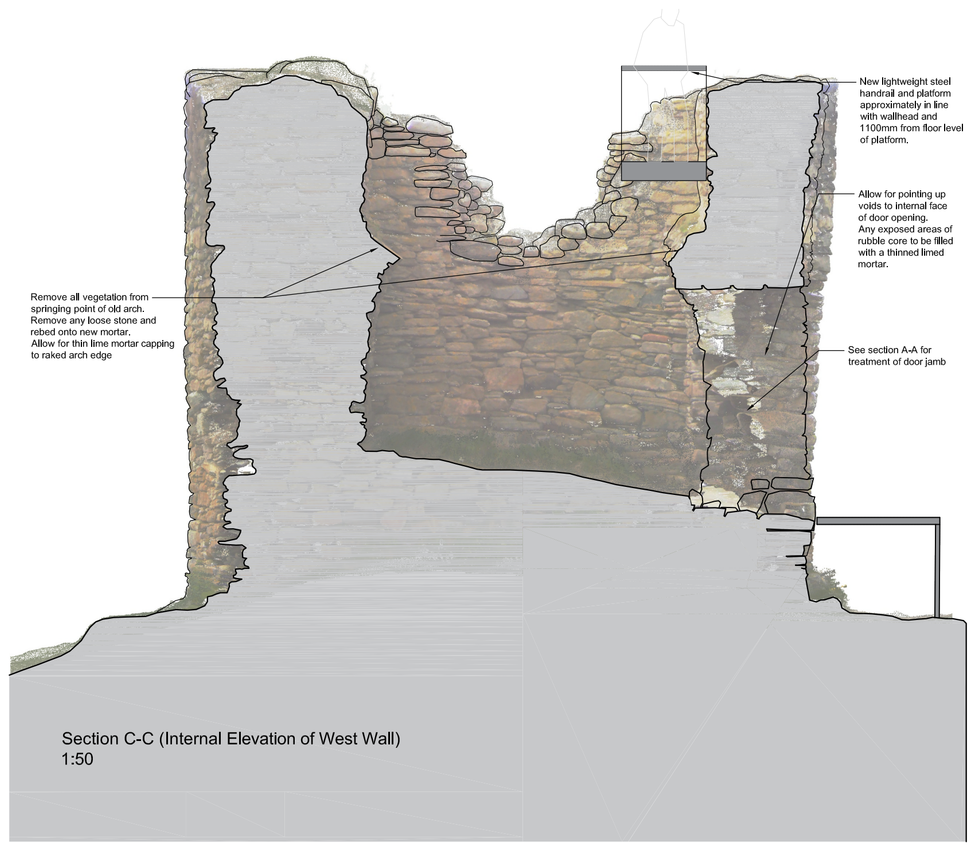

Section C-C (Internal Elevation of West Wall)
1:50

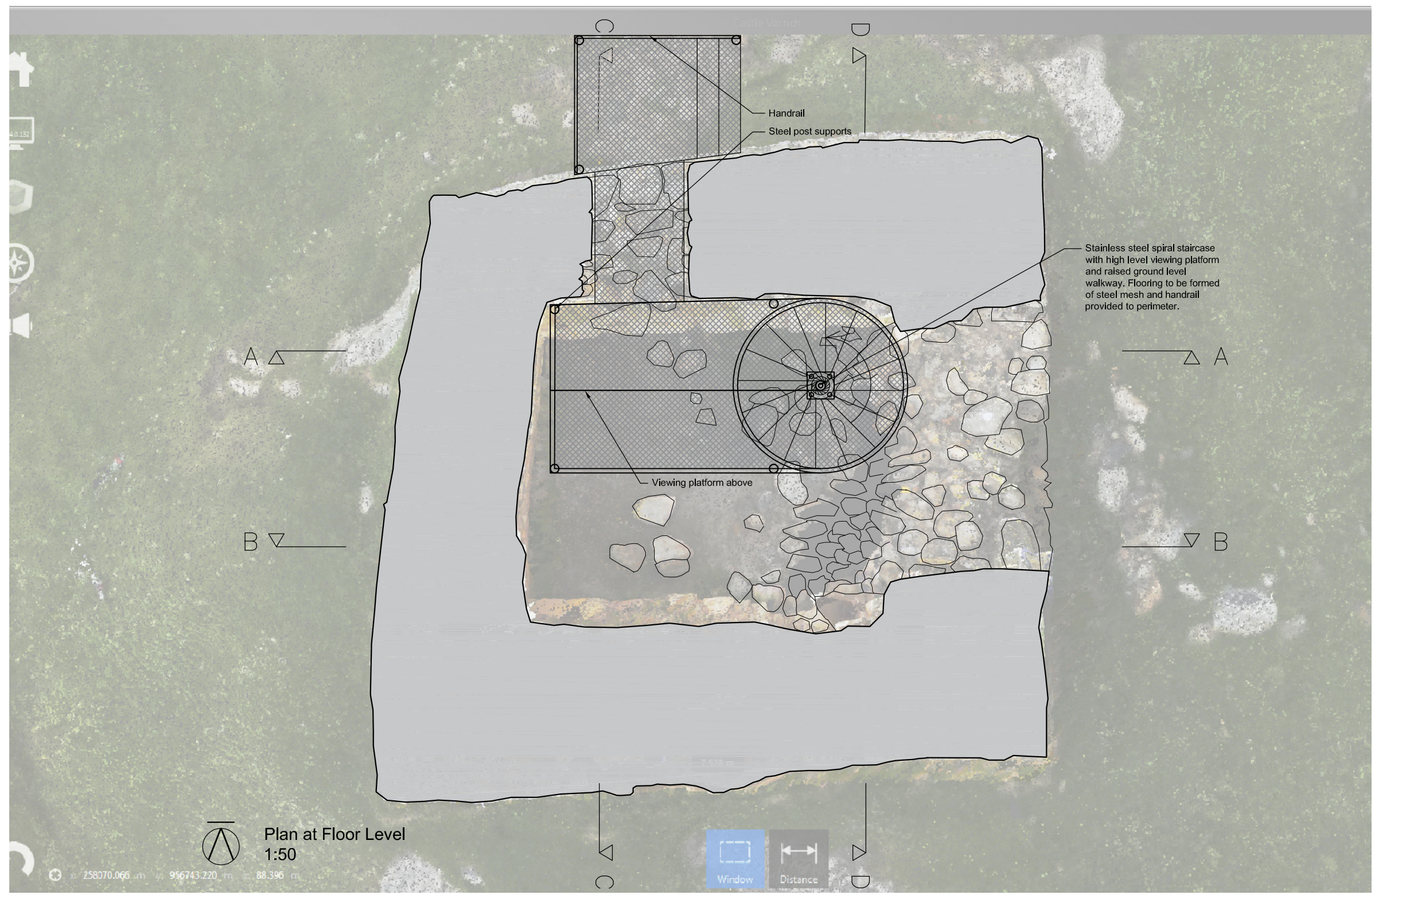

Plan at Floor Level
1:50

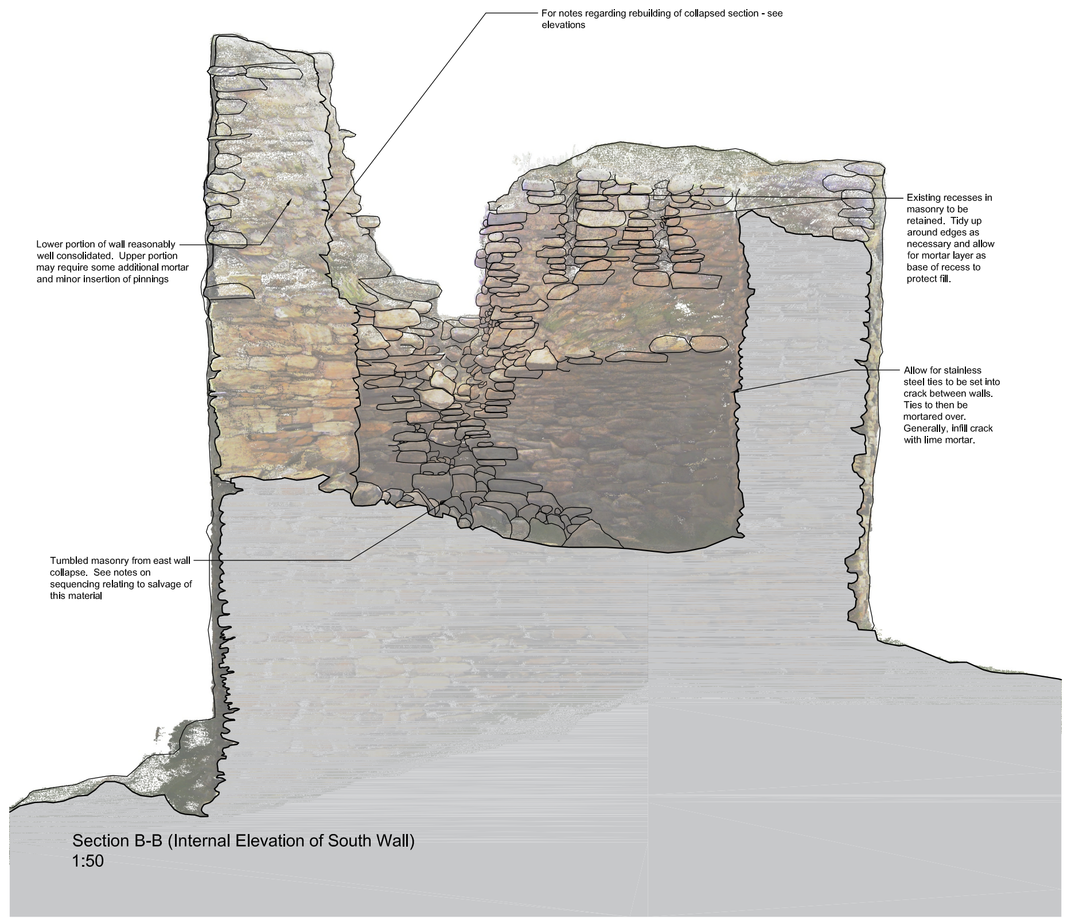

Section B-B (Internal Elevation of South Wall)
1:50

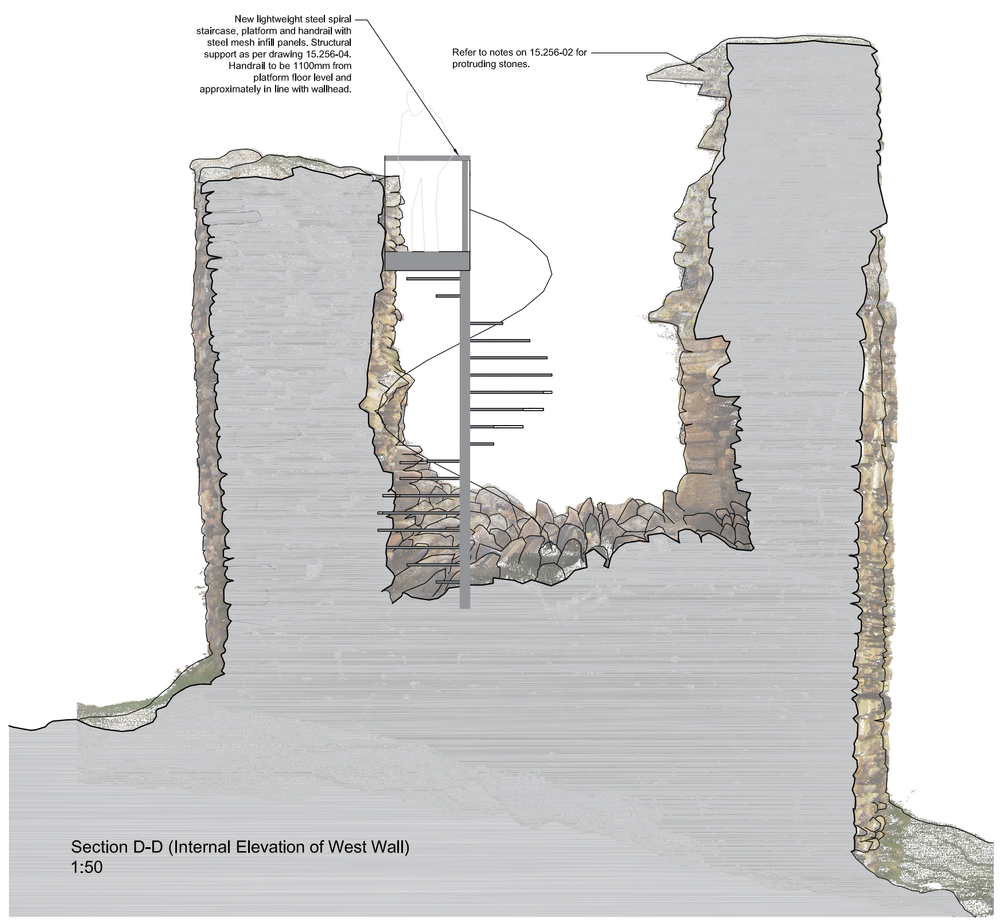

Section D-D (Internal Elevation of West Wall)
1:50

Structural Engineers Information

Structural Engineers information and notes are included on the Groves-Raines Architects drawings.

Groves-Raines Architects

Lamb's House
11 Waters Close
Edinburgh
EH6 6RB

0131 467 7777
practice@grovesraines.com
grovesraines.com

Do not scale for construction purposes. Contractors shall work to figured dimensions only, verify all dimensions on site, and clarify all discrepancies with the architect prior to construction. Drawings to be read with all relevant specifications and schedules. Copyright reserved.

Project Title
Caisteal Bharraich
Ben Loyal Estate

Client
Ben Loyal Limited

Status
SMC Application

Drawing Title
Plan and Sections

Date
March 2016

Rev

Size
A1

Scale
1:50

Project No.
1467J

Drawing No.
PL-101

Drawn
FM

Checked
SS