


REV	DESCRIPTION	DATE	BY
A	Opening in wall widened; further detail added to gate; further detail added to path build-up	DATE	BY

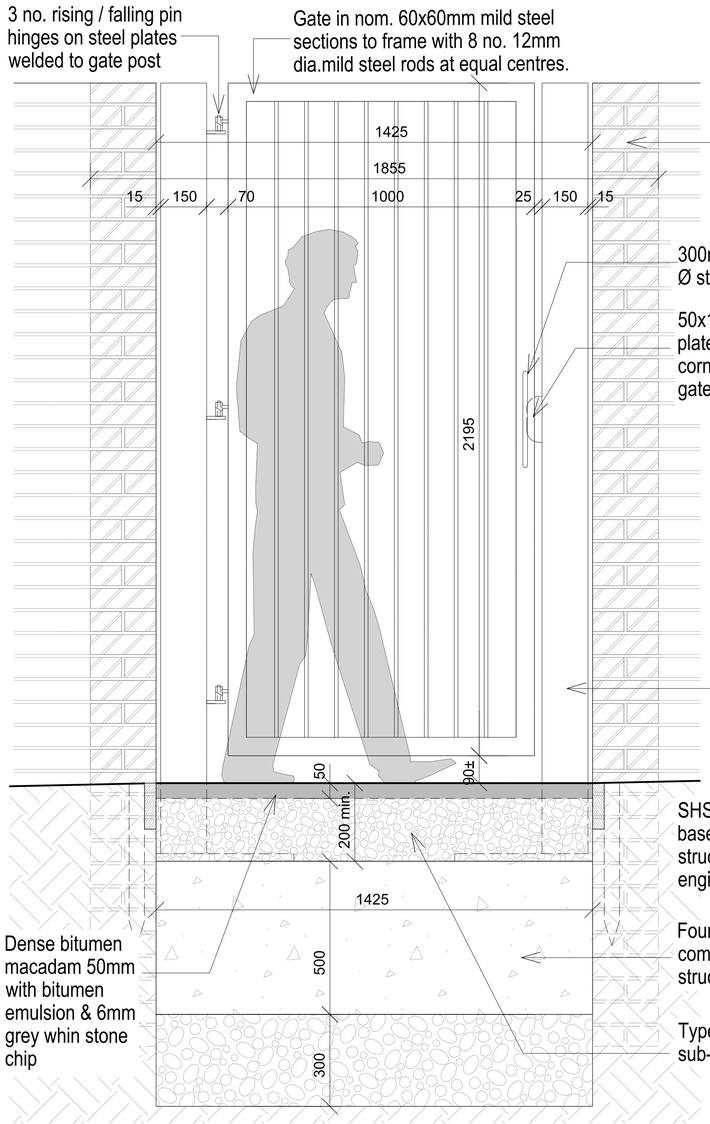


ELEVATION A 1:10

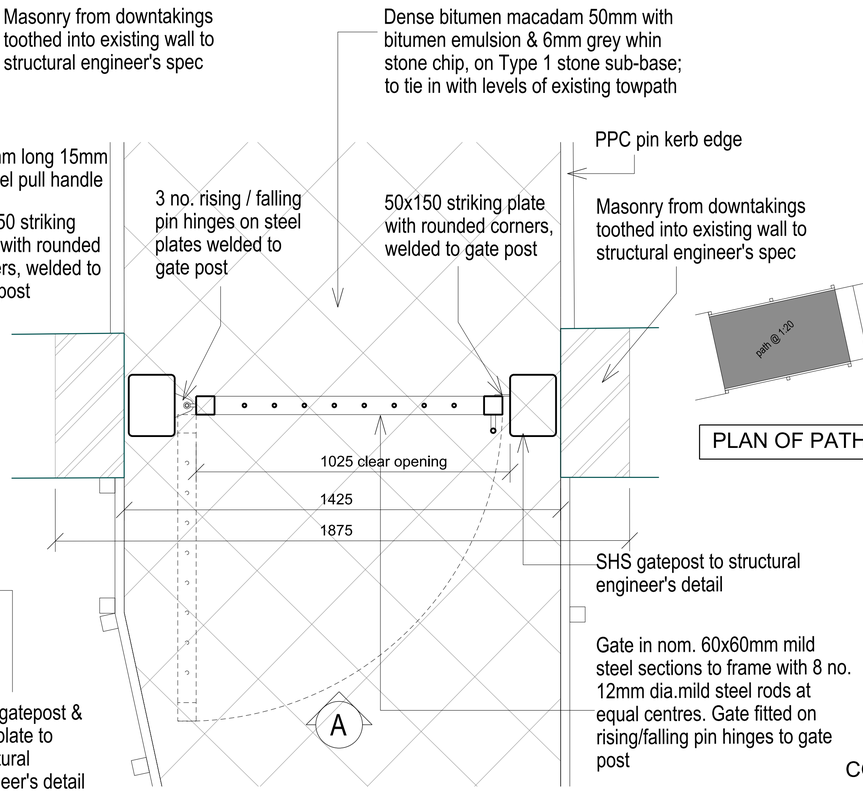


PART PLAN 1:10

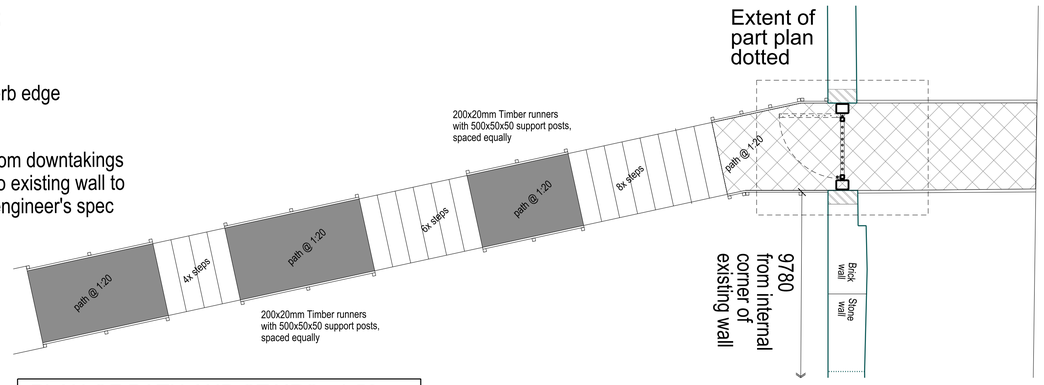

PLAN OF PATH AND STAIRS 1:50

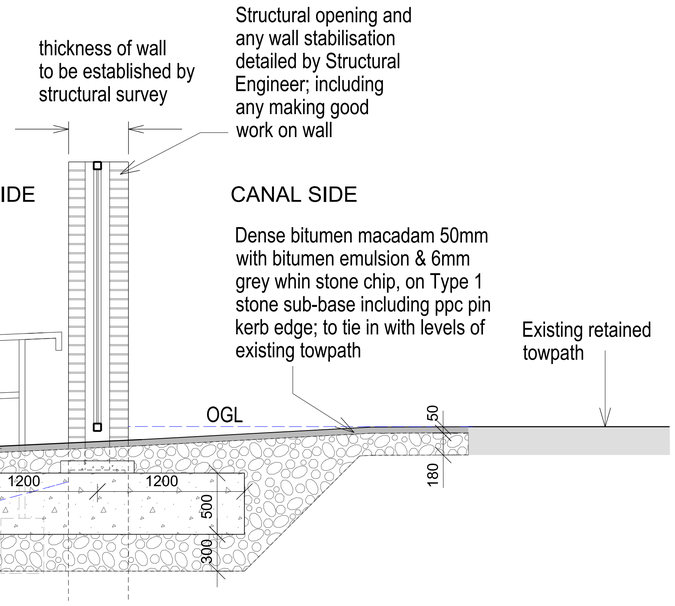

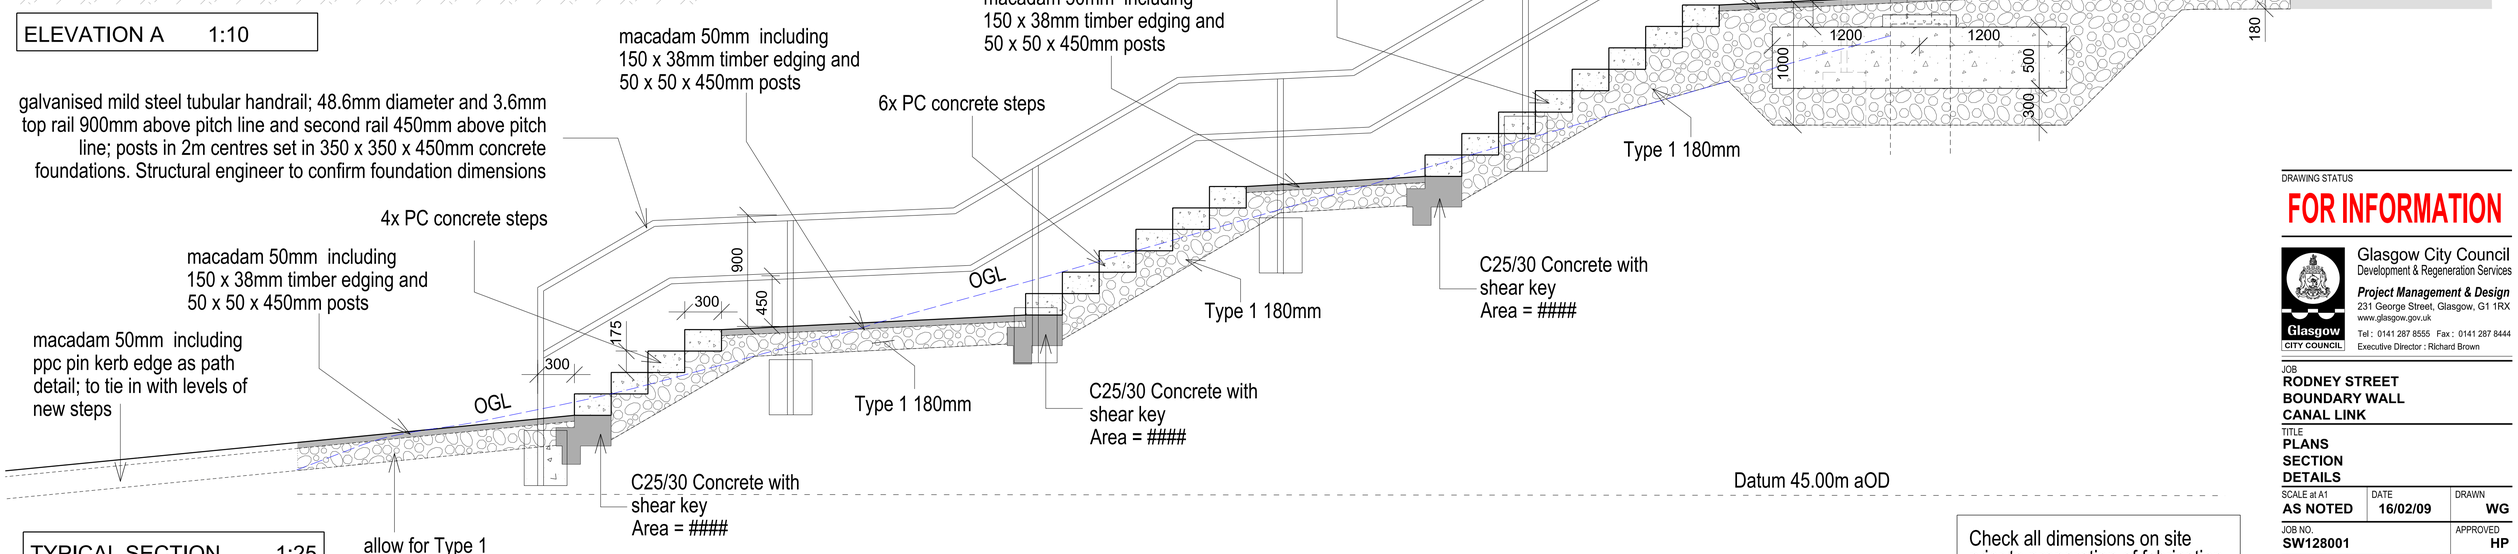

TYPICAL SECTION 1:25

Check all dimensions on site prior to preparation of fabrication drawings

DRAWING STATUS

FOR INFORMATION

Glasgow City Council
Development & Regeneration Services
Project Management & Design
231 George Street, Glasgow, G1 1RX
www.glasgow.gov.uk
Tel : 0141 287 8555 Fax : 0141 287 8444
Executive Director : Richard Brown

JOB
RODNEY STREET BOUNDARY WALL CANAL LINK

TITLE
PLANS SECTION DETAILS

SCALE at A1	DATE	DRAWN
AS NOTED	16/02/09	WG
JOB NO. SW128001		APPROVED HP
DRG NO. AA(90)01		REVISION A

CAD FILE ...\AA(90)01 Canal Link Path.dgn
PLOTTED BY Hugh Parker ON 11/03/2016 AT 12:39:46

DO NOT SCALE : WORK TO FIGURED DIMENSIONS ONLY