Please do not scale dimensions from drawing. All dimensions, including figured dimensions, to be checked prior to commencing works on site.
COPYRIGHT RESERVED ©
The purpose of this drawing is solely for obtaining Planning Consent. This drawing may be suitable for construction purposes but it may be necessary to augment/ and or amend this information for this purpose. No liability will be accepted for any omission on this drawing should the drawing be used for construction purposes.

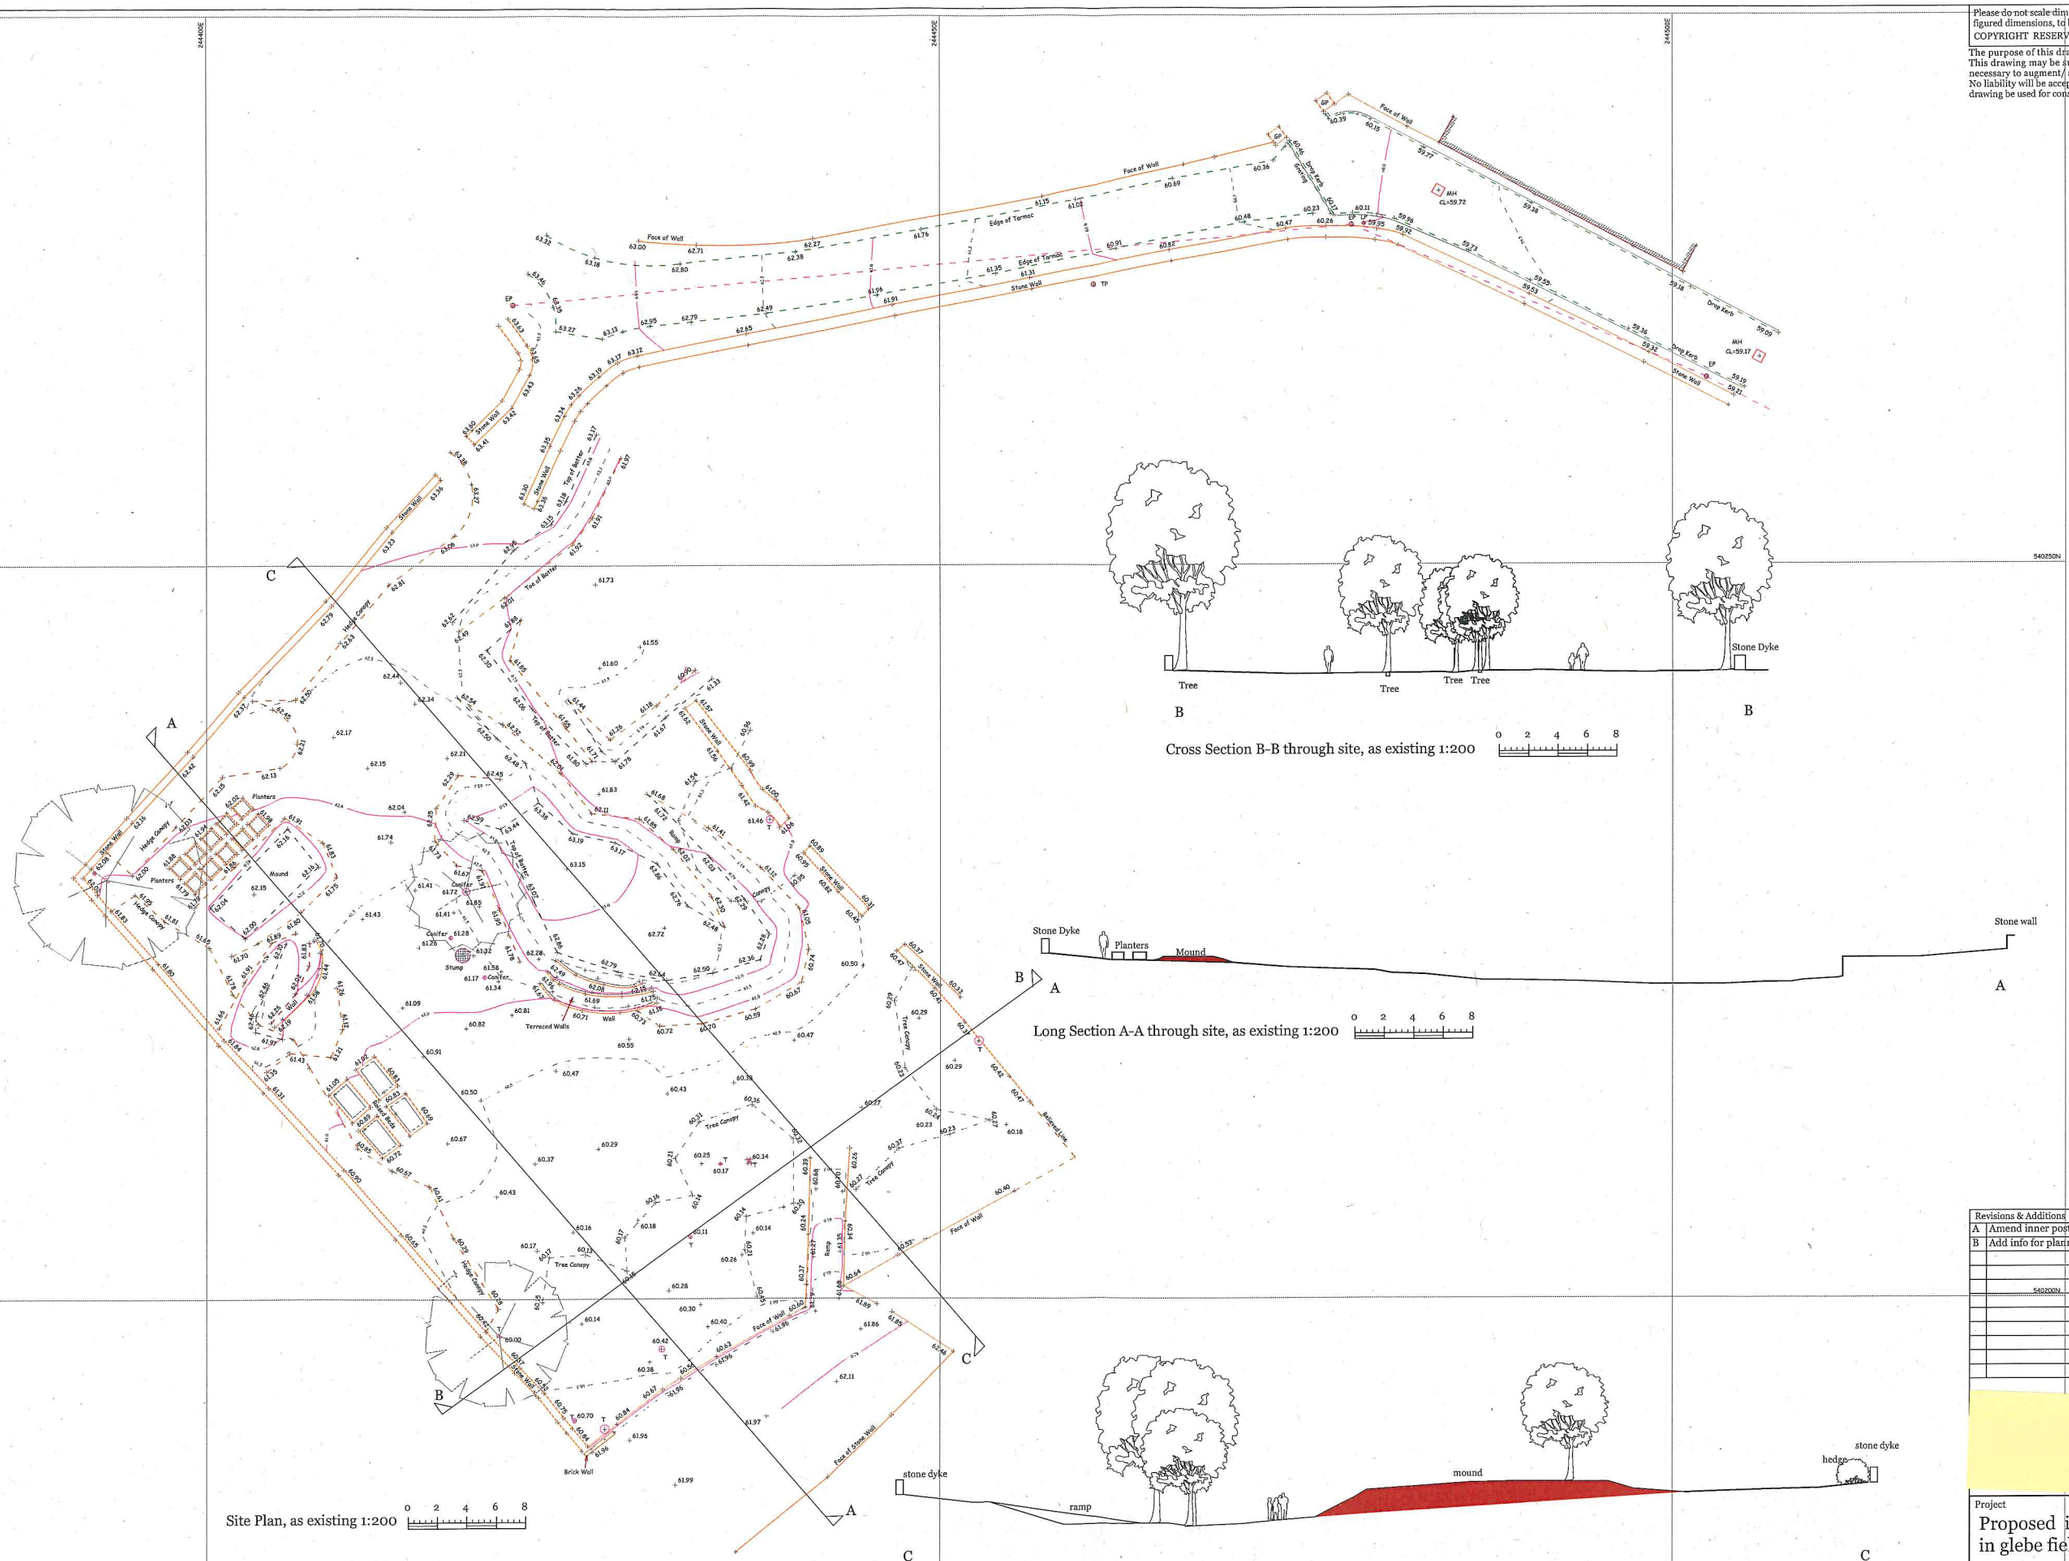
Site Plan, as existing 1:200
0 2 4 6 8
Cross Section B-B through site, as existing 1:200
Tree
Tree
Tree Tree
Stone Dyke
Long Section A-A through site, as existing 1:200
Stone Dyke
Planters
Mound
Stone wall
Long Section C-C through site, as existing 1:200
stone dyke
ramp
mound
hedge
stone dyke
Face of Wall
Edge of Tarmac
Stone Wall
Drop Kerb
MH
CL=59.72
MH
CL=59.17
Tree Canopy
Terraced Walls
Well
Brick Wall
Stump
Conifer
Hedge Canopy
Planters
Mound
Tree Canopy
Tree Canopy
Tree Canopy
Face of Wall
Face of Stone Wall
Stone Wall
Tow of Bank
Tow of Bank
Ramp
Tow of Bank
Tow of Bank
Tow of Bank