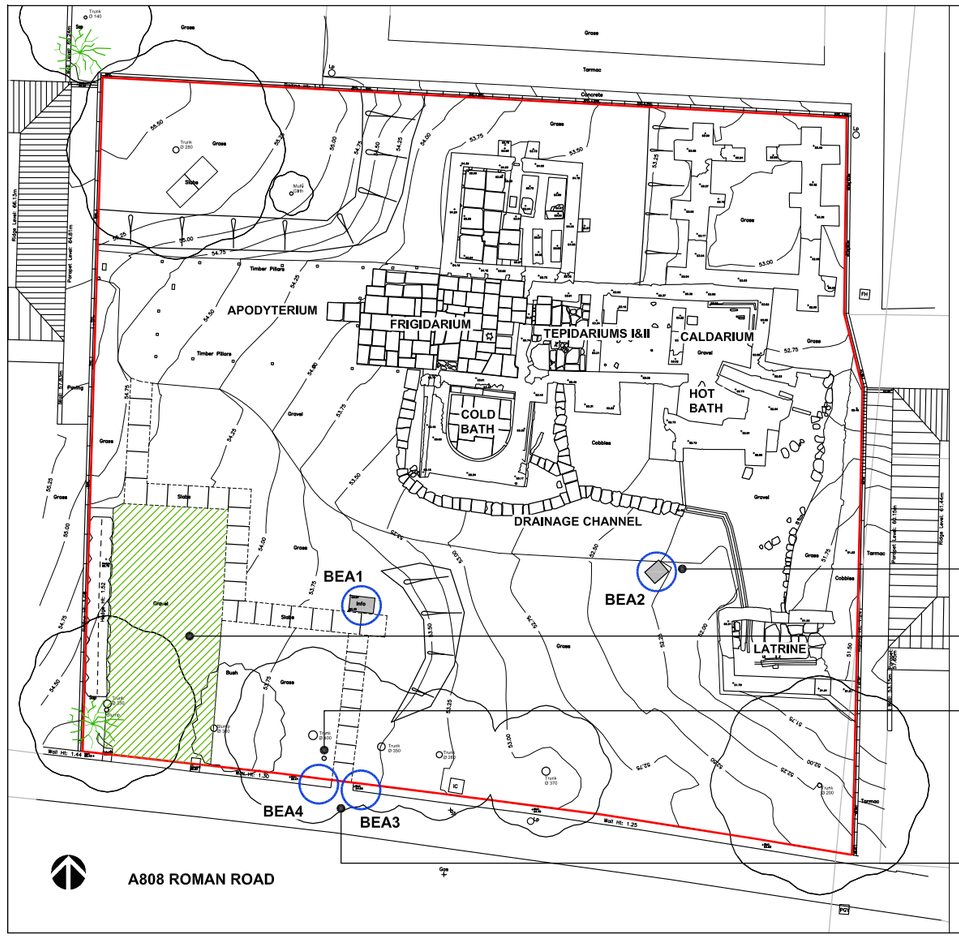




BEA2 angled towards latrine.

Any vehicle access to facilitate works restricted to existing hard-standing area (hatched in green).

WHS plaque removed from existing post. Post to be taken out and turf reinstated.

Entrance to monument (see photo right).

**1:200 LOCATION PLAN OF NEW INTERPRETATION:** Guardianship boundary shown in red.

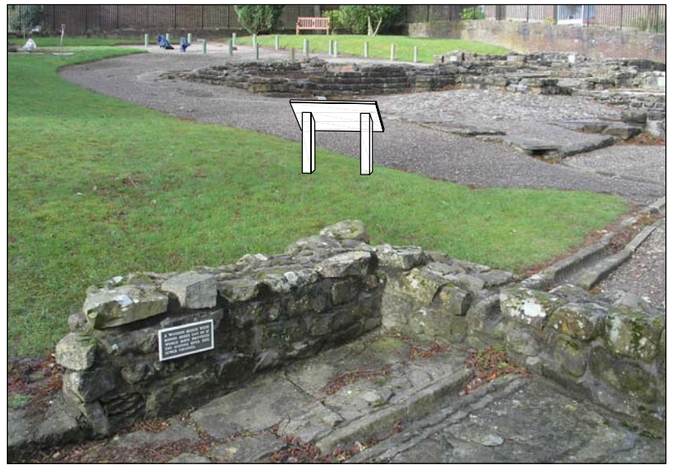

Mock-up of new interpretation board and lectern **(BEA2)** viewed from latrine.



New A1 interpretation board **(BEA1)** to be installed on existing plinth, replacing old board.




Sign post to be removed, with turf reinstated. WHS plaque to be reinstalled at entrance gate.




Existing signage at entrance to be removed, prior to installation of salvaged WHS plaque (LHS of gate) and new welcome sign (RHS of gate).


***NOTES:**

**BEA1:** Existing A1 interpretation board to be carefully removed from existing cairn. Any remedial repairs to existing cairn to be completed as required prior to installation of new A1 landscape interpretation board (W2H - bath-house) onto cairn. **SMCP not required.**

**BEA2:** New A1 interpretation board (LT2 - latrine) on new low profile lectern to be positioned on grass by edge of graveled area. Lectern requires 1000x600x250mm concrete foundation at a depth of 450mm to prevent frost heave. **SMCP required.**

**BEA3:** Existing 'cars should be parked...' sign to RHS of monument entrance gate to be carefully removed from boundary wall, with any remedial repairs completed as required. New welcome (W2E) sign fixed in it's place - fixings into joints. **SMCP not required.**

**BEA4:** Existing 'bearsden roman bath house' sign to LHS of monument entrance gate to be carefully removed from boundary wall, with any remedial repairs completed as required. Existing World Heritage Status plaque removed from post inside of monument to be fixed in it's place - fixings into joints. **SMCP not requlred.**

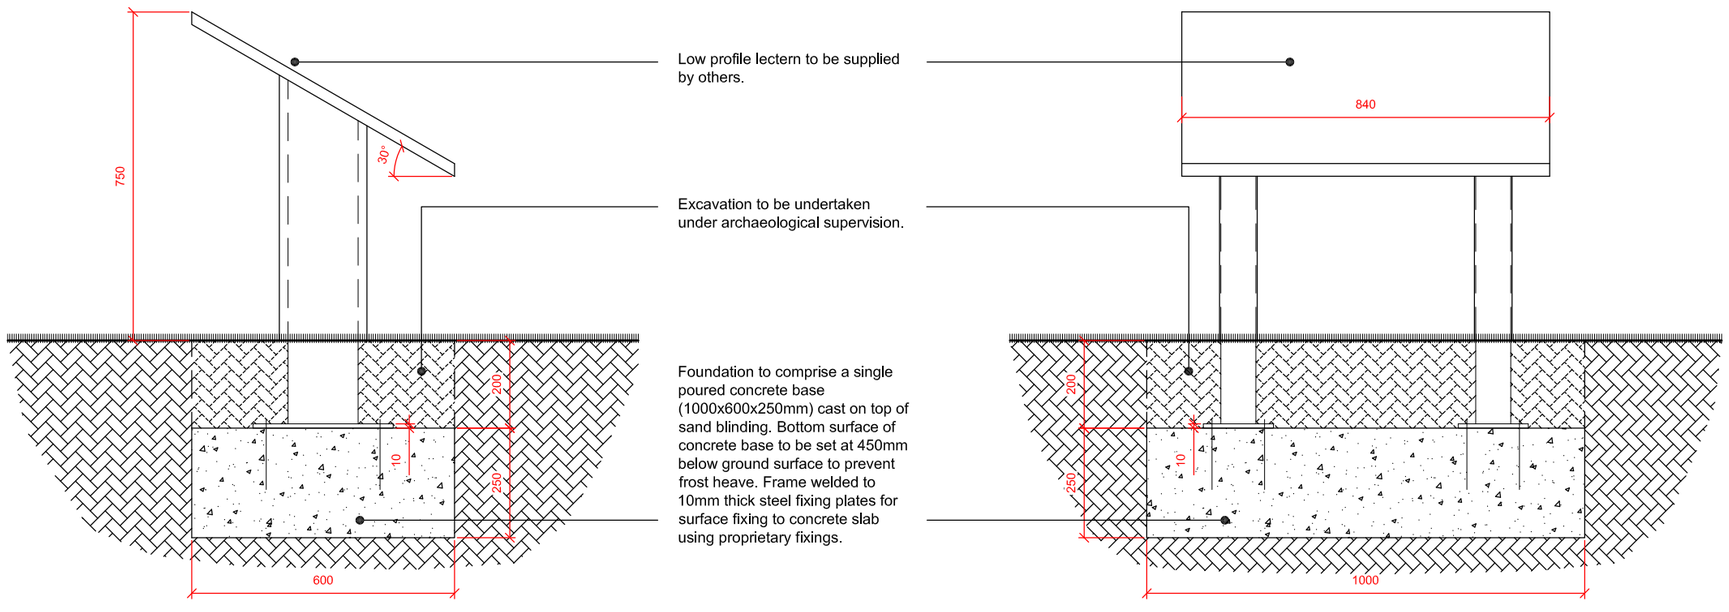


Low profile lectern to be supplied by others.

Excavation to be undertaken under archaeological supervision.

Foundation to comprise a single poured concrete base (1000x600x250mm) cast on top of sand blinding. Bottom surface of concrete base to be set at 450mm below ground surface to prevent frost heave. Frame welded to 10mm thick steel fixing plates for surface fixing to concrete slab using proprietary fixings.

**1:10 DETAILS OF NEW INTERPRETATION PANEL BEA2 ON NEW LOW PROFILE LECTERN.**

Revisions:

**SMC**

| | |
|---|---|
| MONUMENT | ANTONINE WALL - BEARSDEN |
| PROJECT | NEW INTERPRETATION INSTALLATION LOCATION PLAN & DETAILS |

HISTORIC SCOTLAND
ALBA AOSMHOR

| | | | |
|---|---|---|---|
| PROJECT DRAWING NUMBER | 90334-150803-001 | | |
| SCALE | 1:200&1:10@A2 | ARCHITECT | I.LAMBIE |
| DATE | 03/08/2015 | DRAWN BY | S.DEASLEY |
| ARCHIVE NUMBER | - | | |

© Crown Copyright