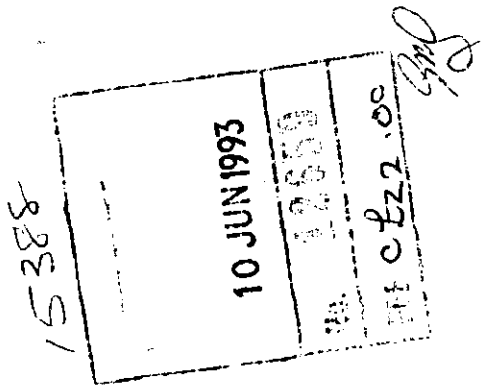


THE ANCIENT MONUMENTS AND ARCHAEOLOGICAL AREAS ACT 1979

Amended entry in the Schedule of Monuments

1993

Re: The Monument known as Wardlaw Hill, earthwork SSW of Harpercroft

in the Parish of Dundonald and County of Ayr

File Ref:

Solicitor
to the
Secretary of State
for Scotland
New St Andrew's House
Edinburgh

E2101135.122

ANCIENT MONUMENTS AND ARCHAEOLOGICAL AREAS ACT 1979
AMENDED ENTRY IN THE SCHEDULE OF MONUMENTS

The entry in the Schedule of monuments appearing to the Secretary of State for Scotland to be of national importance compiled and maintained by him under Section 1(1) of the above Act in respect of the monument formerly known as Earthwork or Enclosure, Harpercroft, dated 4 August 1953 and recorded in the Division of the General Register of Sasines for the County of Ayr on 13 August 1953 is hereby in accordance with the provisions of section 1(5) of the above Act amended to describe the monument now known as Wardlaw Hill, earthwork and the area of the scheduled monument as measuring a maximum of 420 E-W by 370m transversely to include the whole fort and an area to the S and SW in which earlier settlement traces may survive. The area defined by the radio station perimeter and access road are excluded, as is the above ground structure of existing dry stone walls as shown delineated in red on the plan annexed and executed as relative hereto.

Given under the Seal of the Secretary of State for Scotland

[redacted]

Assistant Secretary
Date 11 JANUARY 1993

REGISTERS OF SCOTLAND
GENERAL REGISTER OF SASINES
COUNTY OF AYR
Fiche ...806..... Frame 8
Presented and Recorded on 17 JUN 1993


Historic Scotland
20 Brandon Street
Edinburgh
EH3 5RA

Register on behalf of the Secretary of State for Scotland in the Register of the County of Ayr.

[redacted]
Solicitor, Edinburgh
Agent

J2101816.112

AYR 93 806

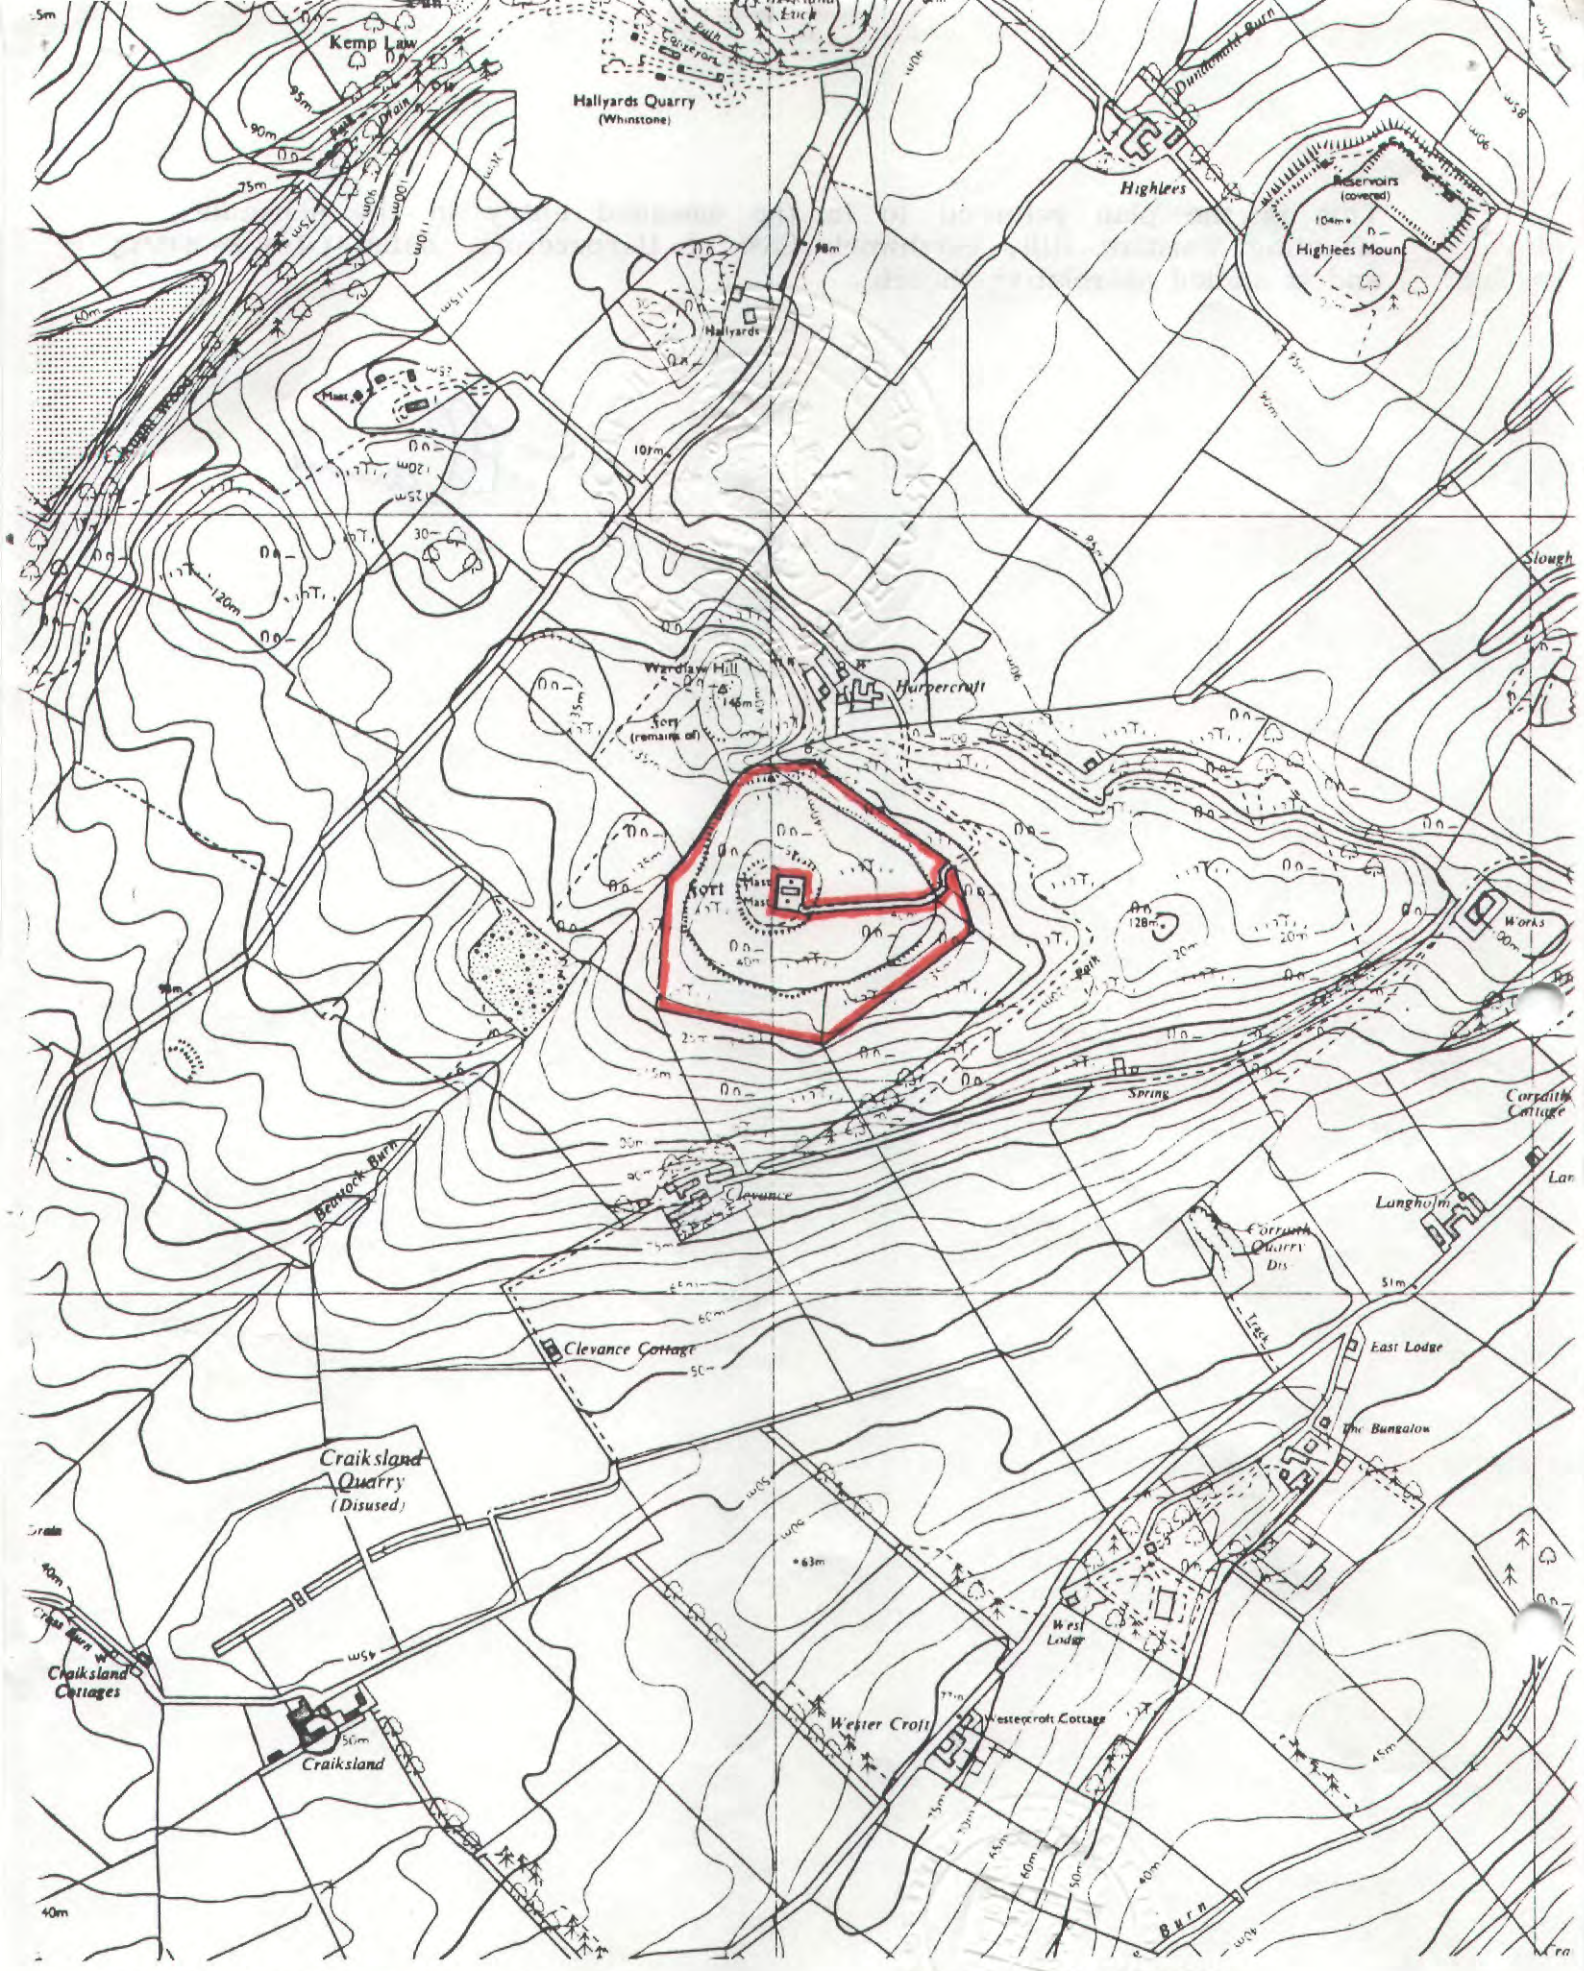

Wardlaw Hill, earthwork SSW of Harpercroft

Dundonald Parish

Scale : 1/10 000

100 0 100 200 300 400 500 600 **Metres**

500 0 500 1000 1500 2000 **Feet**

Sheet NS 33 SE

© Crown copyright reserved

AYR 93 806

10

This is the plan referred to in the amended entry in the schedule affecting Wardlaw Hill, earthwork SSW of Harpercroft, dated 11 January 1993 and is signed as relative thereto.

[redacted]

AYR 93 806