Gilian C. P. Beattie.
19. 4. 54.
3-4.

LEDGER 1 4826
- 2 JAN 1954
LINE No 3.

Ayr

CERTIFICATE of SERVICE

of

NOTICE

by

THE MINISTER OF WORKS

under

The Ancient Monuments Acts 1913-1953

3-4 end. 1954

Affecting Ardstinchar Castle,
Ballantrae, Ayr.

M.P. Finlay, W.S.,
Solicitor to the Minister of Works

MUIR P. FINLAY, W.S.
55 FREDERICK STREET,
EDINBURGH.

M.O.W. 1106B. No. A.M./ 1/213744 311

IN THE MATTER OF THE ANCIENT MONUMENTS ACTS, 1913 AND 1931.

[redacted]

the owners of the Monument known as Ardstinchar Castle contained within an irregular area of ground having a maximum length from north to south of 170 feet and a maximum breadth from east to west of 150 feet, the southmost point of said area being situated 90 feet north-north-west of the public road running east from Ballantrae at its nearest point, 420 feet west of the Bench Mark 33.8 on the north side of said public road and 160 feet north by east of the junction of the south side of said public road with the west side of the road running south therefrom across Ballantrae Bridge over the River,

being the subjects indicated in red colour on the annexed plan and being part of the property known as Castle Park part of the Glebe of the Parish of Ballantrae

situated in the Parish of Ballantrae and County of Ayr.

In accordance with the provisions of Section 6 of the Ancient Monuments Act, 1931, the Minister of Works hereby give you notice that it is his intention to include the Monument above specified in a list of monuments to be published by him under Section 12 of the Ancient Monuments Consolidation and Amendment Act, 1913.

Dated this nineteenth day of February, 19 54 .

By Order of the Minister.

[redacted]

I, David Watson (Principal), in the Office of the Minister of Works duly authorised by him in that behalf hereby certify that the notice of which the foregoing is a duplicate together with a copy of the plan annexed and signed as relative hereto was served on the before named [redacted]

by posting on the nineteenth day of February, 19 54

between the hours of 9 o'clock and 10 o'clock forenoon at the Frederick Street Post Office, Edinburgh, a copy of the same to them in a registered letter addressed as follows:—

[redacted]

Register on behalf of the within named Minister of Works in the Register of the County of Ayr.

[redacted] W.S.,
Edinburgh, Agent.

(11695) Wt.70054/565/0 1000 7/47 L.&S. G67.

144

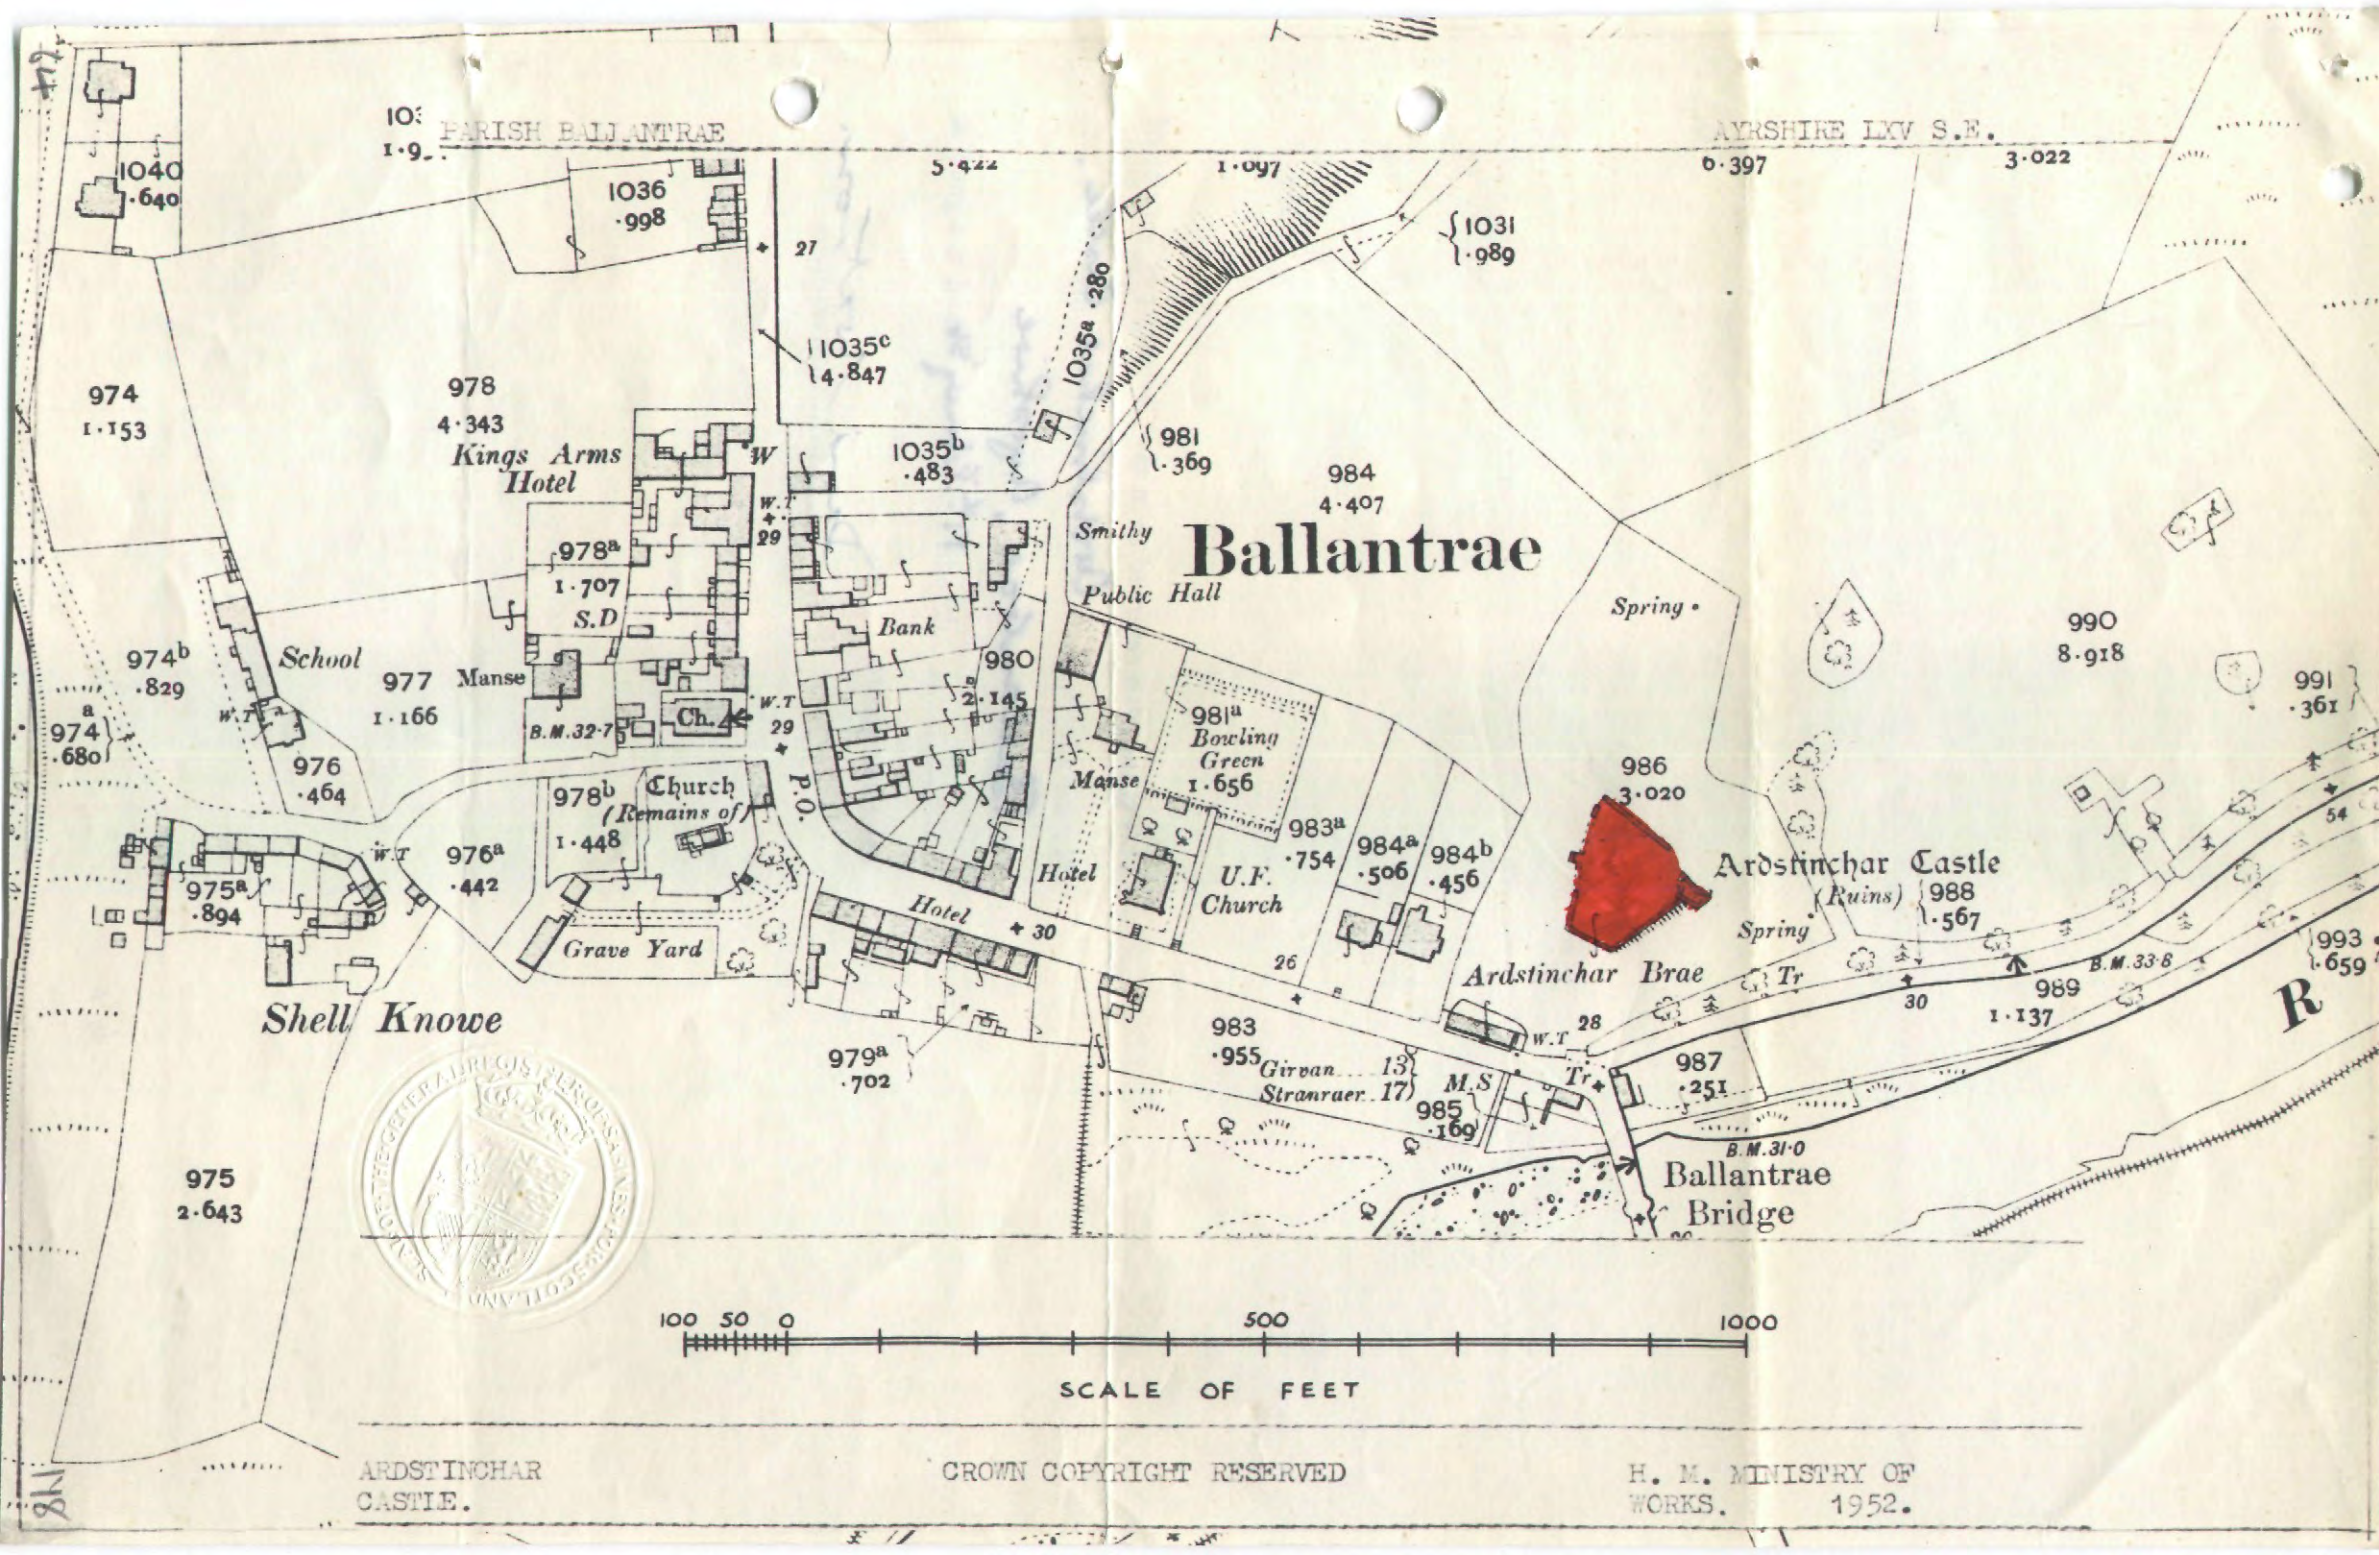
REGISTERS OF SCOTLAND.

GENERAL REGISTER OF SASINES.

COUNTY OF AYR.

Book 3520 Folio 144

Presented and Recorded on 19th April 1954.


PARISH BALLANTRAE
AYRSHIRE LXV S.E.
Ballantrae
Kings Arms Hotel
Smithy
Public Hall
Bank
School
Manse
Church (Remains of)
Grave Yard
Hotel
U.F. Church
Bowling Green
Spring
Ardstinchar Castle (Ruins)
Ardstinchar Brae
Shell Knowe
Ballantrae Bridge
Girvan 13
Stranraer 17
M.S
Tr
P.O.
Ch.
W.T
B.M.32·7
B.M.33·8
B.M.31·0
1040 ·640
1036 ·998
1035c 4·847
1035a ·280
1035b ·483
1031 1·989
1·097
0·397
3·022
974 1·153
978 4·343
978a 1·707 S.D
981 ·369
984 4·407
974b ·829
977 1·166
980 2·145
981a
974a ·680
976 ·464
978b
976a ·442
975a ·894
983a ·754
984a ·506
984b ·456
986 3·020
990 8·918
991 ·361
988 ·567
989 1·137
993 ·659
983 ·955
979a ·702
985 ·169
987 ·251
975 2·643
100 50 0 500 1000
SCALE OF FEET
ARDSTINCHAR CASTLE.
CROWN COPYRIGHT RESERVED
H. M. MINISTRY OF WORKS. 1952.

This is the plan referred to in my Certificate of Service of Notice affecting Ardstinchar Castle, Ballantrae, Ayrshire dated 19th February '14 and is signed as relative thereto.

[redacted]

64

149