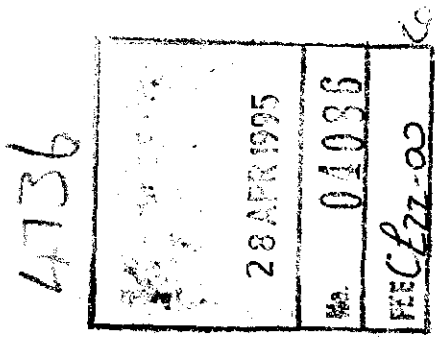


THE ANCIENT MONUMENTS AND
ARCHAEOLOGICAL AREAS ACT 1979

Entry in the Schedule of Monuments

1995

Re: The Monument known as
Balnabroich, two standing stones

in the Parish of Kirkmichael and
County of Perth

Search Sheet No: 4736

Solicitor
to the
Secretary of State
for Scotland
New St Andrew's House
Edinburgh

MFA03747

1503

THE ANCIENT MONUMENTS AND ARCHAEOLOGICAL AREAS ACT 1979
ENTRY IN THE SCHEDULE OF MONUMENTS

The monument known as Balnabroich, two standing stones comprises two standing stones of Neolithic or Bronze Age date. The area to be scheduled encompasses the standing stones and an area around them in which traces of associated ritual activity may be expected to survive. It is sub-circular with a maximum diameter of 30m. The monument, which lies in the Parish of Kirkmichael and the County of Perth as shown outlined in red on the Plan annexed and executed as relative hereto [redacted] the Disposition by John Stewart Menzies [redacted] 12 May and recorded in the Division of [redacted] Perth on 19 May both in the year 192[redacted] Sir George Nairn, per Factor, Nairn Estate Office, Kirkcaldy, Fife), is hereby included in the Schedule of Monuments appearing to the Secretary of State for Scotland to be of national importance compiled and maintained by him under section 1(1) of the Ancient Monuments and Archaeological Areas Act 1979.

Given under the Seal of the Secretary of State for Scotland.

[redacted]

Assistant Secretary
Date 14 MARCH 1995

Historic Scotland
Longmore House
Salisbury Place
EDINBURGH
EH9 1SH

Register on behalf of the Secretary of State for Scotland in the Register of the County of Perth.

[redacted]


Solicitor, Edinburgh, Agent

REGISTERS OF SCOTLAND
GENERAL REGISTER OF SASINES
COUNTY OF PERTH
Fiche ..... 270 ..... Frame ..... 10 .....
Presented and Recorded on 28 APR 1995

MFA04447

PH 95 270

10

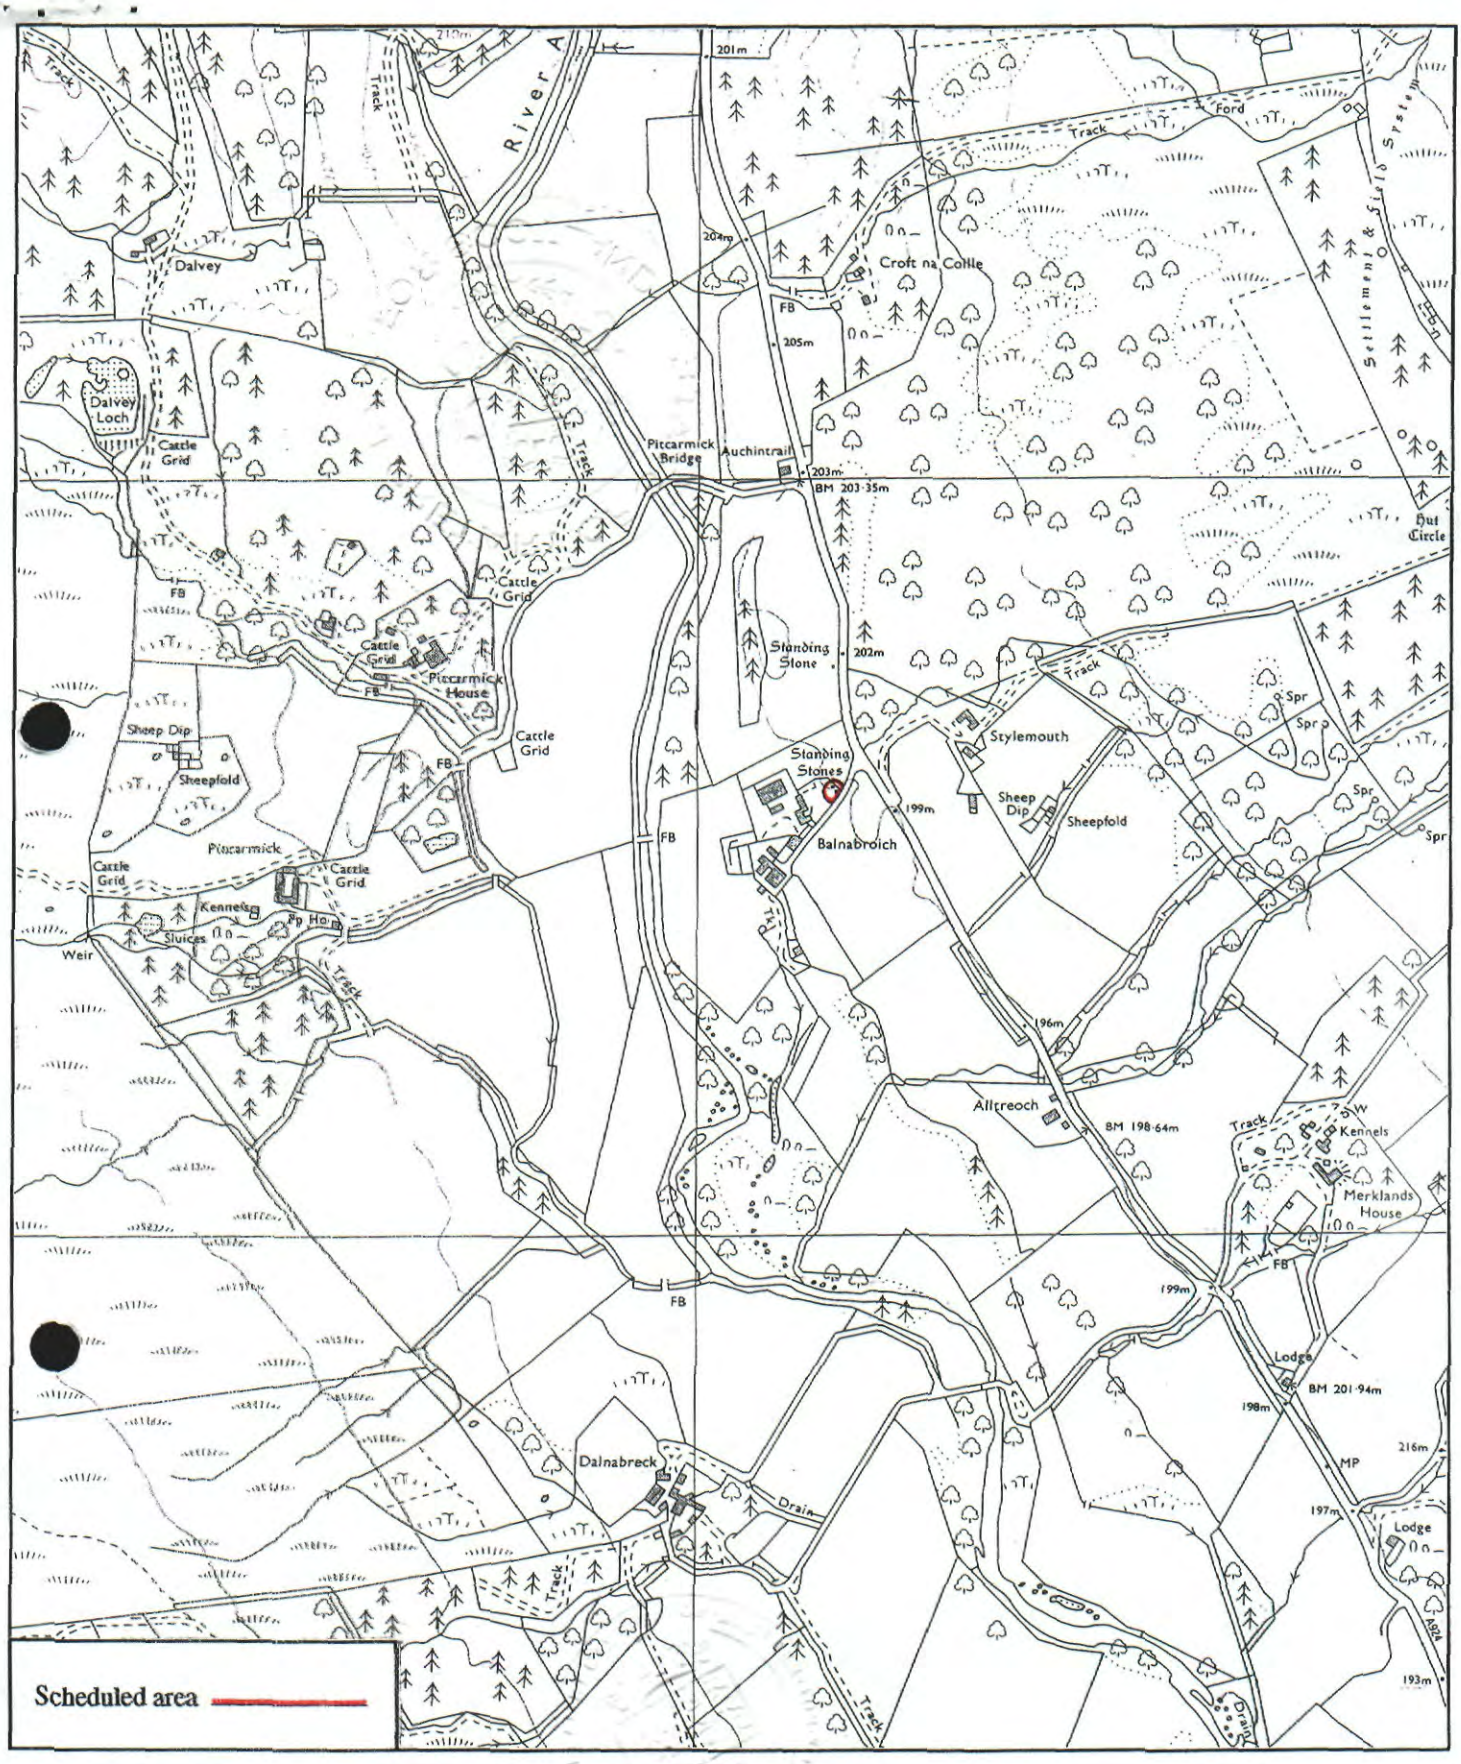

Balnabroich, two standing stones

Kirkmichael Parish

N

Sheet: NO05NE

Scale 1:10,000

100 0 100 200 300 Metres

500 0 500 1000 Feet

© Crown copyright reserved

HMSO Cartographic Centre 94091320

PH 95 270

12