Diane Brown.
1st. June, 1966
12+1.

CE1!!!

Case 92

CERTIFICATE

of

SERVICE OF NOTICE

by

THE MINISTER OF PUBLIC BUILDING AND WORKS

under

THE ANCIENT MONUMENTS ACTS 1913 and 1931

1966.

Affecting Freswick Links Viking Site, to the North East of the Road from Huna to Wick and North of Freswick Mains, Canisbay, Caithness.

A. M. ANDERSON,
W.S.,
SOLICITOR
TO
THE MINISTRY OF
PUBLIC BUILDING AND WORKS

A. M. ANDERSON,
W.S.,
9 ALBYN PLACE, EDINBURGH

REGISTERS OF SCOTLAND.
GENERAL REGISTER OF SASINES.
COUNTY OF CAITHNESS.
Book 393 Folio 8
Presented and Recorded on 1st June 1966

IN THE MATTER OF THE ANCIENT MONUMENTS ACTS, 1913 AND 1931.

Nineteen hundred and fifty three and the sections numbers 4 and 5 being part of the Croft at Midtown, Freswick, described in Disposition by [redacted] dated nineteenth October and recorded in the said Division of the General Register of Sasines fifteenth November both in nineteen hundred and twenty six

situated in the Parish of Canisbay and County of Caithness

In accordance with the provisions of Section 6 of the Ancient Monuments Act, 1931, the Minister of Public Building and Works hereby gives you notice that it is his intention to include the Monument above specified in a list of monuments to be published by him under Section 12 of the Ancient Monuments Consolidation and Amendment Act, 1913.

Dated this twenty-first day of April 1966.

By Order of the Minister.

[redacted]
Under Secretary.


I Geoffrey David Crane, Principal in the Office of the Minister of Public Building and Works duly authorised by him in that behalf hereby certify that the notice of which the foregoing is a duplicate together with a copy of the plan annexed and signed as relative hereto was served on the before named [redacted] by posting on the twenty-first day of April 1966 between the hours of 4 o'clock and 5 o'clock afternoon at the Hope Street Post Office, Edinburgh, a copy of the same to her [redacted]

W.S.,
Edinburgh, Agent.

M.O.W. 1106R. DE 11437 DL

IN THE MATTER OF THE ANCIENT MONUMENTS ACTS, 1913 AND 1931.

[redacted] the owner of those parts of the said Monument marked numbers 4 and 5 on the said plan being the subjects outlined in red colour with sections marked off in black and numbered 1, 2, 3, 4 and 5 on the annexed plan; the section number 1 being part of the Farm of Freswick Mains described in Disposition by [redacted] dated fourth and fifth both days of August and recorded in the Division of the General Register of Sasines applicable to the County of Caithness thirteenth September all in the year nineteen hundred and fifty eight; the section number 2 being part of the Croft at Midtown, Freswick, described in Disposition by [redacted] dated seventh February and recorded in the said Division of the General Register of Sasines Twenty fifth May both in the year Nineteen hundred and twenty seven; the section number 3 being part of the subjects contained in the Disposition by [redacted] dated twenty second June and recorded in the said Division of the General Register of Sasines Sixth July both in the year

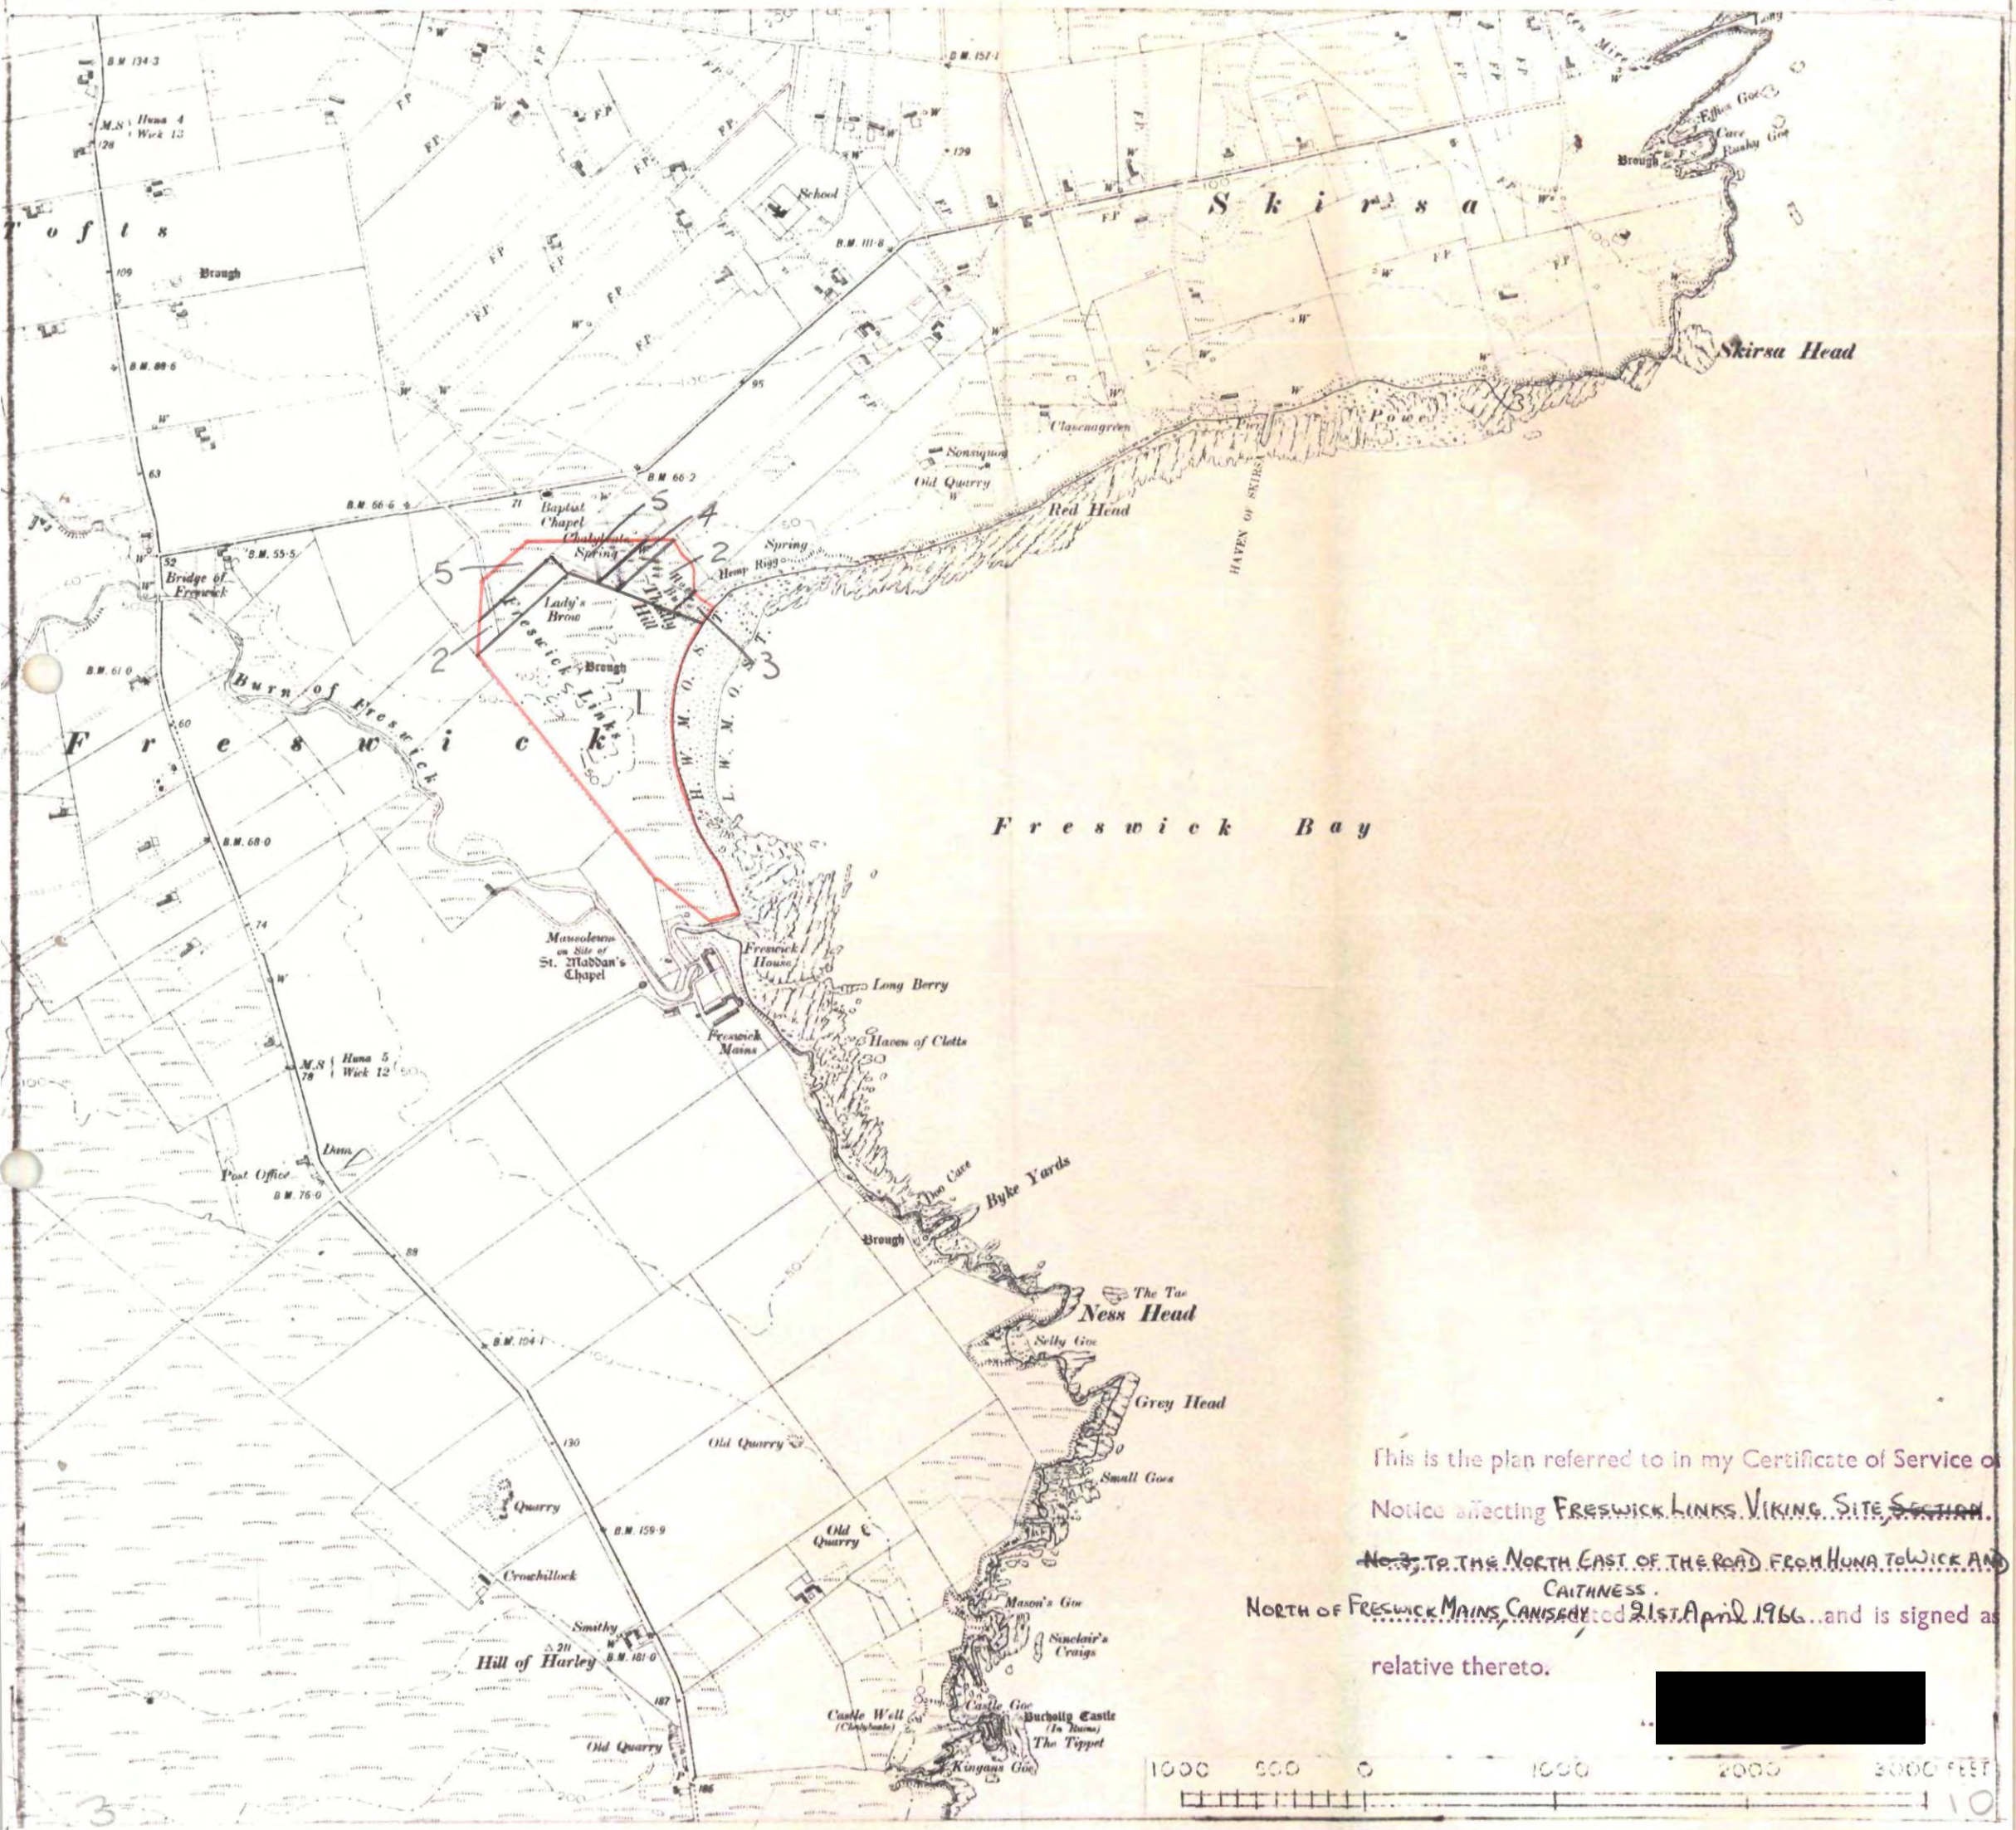

This is the plan referred to in my Certificate of Service of Notice affecting FRESWICK LINKS VIKING SITE, ~~SECTION~~ ~~No 3~~, TO THE NORTH EAST OF THE ROAD FROM HUNA TO WICK AND NORTH OF FRESWICK MAINS, CANISBAY, CAITHNESS. dated 21st April 1966 and is signed as relative thereto.

[redacted]

1000 500 0 1000 2000 3000 FEET

1 : 10

FRESWICK VIKING SITE. CROWN COPYRIGHT RESERVED MINISTRY OF PUBLIC BUILDING AND WORKS 1963.