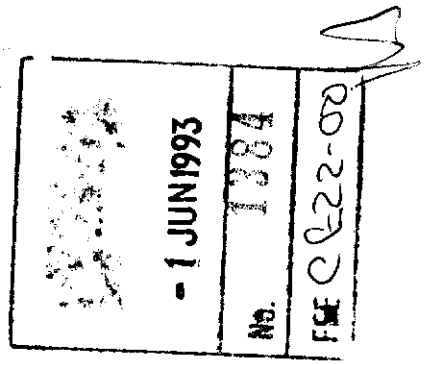


THE ANCIENT MONUMENTS AND ARCHAEOLOGICAL AREAS ACT 1979

Amended entry in the Schedule of Monuments

1993

Re: The Monument known as Punds Water, house and enclosure to W of, Mangaster

in the Parish of North mavine and County of Zetland

File Ref:

Solicitor
to the
Secretary of State
for Scotland
New St Andrew's House
Edinburgh

J2101137.082 FAS 7353

THE ANCIENT MONUMENTS AND ARCHAEOLOGICAL AREAS ACT 1979
AMENDED ENTRY IN THE SCHEDULE OF MONUMENTS

The entry in the Schedule of monuments appearing to the Secretary of State for Scotland to be of national importance compiled and maintained by him under Section 1(1) of the above Act in respect of the monument known as Punds Water, house and enclosure to W of Mangaster, dated 20 December 1974 and recorded in the Division of the General Register of Sasines for the Counties of Orkney and Zetland on 30 January 1975 is hereby in accordance with the provisions of section 1(5) of the above Act amended to describe the area of the scheduled monument as the entire promontory, bounded by the loch and by a curving line drawn between the heads of the loch's two SW inlets and passing 30m to the W of the house. The large area so defined includes the house and enclosure wall and an area of land in which deep peat certainly conceals further evidence of contemporary structures, as shown delineated in red on the plan annexed and executed as relative hereto.

Given under the Seal of the Secretary of State for Scotland

[redacted]

Assistant Secretary
Date 17 FEBRUARY 1993

Historic Scotland
20 Brandon Street
Edinburgh
EH3 5RA

Register on behalf of the Secretary of State for Scotland in the Register of the Counties of Orkney and Zetland.


[redacted]

Solicitor, Edinburgh, Agent

J2101237.082

0793 86

REGISTERS OF SCOTLAND
GENERAL REGISTER OF SASINES
COUNTIES OF ORKNEY & ZETLAND
Fiche 80 Frame 30
Presented and Recorded on 1 JUN 1993

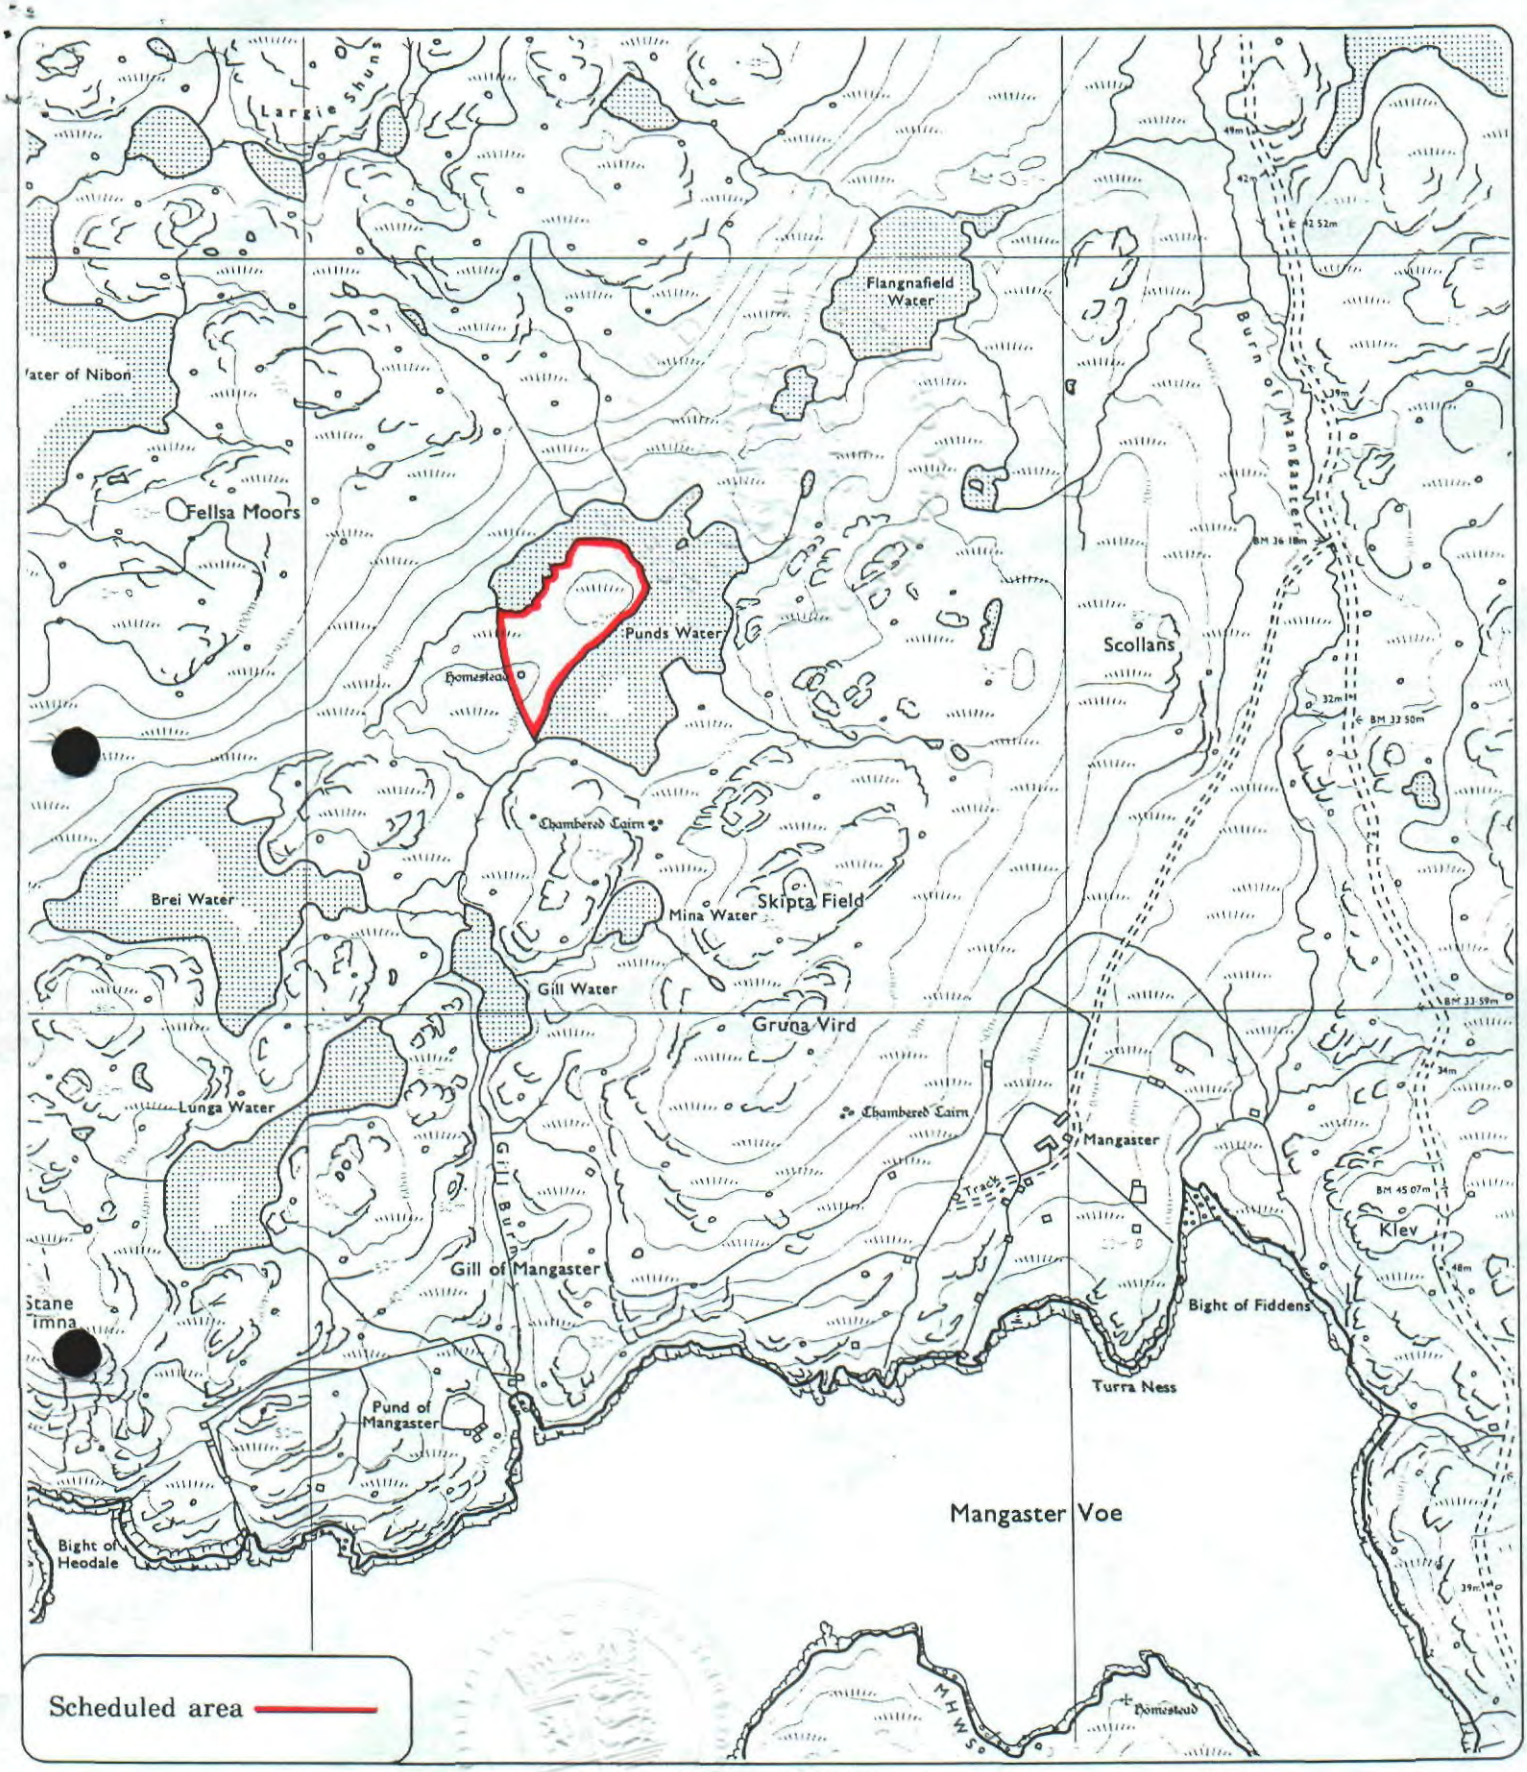

Punds Water, house and enclosure to W of, Mangaster

Northmavine Parish

N

Sheet : HU 37 SW

Scale : 1/10,000

100 0 100 200 300 Metres

500 0 500 1000 Feet

© Crown copyright reserved

02 93 86

31