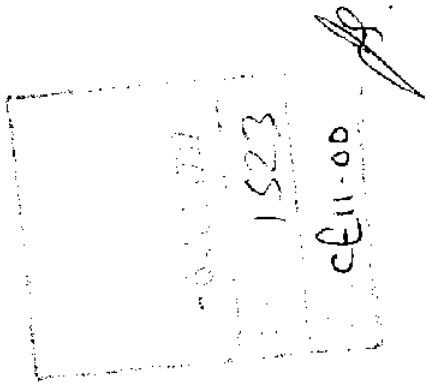


THE ANCIENT MONUMENTS AND ARCHAEOLOGICAL AREAS ACT 1979

Entry in the Schedule of Monuments

1987

Re: The Monument known as Kemp's Castle, Settlements and Cultivation Remains and Settlement WSW of

in the Parish of Roberton and County of Roxburghshire

Solicitor
to the
Secretary of State
for Scotland
New St Andrew's House
Edinburgh

K2100814.067

THE ANCIENT MONUMENTS AND ARCHAEOLOGICAL AREAS ACT 1979
ENTRY IN THE SCHEDULE OF MONUMENTS

The monument known as Kemp's Castle, settlements and cultivation remains, and settlement 600m WSW of comprising the remains of three settlements and cultivation remains, of the late Bronze Age/Iron Age, the area to be scheduled around the eastern two settlements and the cultivation remains being a maximum of 350m NW-SE by 300m transversely, the SE edge being bounded by the public road and the area around the western settlement and cultivation remains being 200m square, in the Parish of Roberton and the County of Roxburghshire shown outlined in red on the Plan annexed and executed as relative hereto being part of the Lands and Estate of [redacted] is hereby included in the Schedule of Monuments appearing to the Secretary of State for Scotland to be of national importance compiled and maintained by him under section 1(1) of the Ancient Monuments and Archaeological Areas Act 1979.

Given under the Seal of the Secretary of State for Scotland.

[redacted]

Assistant Secretary
Date 26 MARCH 1987

Scottish Development Department
Historic Buildings and Monuments
20 Brandon Street
Edinburgh
EH3 5RA

Register on behalf of the Secretary of State for Scotland in the Register of the County of Roxburghshire.


[redacted]
Solicitor, Edinburgh, Agent

REGISTERS OF SCOTLAND.
GENERAL REGISTER OF SASINES.
COUNTY OF ROXBURGH.
Book 1128 Folio 73
Presented and Recorded on 6 JUL 1987

RO 1128

K2101207.027

73

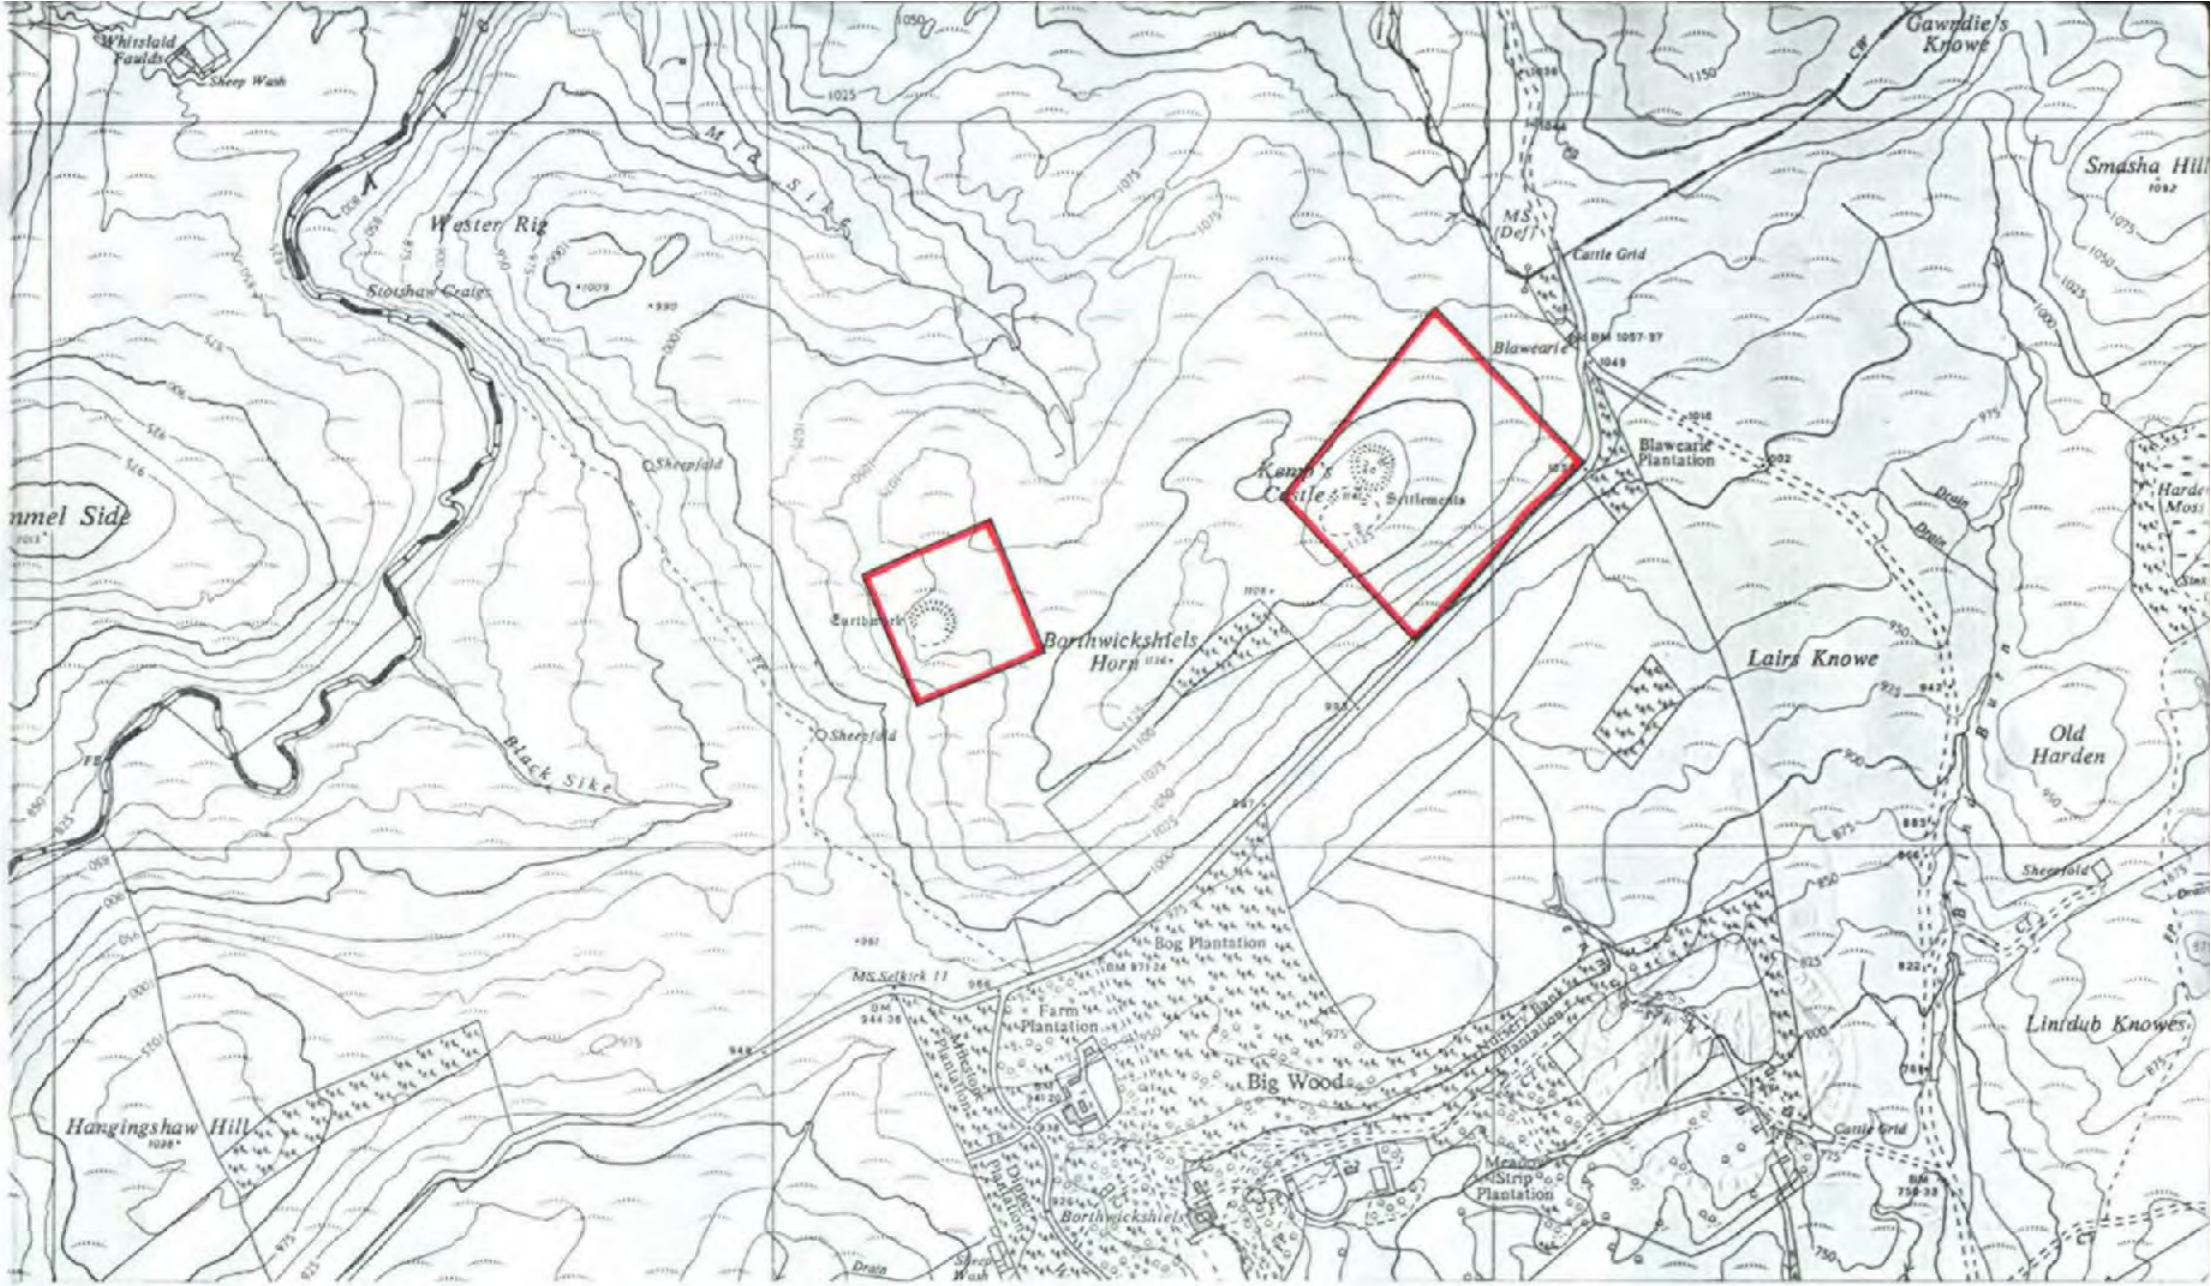

metres 100 0 100 200 300 400 500 600

feet 500 0 500 1000 1500 2000

Scale 1:10,560

Kemp's Castle, settlements & cultivation remains, and settlement 600m WSW of

Roberton Parish RO 1128 **Sheet NT 41 NW**

74

© Crown copyright reserved