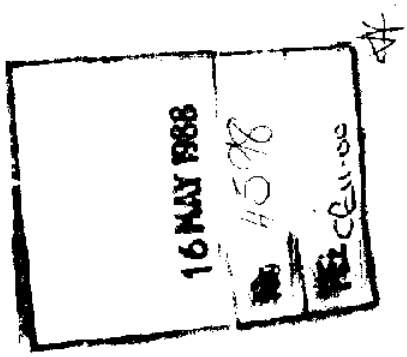


THE ANCIENT MONUMENTS AND ARCHAEOLOGICAL AREAS ACT 1979

Entry in the Schedule of Monuments

1988

Re: The Monument known as Druid, settlement and cultivation remains 600m E of

in the Parish of Moulin and County of Perth

File Ref:

Solicitor
to the
Secretary of State
for Scotland
New St Andrew's House
Edinburgh

FAS 7353

G2101512.127

THE ANCIENT MONUMENTS AND ARCHAEOLOGICAL AREAS ACT 1979
ENTRY IN THE SCHEDULE OF MONUMENTS

The monument known as Druid, settlement and cultivation remains 600m E of, comprises a settlement and cultivation remains of the Later Bronze Age or Iron Age, consisting of the remains of four circular house stances situated on artificial scoops dug into the hillside, the remains of a possible fifth stance and the remains of contemporary cultivation marked by banks, lynchets and cairns, the area to be scheduled measuring 150m WSW-ENE by 100m transversely. The monument, which lies in the Parish of Moulin and the County of Perth as shown outlined in red on the Plan annexed and executed as relative hereto and which forms part of subjects [redacted] is hereby included in the Schedule of Monuments appearing to the Secretary of State for Scotland to be of national importance compiled and maintained by him under section 1(1) of the Ancient Monuments and Archaeological Areas Act 1979.

Given under the Seal of the Secretary of State for Scotland.

[redacted]
Assistant Secretary
Date 2 May 88

Scottish Development Department
Historic Buildings and Monuments
20 Brandon Street
Edinburgh
EH3 5RA


Register on behalf of the Secretary of State for Scotland in the Register of the County of Perth

[redacted]
Solicitor, Edinburgh, Agent

PH 3795 72

REGISTERS OF SCOTLAND.
GENERAL REGISTER OF SASINES.
COUNTY OF PERTH.
Book 3795 Folio 72
Presented and Recorded on 16 MAY 1988

G2101512.127

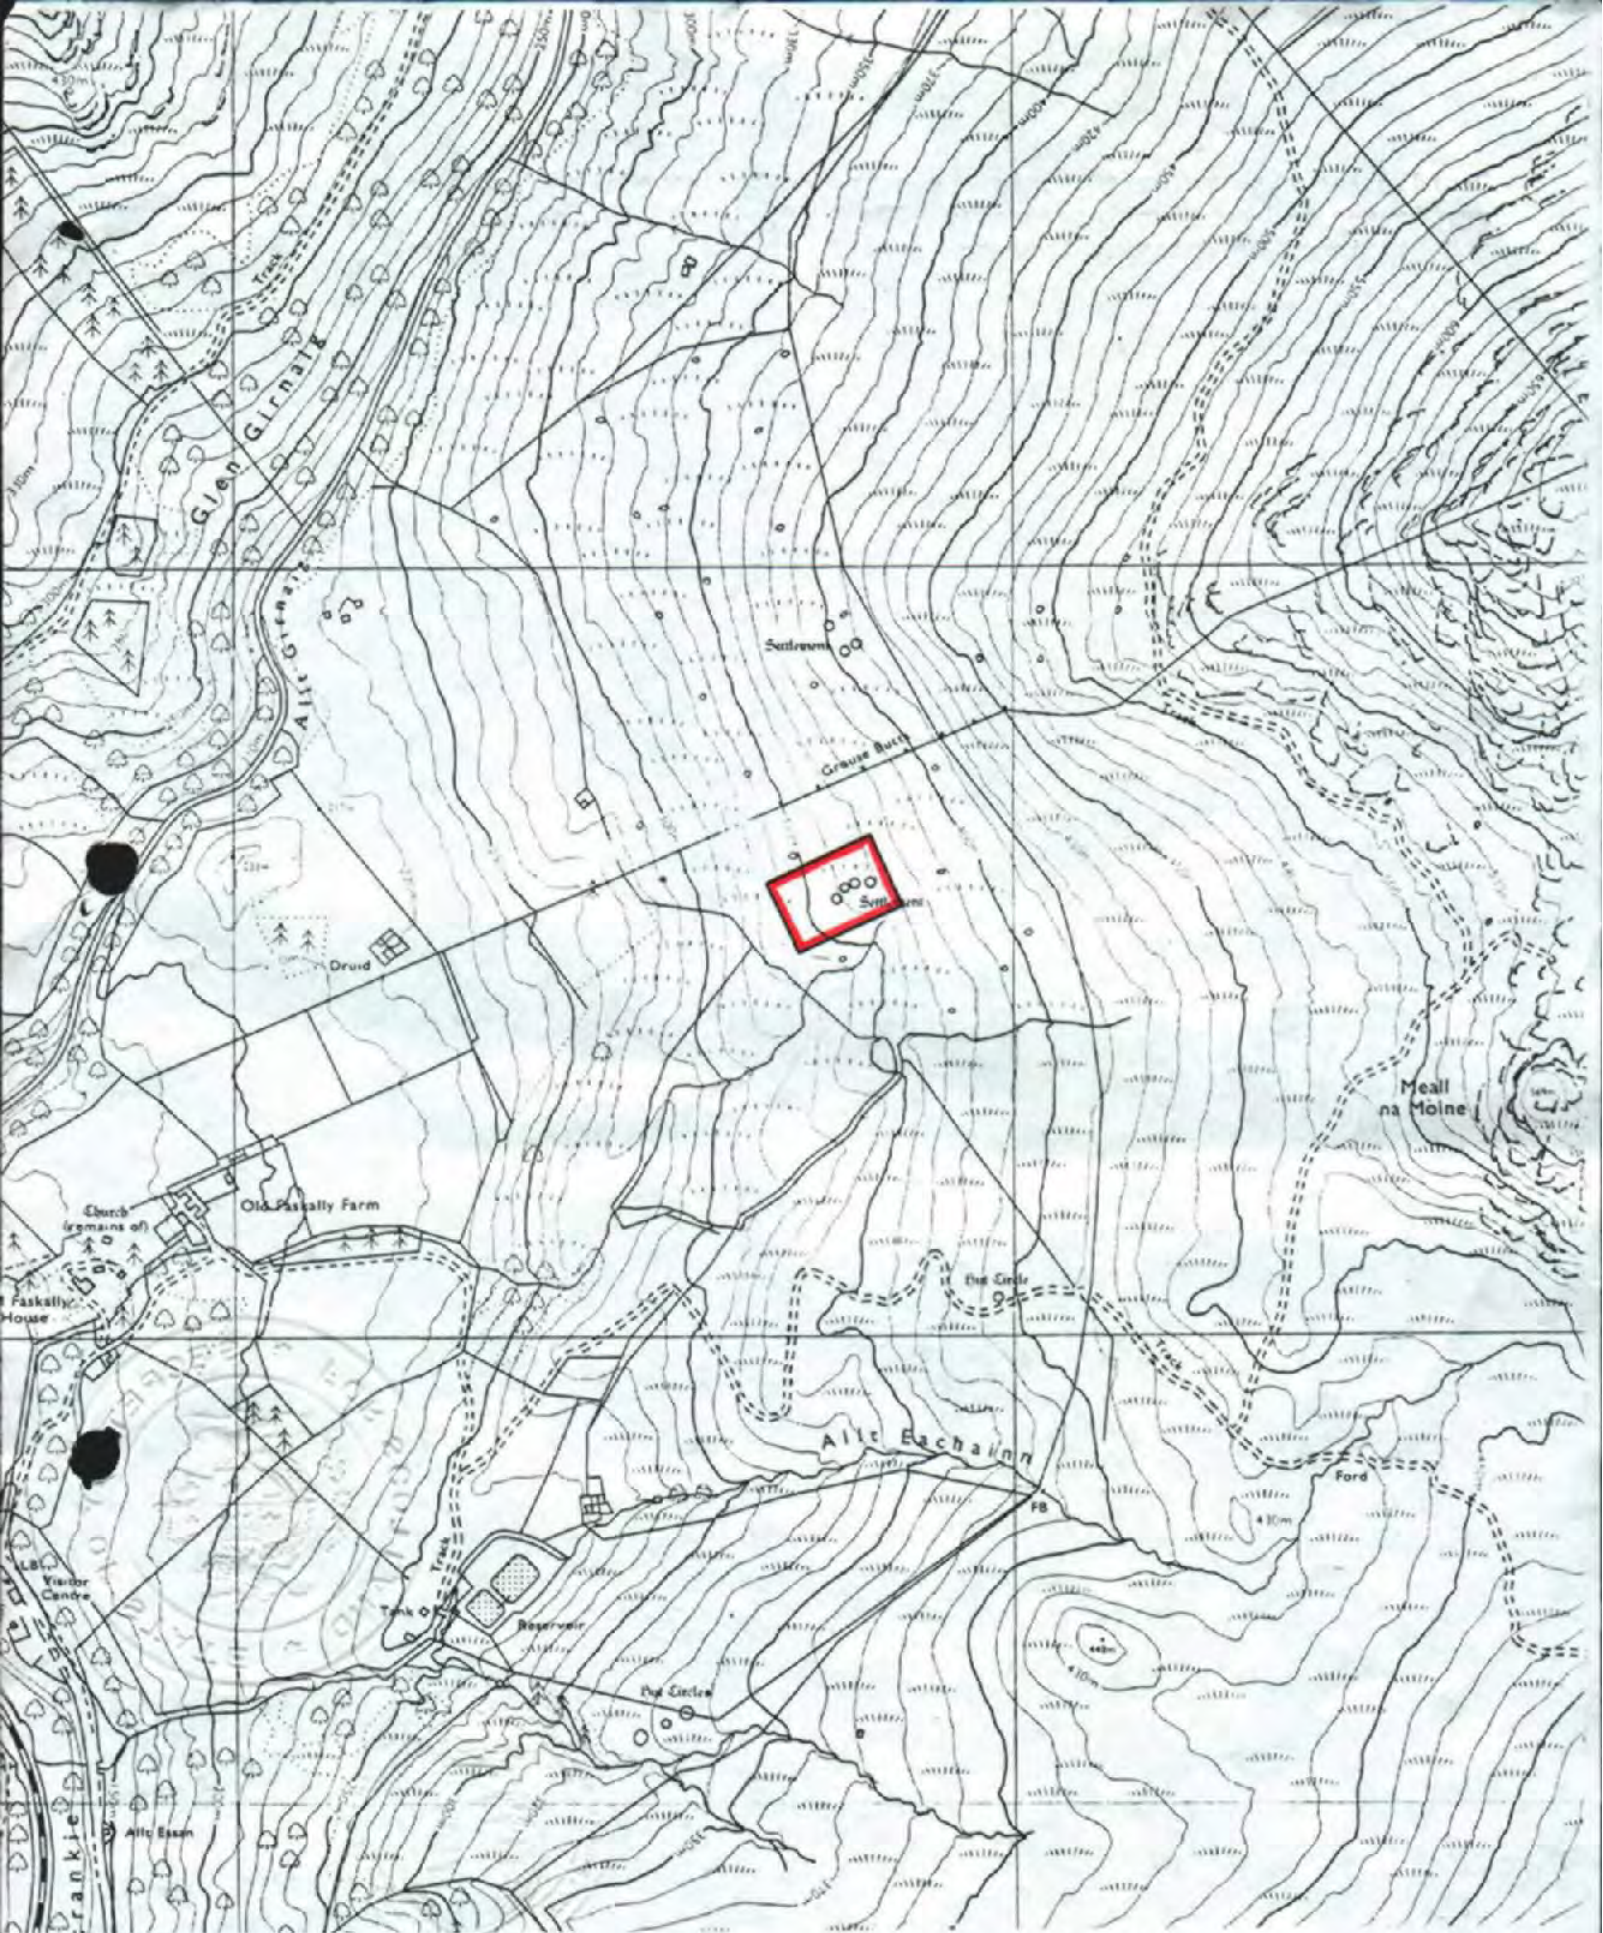

Druid, settlement & cultivation remains 600m E of

Scale : 1/10 000

100 0 100 200 300 400 500 600 Metres

500 0 500 1000 1500 2000 Feet

73

Moulin Parish PH 3795

Sheet NN 96 SW

© Crown copyright reserved