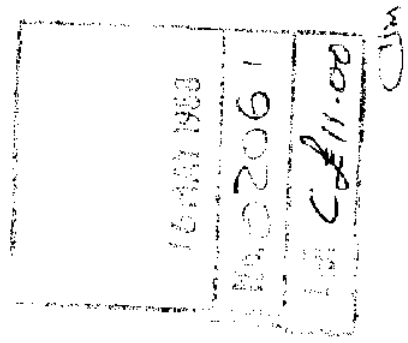


THE ANCIENT MONUMENTS AND ARCHAEOLOGICAL AREAS ACT 1979

Entry in the Schedule of Monuments

1988

Re: The Monument known as Craighead, platform settlement 1200m WNW of

in the Parish of Crawfordjohn and County of Lanark

File Ref:

Solicitor
to the
Secretary of State
for Scotland
New St Andrew's House
Edinburgh

D2103409.038

THE ANCIENT MONUMENTS AND ARCHAEOLOGICAL AREAS ACT 1979
ENTRY IN THE SCHEDULE OF MONUMENTS

The monument known as Craighead, platform settlement 1200m WNW of comprises a prehistoric settlement consisting of 11 platforms, scooped into the hillside, on which would have stood round houses. The area to be scheduled is quadrilateral. Its W side, which runs NS is 185m long and passes through the NE corner of the fence enclosing the improved ground beside Duneaton Water; its S side, which runs EW, is 200m long; its E side which runs NS, is 100m long, and its N side completes the quadrilateral. The monument, which lies in the Parish of Crawfordjohn and the County of Lanark shown outlined in red on the Plan annexed and executed as relative hereto [redacted] is hereby included in the Schedule of Monuments appearing to the Secretary of State for Scotland to be of national importance compiled and maintained by him under section 1(1) of the Ancient Monuments and Archaeological Areas Act 1979.

Given under the Seal of the Secretary of State for Scotland.

[redacted]

Assistant Secretary
Date 28 March 1988

Scottish Development Department
Historic Buildings and Monuments
20 Brandon Street
Edinburgh
EH3 5RA

Register on behalf of the Secretary of State for Scotland in the Register of the County of Lanark [redacted]


Solicitor, Edinburgh, Agent

LK 7666

REGISTERS OF SCOTLAND.
GENERAL REGISTER OF SASINES
COUNTY OF LANARK.
Book 7666 Folio 255
Presented and Recorded on 16 MAY 1988

255

D2100510.038

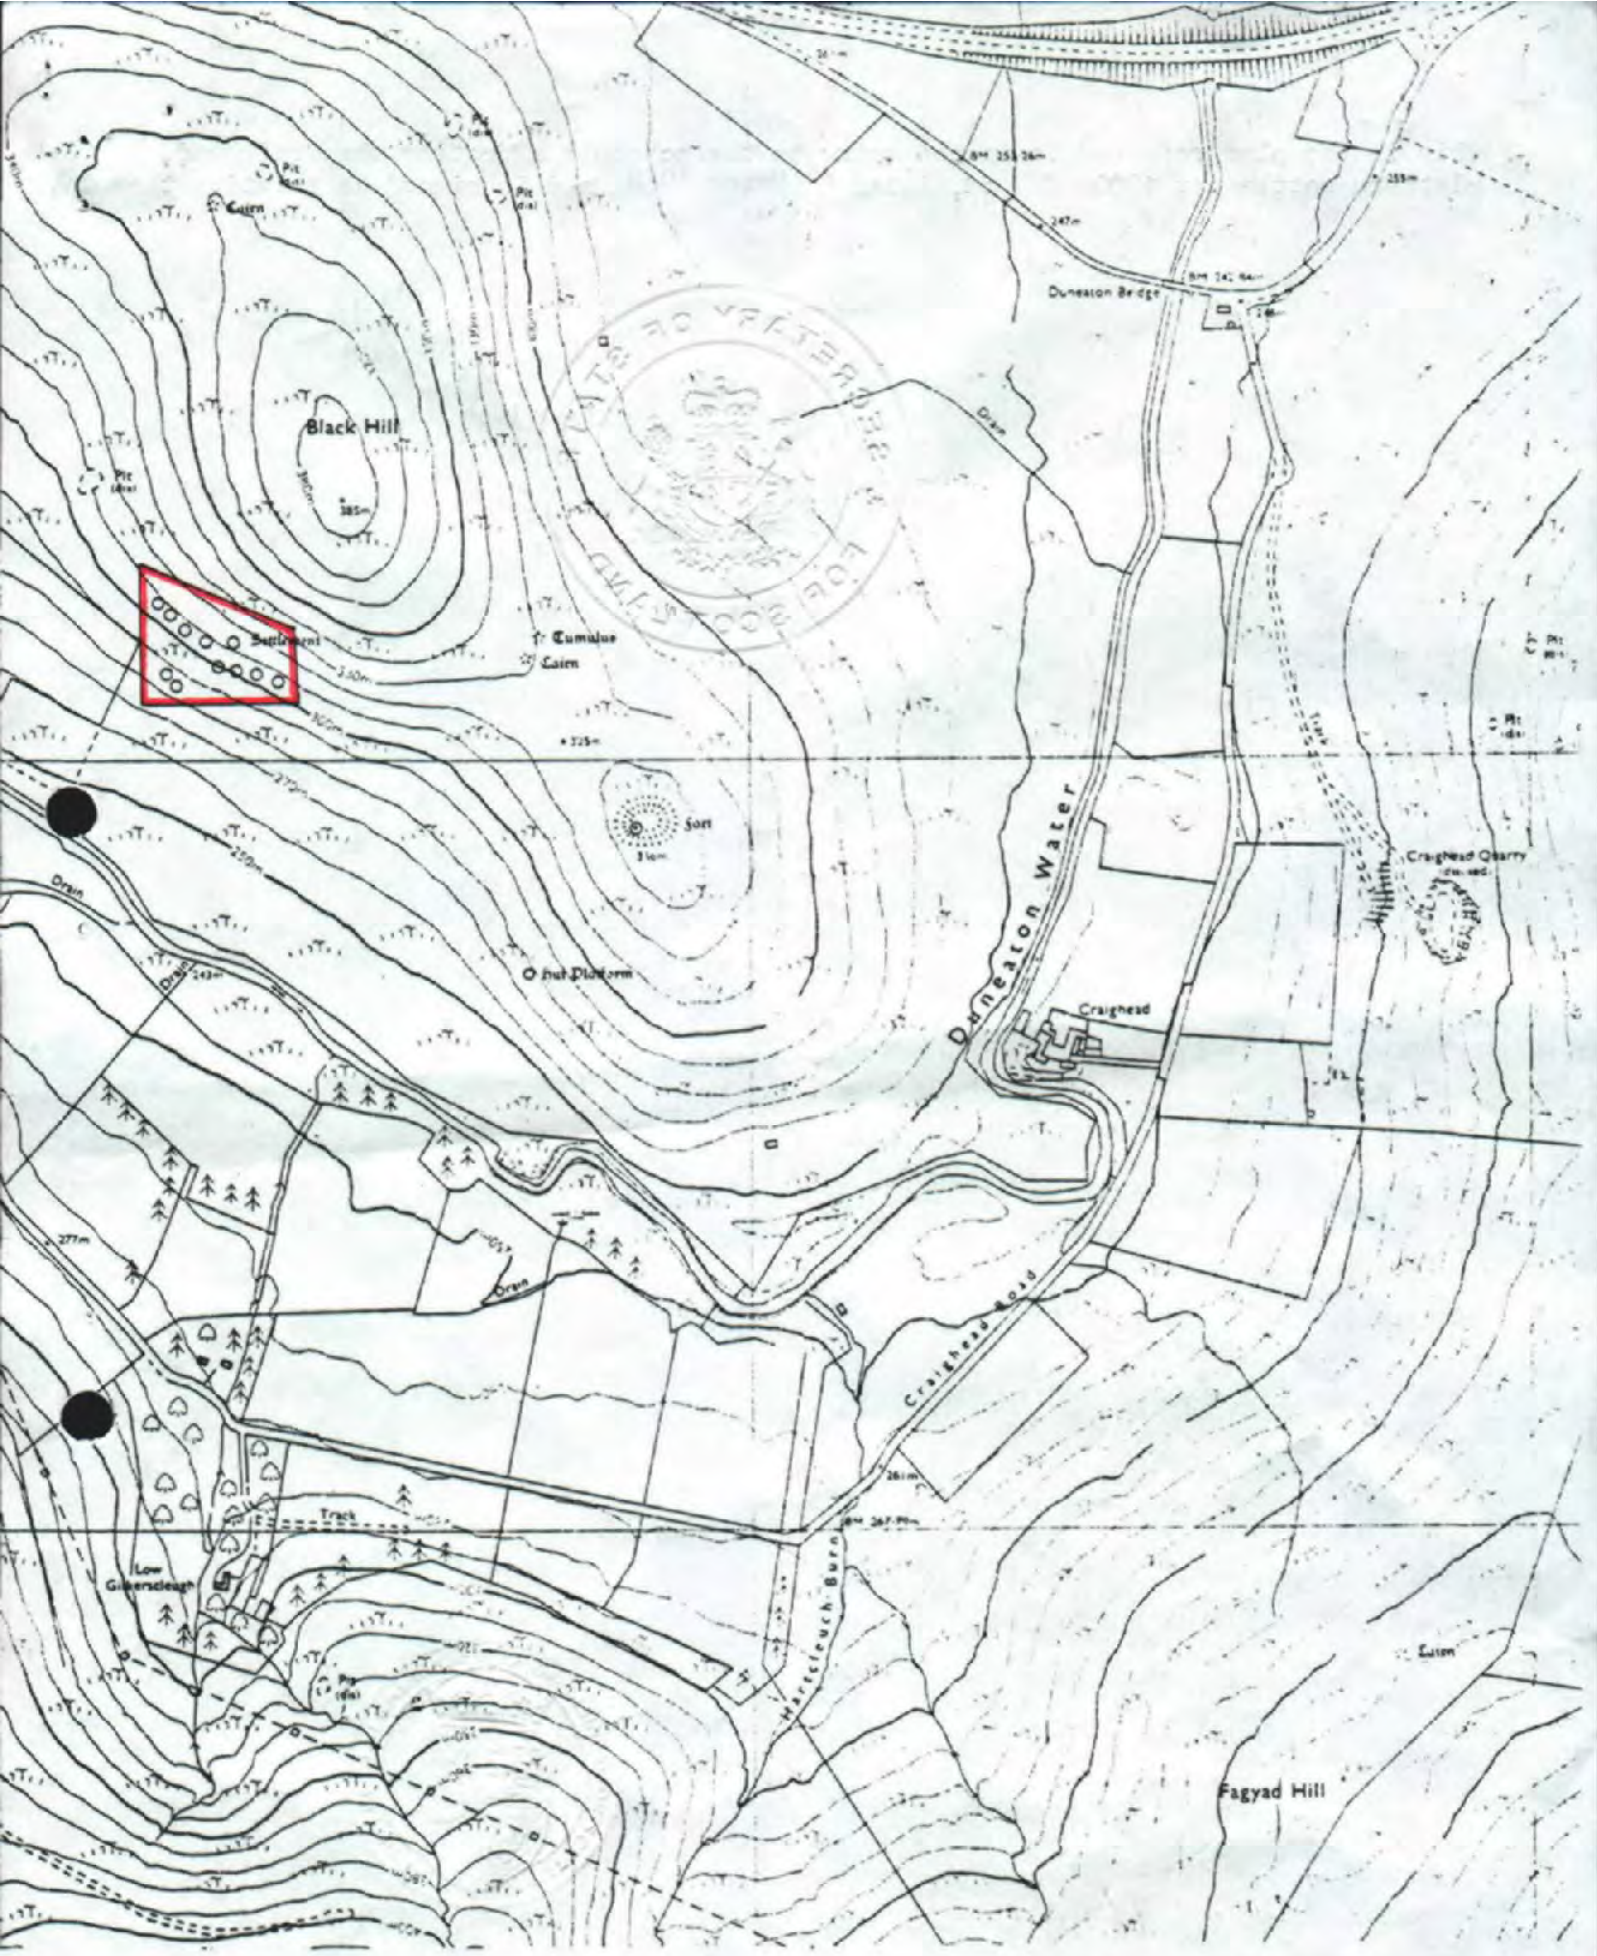

Craighead, platform settlement
1200m WNW of

LK 7666

Crawfordjohn Parish

Scale : 1/10 000

100 0 100 200 300 400 500 600 Metres

500 0 500 1000 1500 2000 Feet

Sheet: NS 92 SW

© Crown copyright reserved

256