16 MAY 1988
FILED

THE ANCIENT MONUMENTS AND ARCHAEOLOGICAL AREAS ACT 1979

Entry in the Schedule of Monuments

1988

Re: The Monument known as Monzie, settlement 600m SSE of

in the Parish of Blair Atholl and County of Perth

File Ref:

45

Solicitor
to the
Secretary of State
for Scotland
New St Andrew's House
Edinburgh

D2103409.038

THE ANCIENT MONUMENTS AND ARCHAEOLOGICAL AREAS ACT 1979
ENTRY IN THE SCHEDULE OF MONUMENTS

The monument known as Monzie, settlement 600m SSE of comprises a settlement and cultivation remains of the later Bronze Age or Iron Age, consisting of the remains of four circular house stances in two conjoined pairs, an earthen bank joining them, a fourth earthen bank and hollow way forming part of a contemporary field system, part of a natural hollow to the E of the house stances and an area around in both of which traces of activity associated with the settlement and field system will survive, the area to be scheduled measuring 100m NW-SE by 90m transversely. The monument, which lies in the Parish of Blair Atholl and the County of Perth as shown outlined in red on the Plan annexed and executed as relative hereto and which forms [redacted] is hereby included in the Schedule of Monuments appearing to the Secretary of State for Scotland to be of national importance compiled and maintained by him under section 1(1) of the Ancient Monuments and Archaeological Areas Act 1979.

Given under the Seal of the Secretary of State for Scotland.

[redacted]

Assistant Secretary
Date 24 March 1988

Scottish Development Department
Historic Buildings and Monuments
20 Brandon Street
Edinburgh
EH3 5RA

Register on behalf of the Secretary of State for Scotland in the Register of the County of Perth

[redacted]


Solicitor, Edinburgh, Agent

PH 3795

87

REGISTERS OF SCOTLAND.
GENERAL REGISTER OF SASINES.
COUNTY OF PERTH.
Book 3795 Folio 87
Presented and Recorded on 16 MAY 1988

D2100610.038

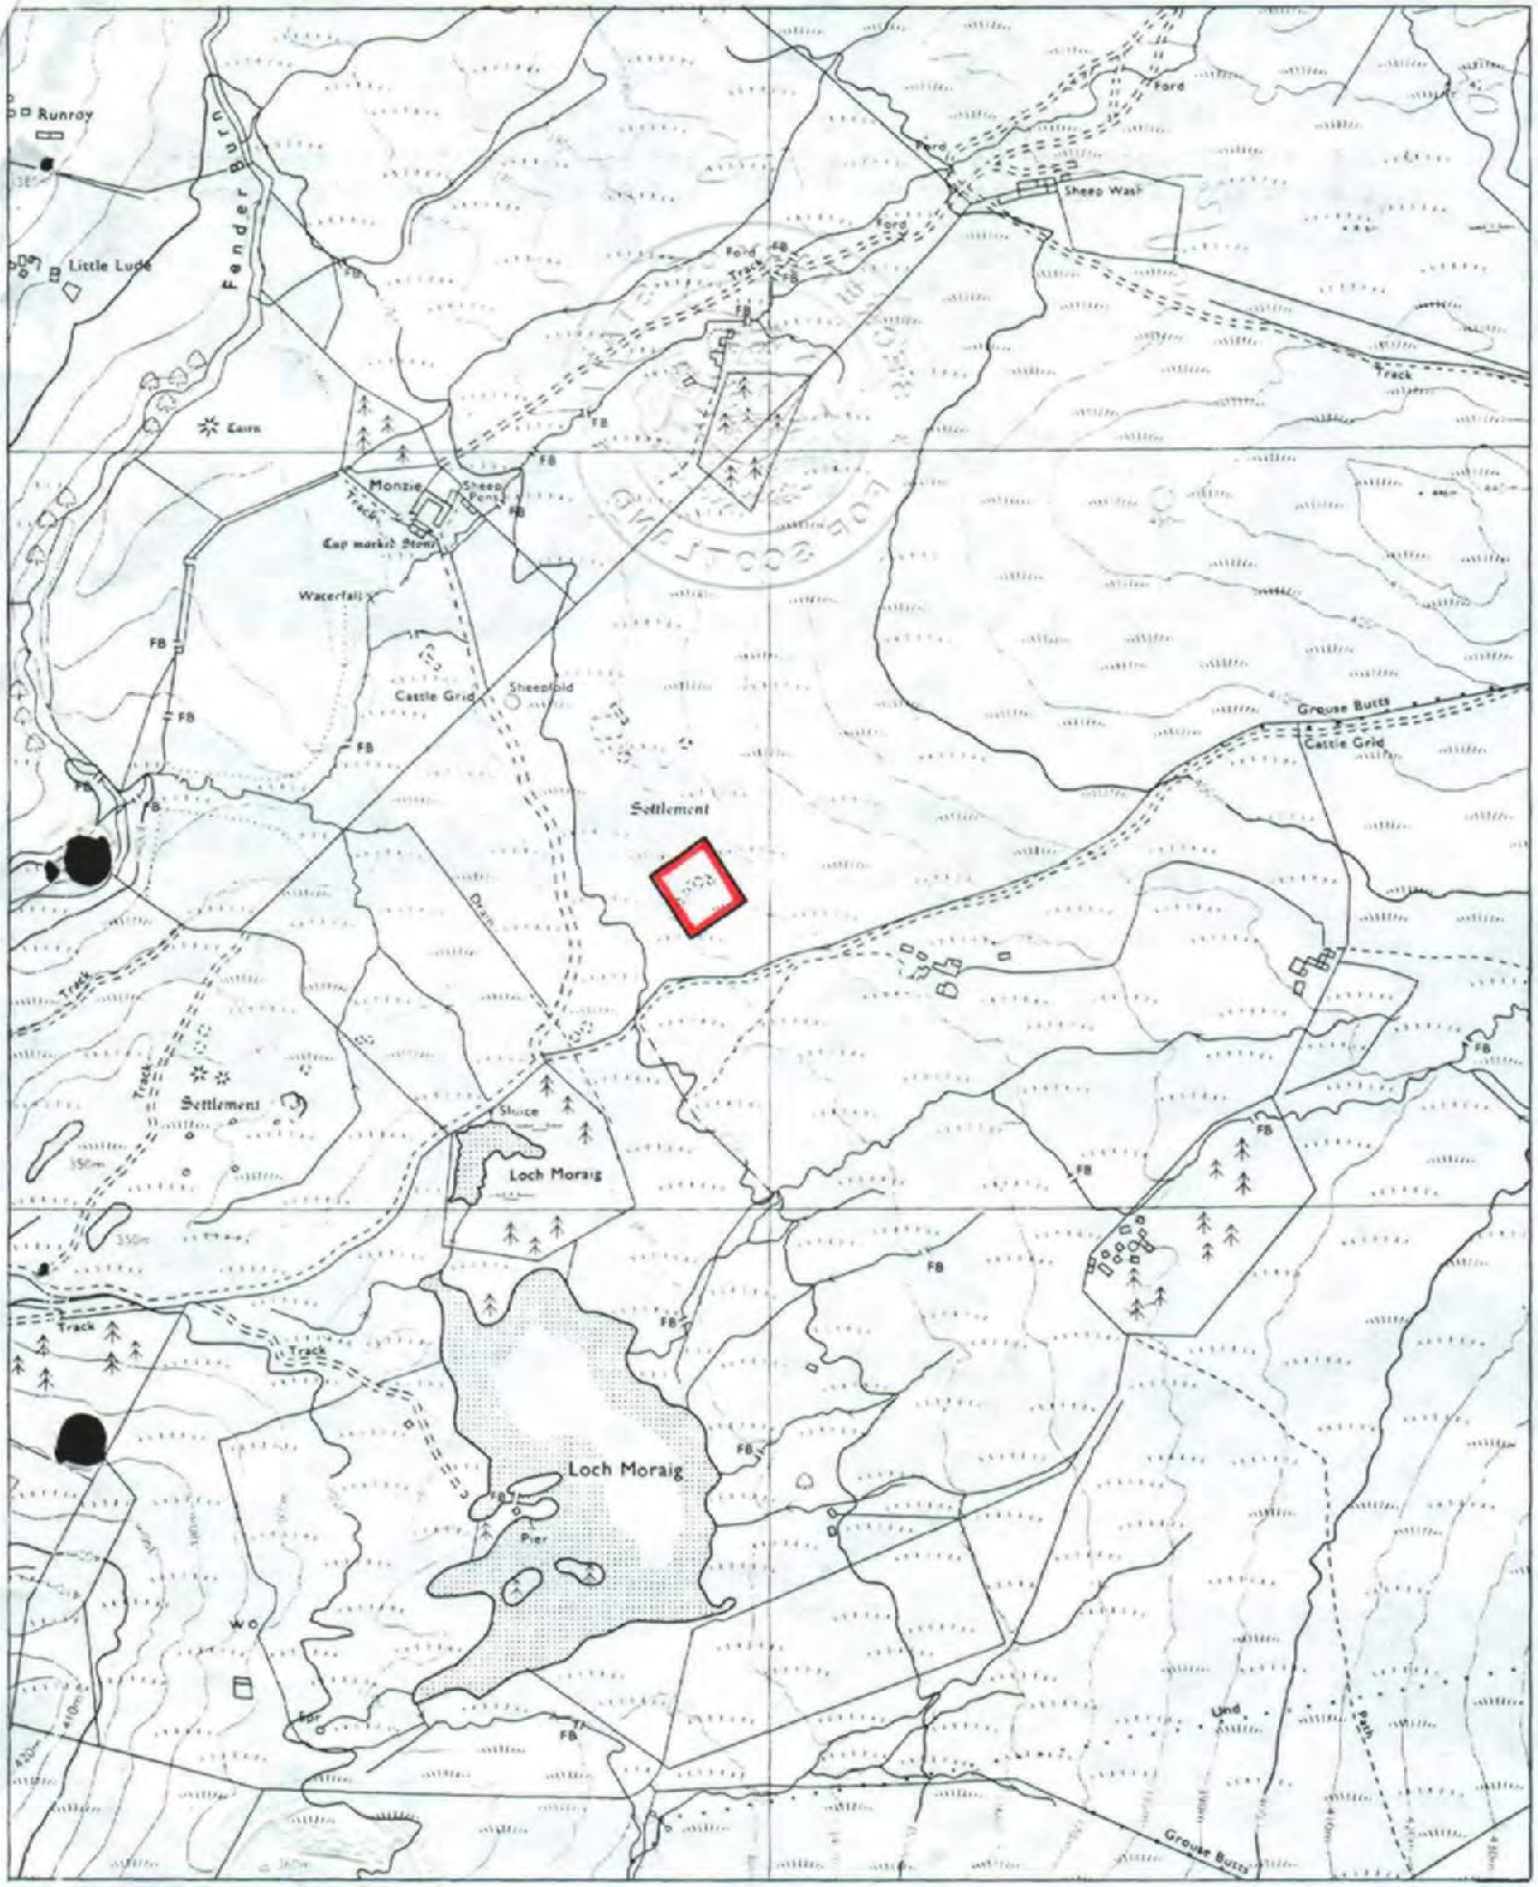

Monzie, settlement 600m SSE of

PH 3795

Blair Atholl Parish

Scale : 1/10 000

100 0 100 200 300 400 500 600 Metres

500 0 500 1000 1500 2000 Feet

88

Sheet: NN 96 NW

© Crown copyright reserved