THE ANCIENT MONUMENTS AND ARCHAEOLOGICAL AREAS ACT 1979

Entry in the Schedule of Monuments

1988

Re: The Monument known as Craighead, barrow and cairn 820m NW of

in the Parish of Crawfordjohn and County of Lanark

File Ref:

Solicitor
to the
Secretary of State
for Scotland
New St Andrew's House
Edinburgh

F2100109.038

THE ANCIENT MONUMENTS AND ARCHAEOLOGICAL AREAS ACT 1979
ENTRY IN THE SCHEDULE OF MONUMENTS

The monument known as Craighead, barrow and cairn 820m NW of comprises a low grass-covered barrow, 6.4m by 5.0m and only 0.2m high and a grass-covered cairn 25m to the SW, 5.8m in diameter and 0.8m in height, surrounded by a slight ditch. Both are prehistoric burial places, probably of Bronze Age date. They are located on the saddle between the upper part of Black Hill and the fort on its SE spur. The area to be scheduled is rectangular, 45m NE-SW by 20m NW-SE, its edge never closer than 10m to the highest point of either mound. The monument, which lies in the Parish of Crawfordjohn and the County of Lanark as shown outlined in red on the Plan annexed and executed as relative hereto and which forms part of the

[redacted] is hereby included in the Schedule of Monuments appearing to the Secretary of State for Scotland to be of national importance compiled and maintained by him under section 1(1) of the Ancient Monuments and Archaeological Areas Act 1979.

Given under the Seal of the Secretary of State for Scotland.

[redacted]

Assistant Secretary
Date 31 March 1988

Scottish Development Department
Historic Buildings and Monuments
20 Brandon Street
Edinburgh
EH3 5RA

Register on behalf of the Secretary of State for Scotland in the Register of the County of Lanark


[redacted]

Solicitor, Edinburgh, Agent

LK 7666

REGISTERS OF SCOTLAND. 258
GENERAL REGISTER OF SASINES
COUNTY OF LANARK.
Book 7666 Folio 258
Presented and Recorded on 16 MAY 1988

F2100209.038

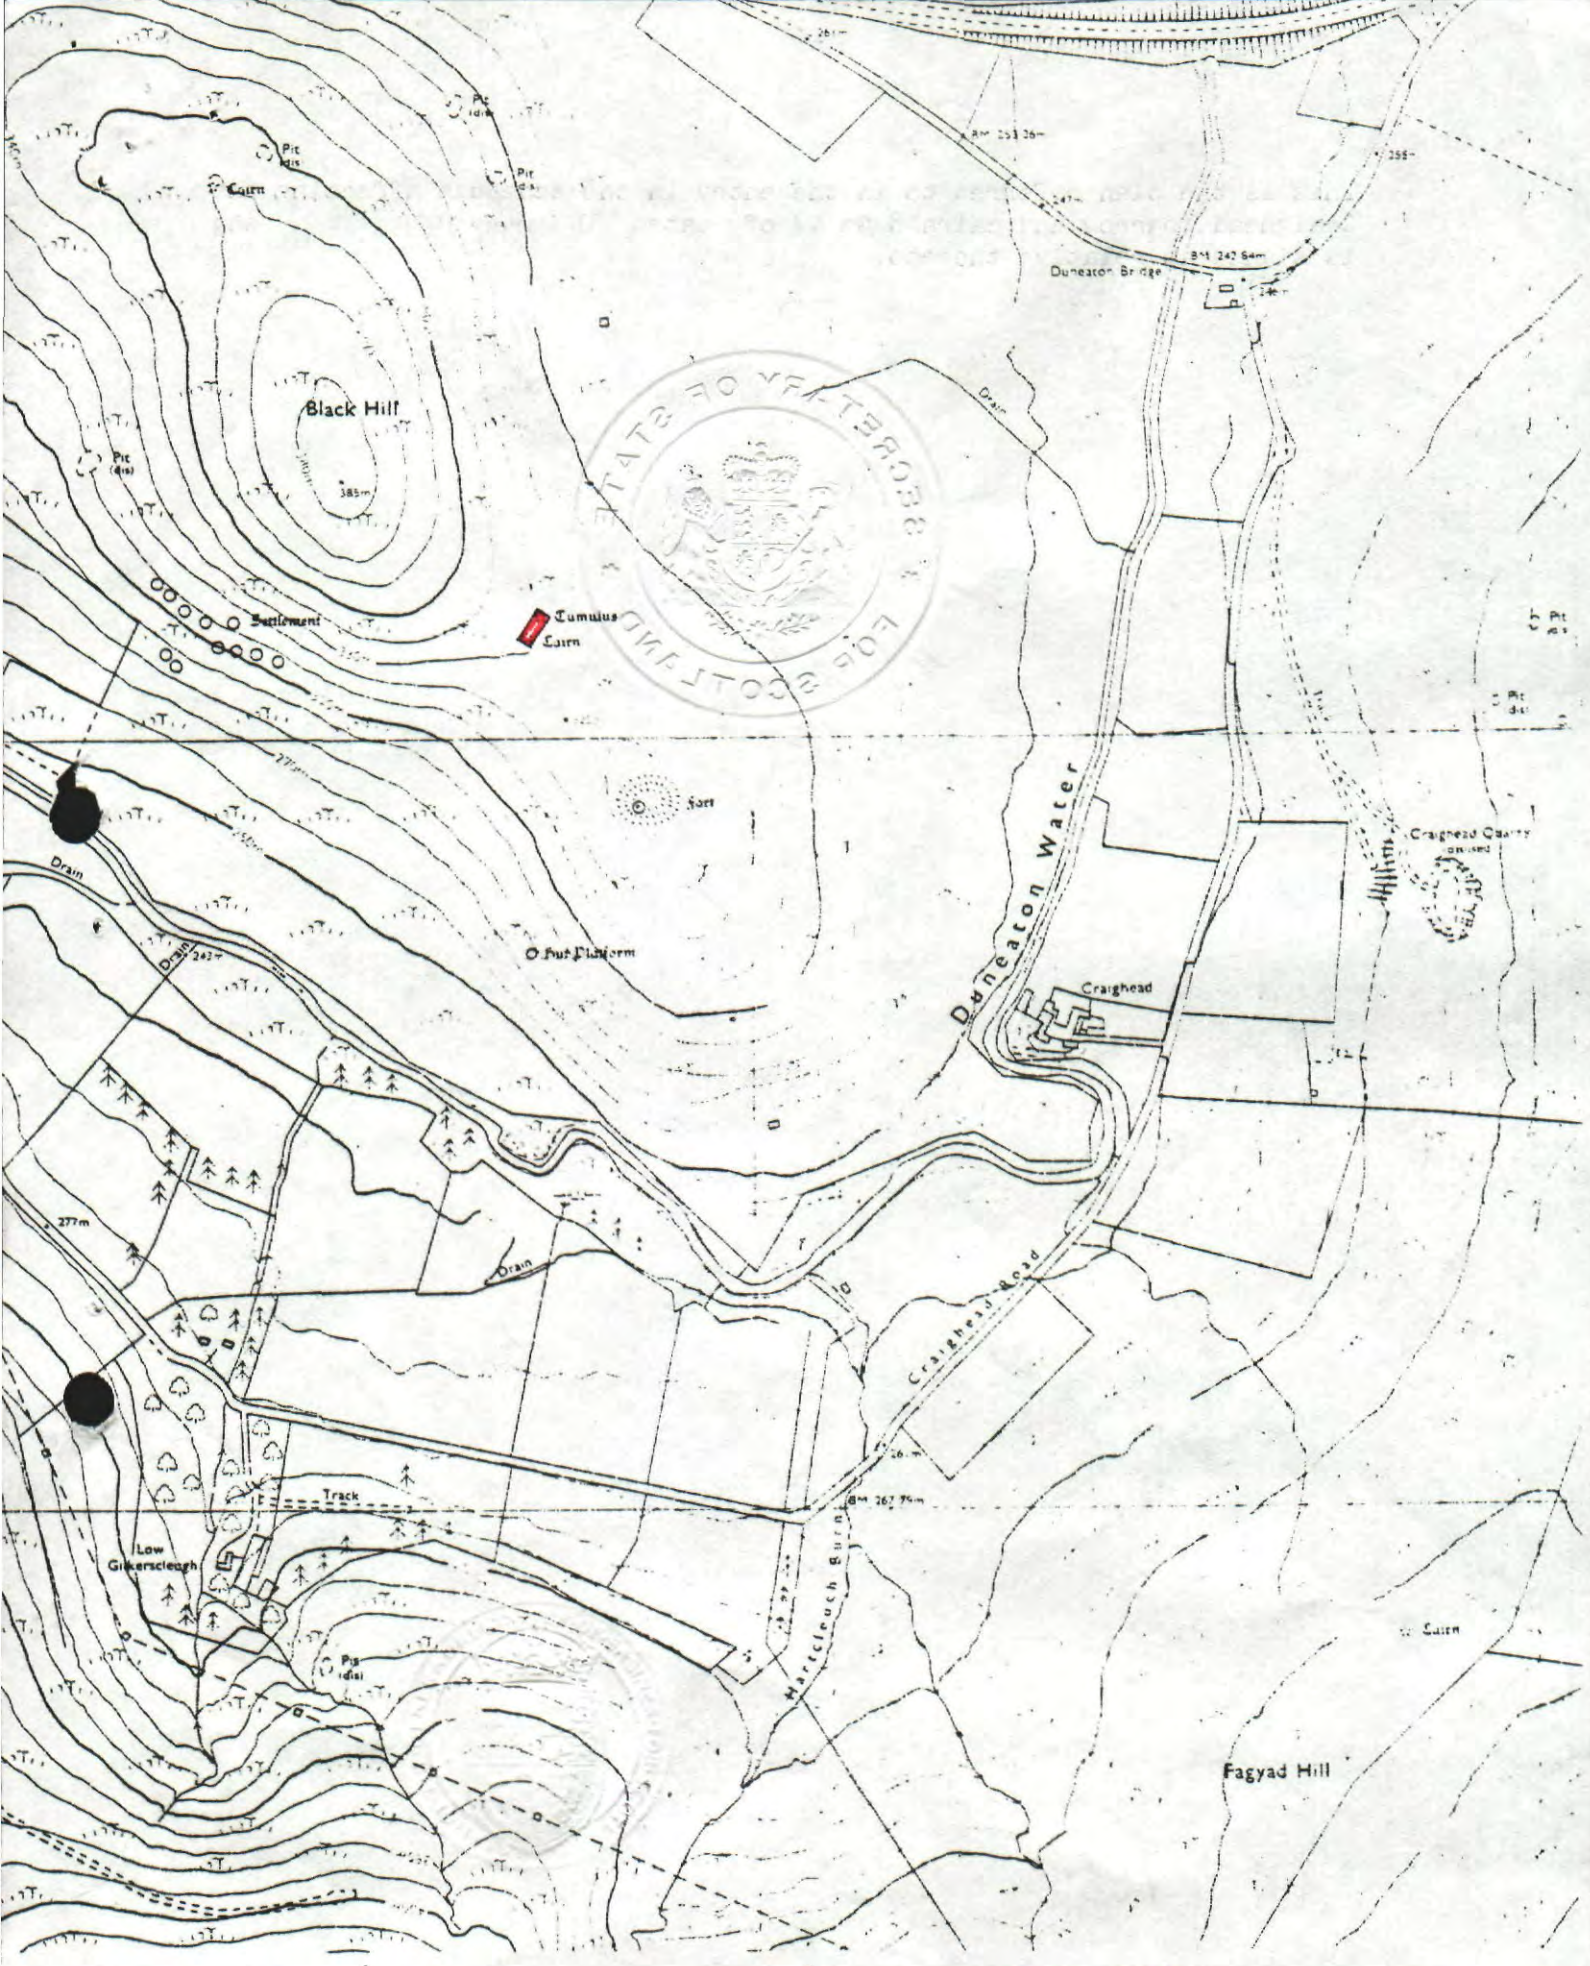

Craighead, barrow and cairn 820m NW of

LK 7666

Crawfordjohn Parish

Sheet: NS 92 SW

Scale : 1/10 000

100 0 100 200 300 400 500 600 Metres

500 0 500 1000 1500 2000 Feet

259

© Crown copyright reserved