26 Aug 1988
No
Fee £11-00

# THE ANCIENT MONUMENTS AND ARCHAEOLOGICAL AREAS ACT 1979

## Entry in the Schedule of Monuments

1988

Re: The Monument known as Castlehill, settlement 200m NNW of

in the Parish of Eskdalemuir and County of Dumfries

File Ref:

Solicitor
to the
Secretary of State
for Scotland
New St Andrew's House
Edinburgh

FAS 7247

D2100202.048

THE ANCIENT MONUMENTS AND ARCHAEOLOGICAL AREAS ACT 1979
ENTRY IN THE SCHEDULE OF MONUMENTS

The monument known as Castlehill, settlement 200m NNW of comprises a defended settlement of the Iron Age situated in a clearing in a forestry plantation and measuring 53m NE/SW by 33m transversely within a bank up to 4.8m across and 0.5m high. The bank is obscure in the NW sector where it may be concealed by a modern track. There are suggestions of an internal division to the enclosure and a small rectangular turf structure in its E corner suggests re-use in the pre-improvement period. The area proposed for scheduling measures a maximum of 75m NE/SW by 60m transversely. The monument, which lies in the Parish of Eskdalemuir and the County of Dumfries as shown outlined in red on the Plan annexed and executed as relative hereto [redacted] is hereby included in the Schedule of Monuments appearing to the Secretary of State for Scotland to be of national importance compiled and maintained by him under section 1(1) of the Ancient Monuments and Archaeological Areas Act 1979.

Given under the Seal of the Secretary of State for Scotland.

[redacted]

Assistant Secretary
Date 28 July 1988

Scottish Development Department
Historic Buildings and Monuments
20 Brandon Street
Edinburgh
EH3 5RA


Register on behalf of the Secretary of State for Scotland in the Register of the County of Dumfries [redacted]

Solicitor, Edinburgh, Agent

REGISTERS OF SCOTLAND.
GENERAL REGISTER OF SASINES.
COUNTY OF DUMFRIES.
Book 1911 Folio 91
Presented and Recorded on 26 AUG 1988

D2100302.048

DF 1911

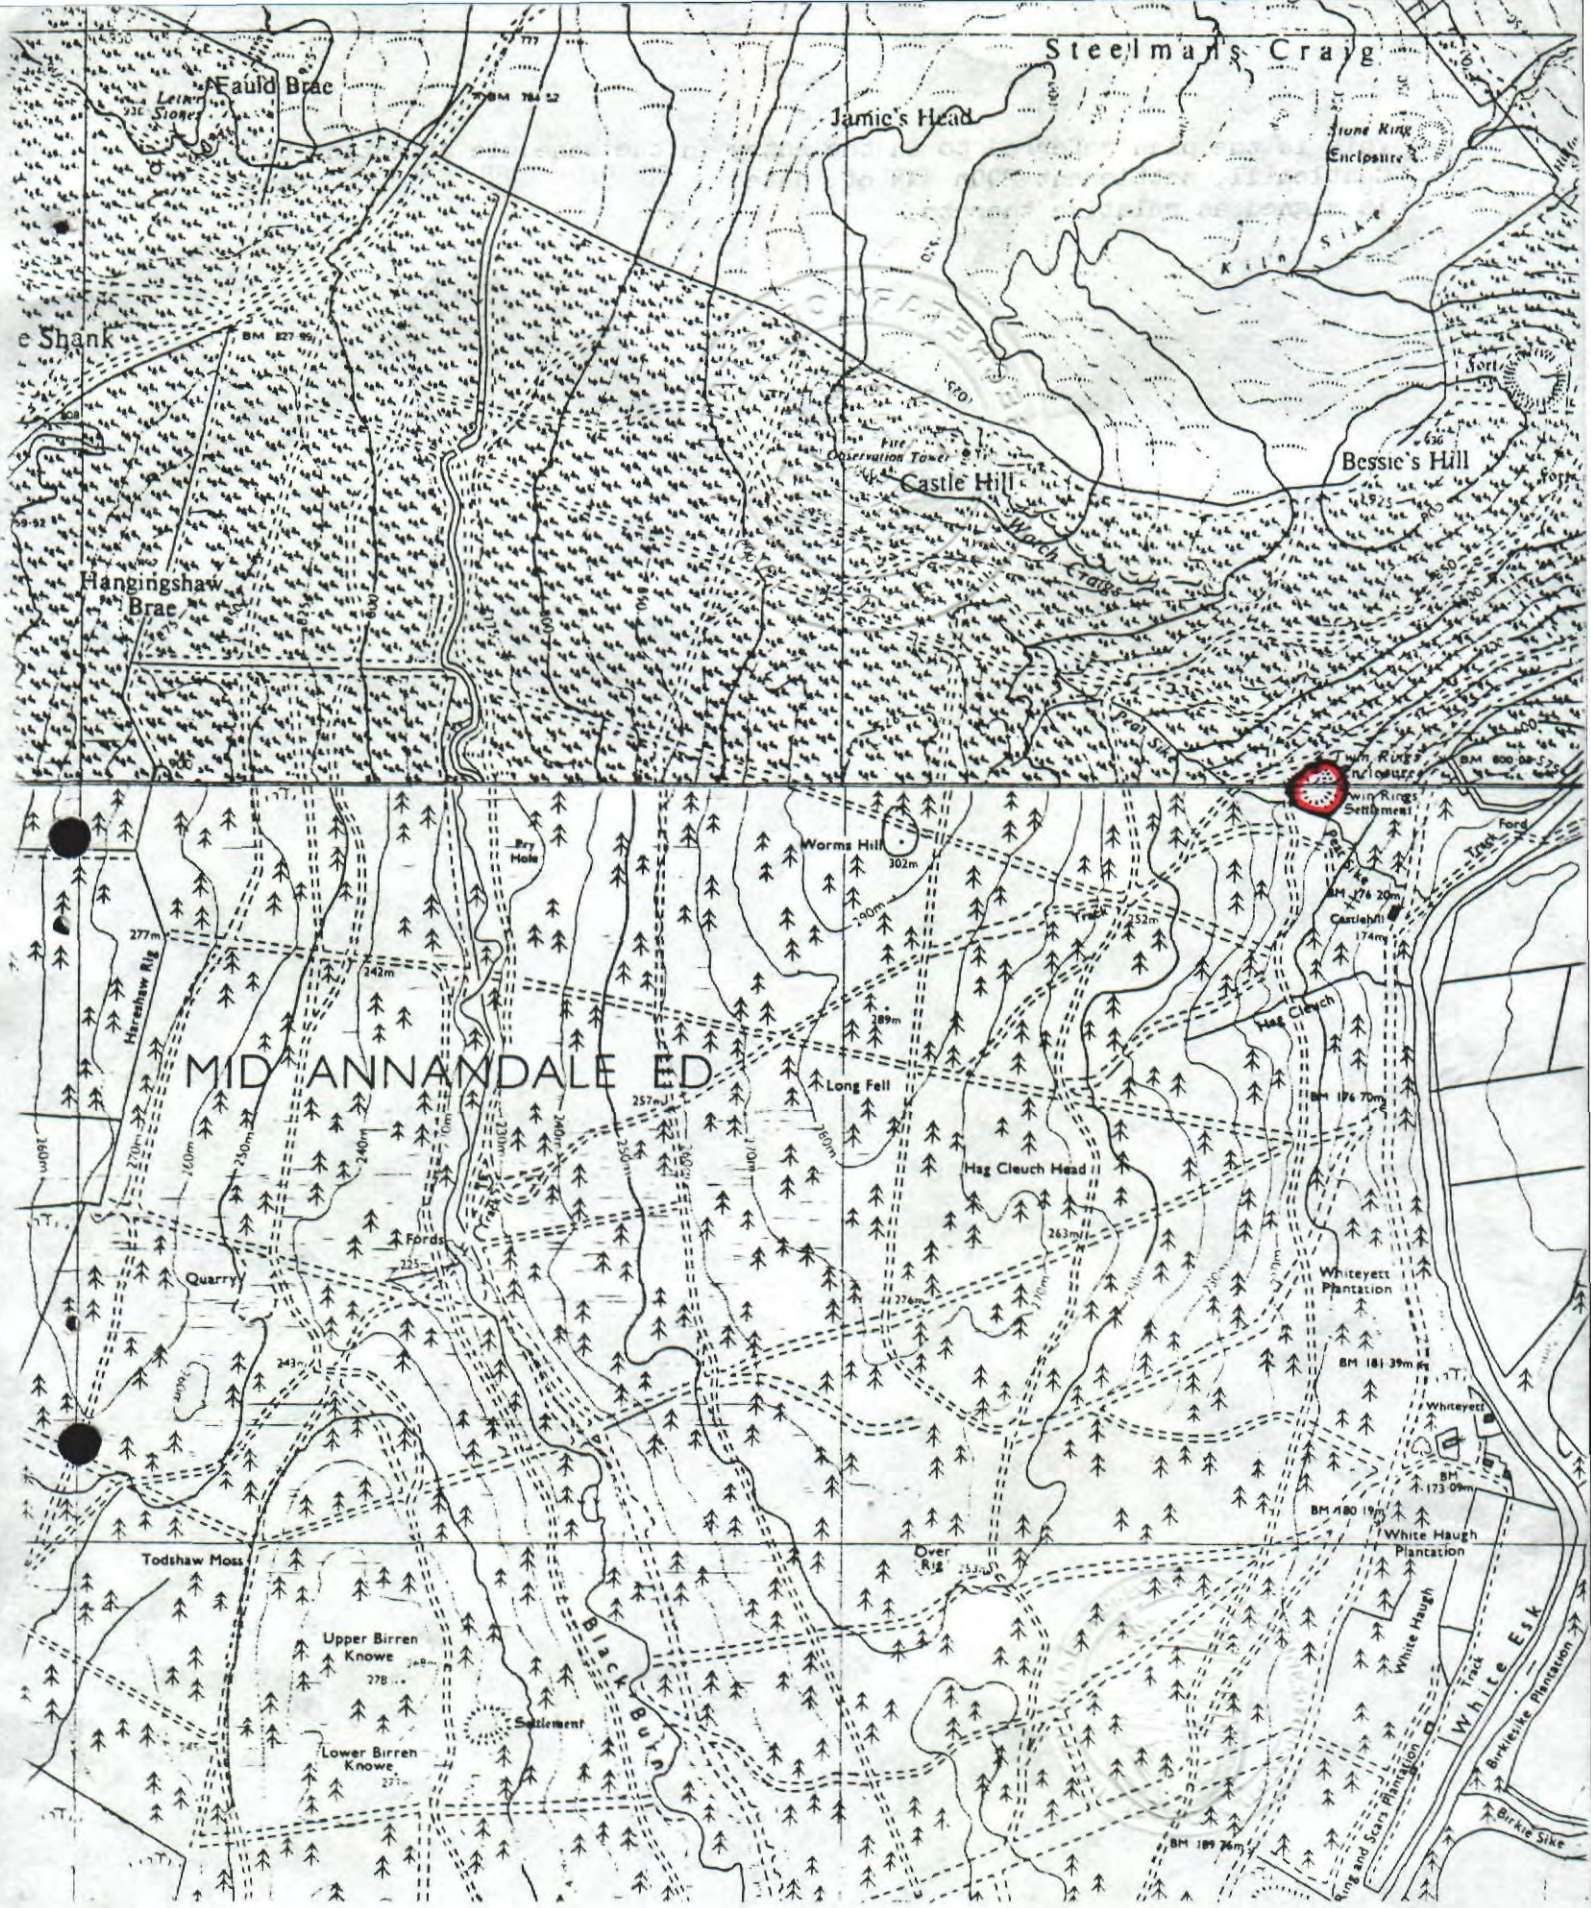


**Castlehill, settlement 200m NNW of**

**Eskdalemuir Parish**

**Scale : 1/10 000**

100 0 100 200 300 400 500 600 **Metres**

500 0 500 1000 1500 2000 **Feet**

**Sheets NY 29 NW & 29 SW**

© Crown copyright reserved

DF 1911

92