
THE ANCIENT MONUMENTS AND ARCHAEOLOGICAL AREAS ACT 1979

Entry in the Schedule of Monuments

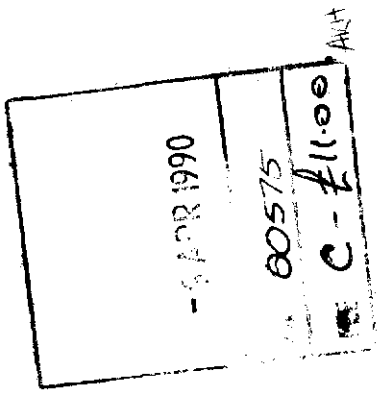

1990

Re: The Monument known as Barncorkrie, farmstead 450m NE of

in the Parish of Kirkmaiden and County of Wigtown

File Ref:

Solicitor
to the
Secretary of State
for Scotland
New St Andrew's House
Edinburgh

D2101040.010

THE ANCIENT MONUMENTS AND ARCHAEOLOGICAL AREAS ACT 1979
ENTRY IN THE SCHEDULE OF MONUMENTS

The monument known as Barncorkrie, farmstead 450m NE of comprises a pre-improvement farmstead situated on a ridge in the gully known as Balloch to the NE of Barncorkrie. It consists of a single rectangular building of three compartments, measuring 18.5m NNE-SSW by 4m within a wall 0.7m thick and 0.3m high. To the E are two partially enclosed terraces containing traces of rig-and-furrow cultivation. The area to be scheduled includes the farmstead and an area around it within which traces of activity associated with its use may be found. It measures 60m NNE-SSW by 30m transversely. The monument, which lies in the Parish of Kirkmaiden and the County of Wigtown as shown outlined in red on the Plan annexed and executed as relative hereto and which forms part of the [redacted] is hereby included in the Schedule of Monuments appearing to the Secretary of State for Scotland to be of national importance compiled and maintained by him under section 1(1) of the Ancient Monuments and Archaeological Areas Act 1979.

Given under the Seal of the Secretary of State for Scotland.

[redacted]

Assistant Secretary
19 March 1990 Date

Historic Buildings and Monuments, Scotland
20 Brandon Street
Edinburgh
EH3 5RA

Register on behalf of the Secretary of State for Scotland in the Register of the County of Wigtown.


[redacted]
Solicitor, Edinburgh, Agent

REGISTERS OF SCOTLAND
GENERAL REGISTER OF SASINES
COUNTY OF WIGTOWN
Fiche..35..... Frame..32.....
Presented and Recorded on ..9 APR 1990.....

J2100908.079

WI 9 0 35

32

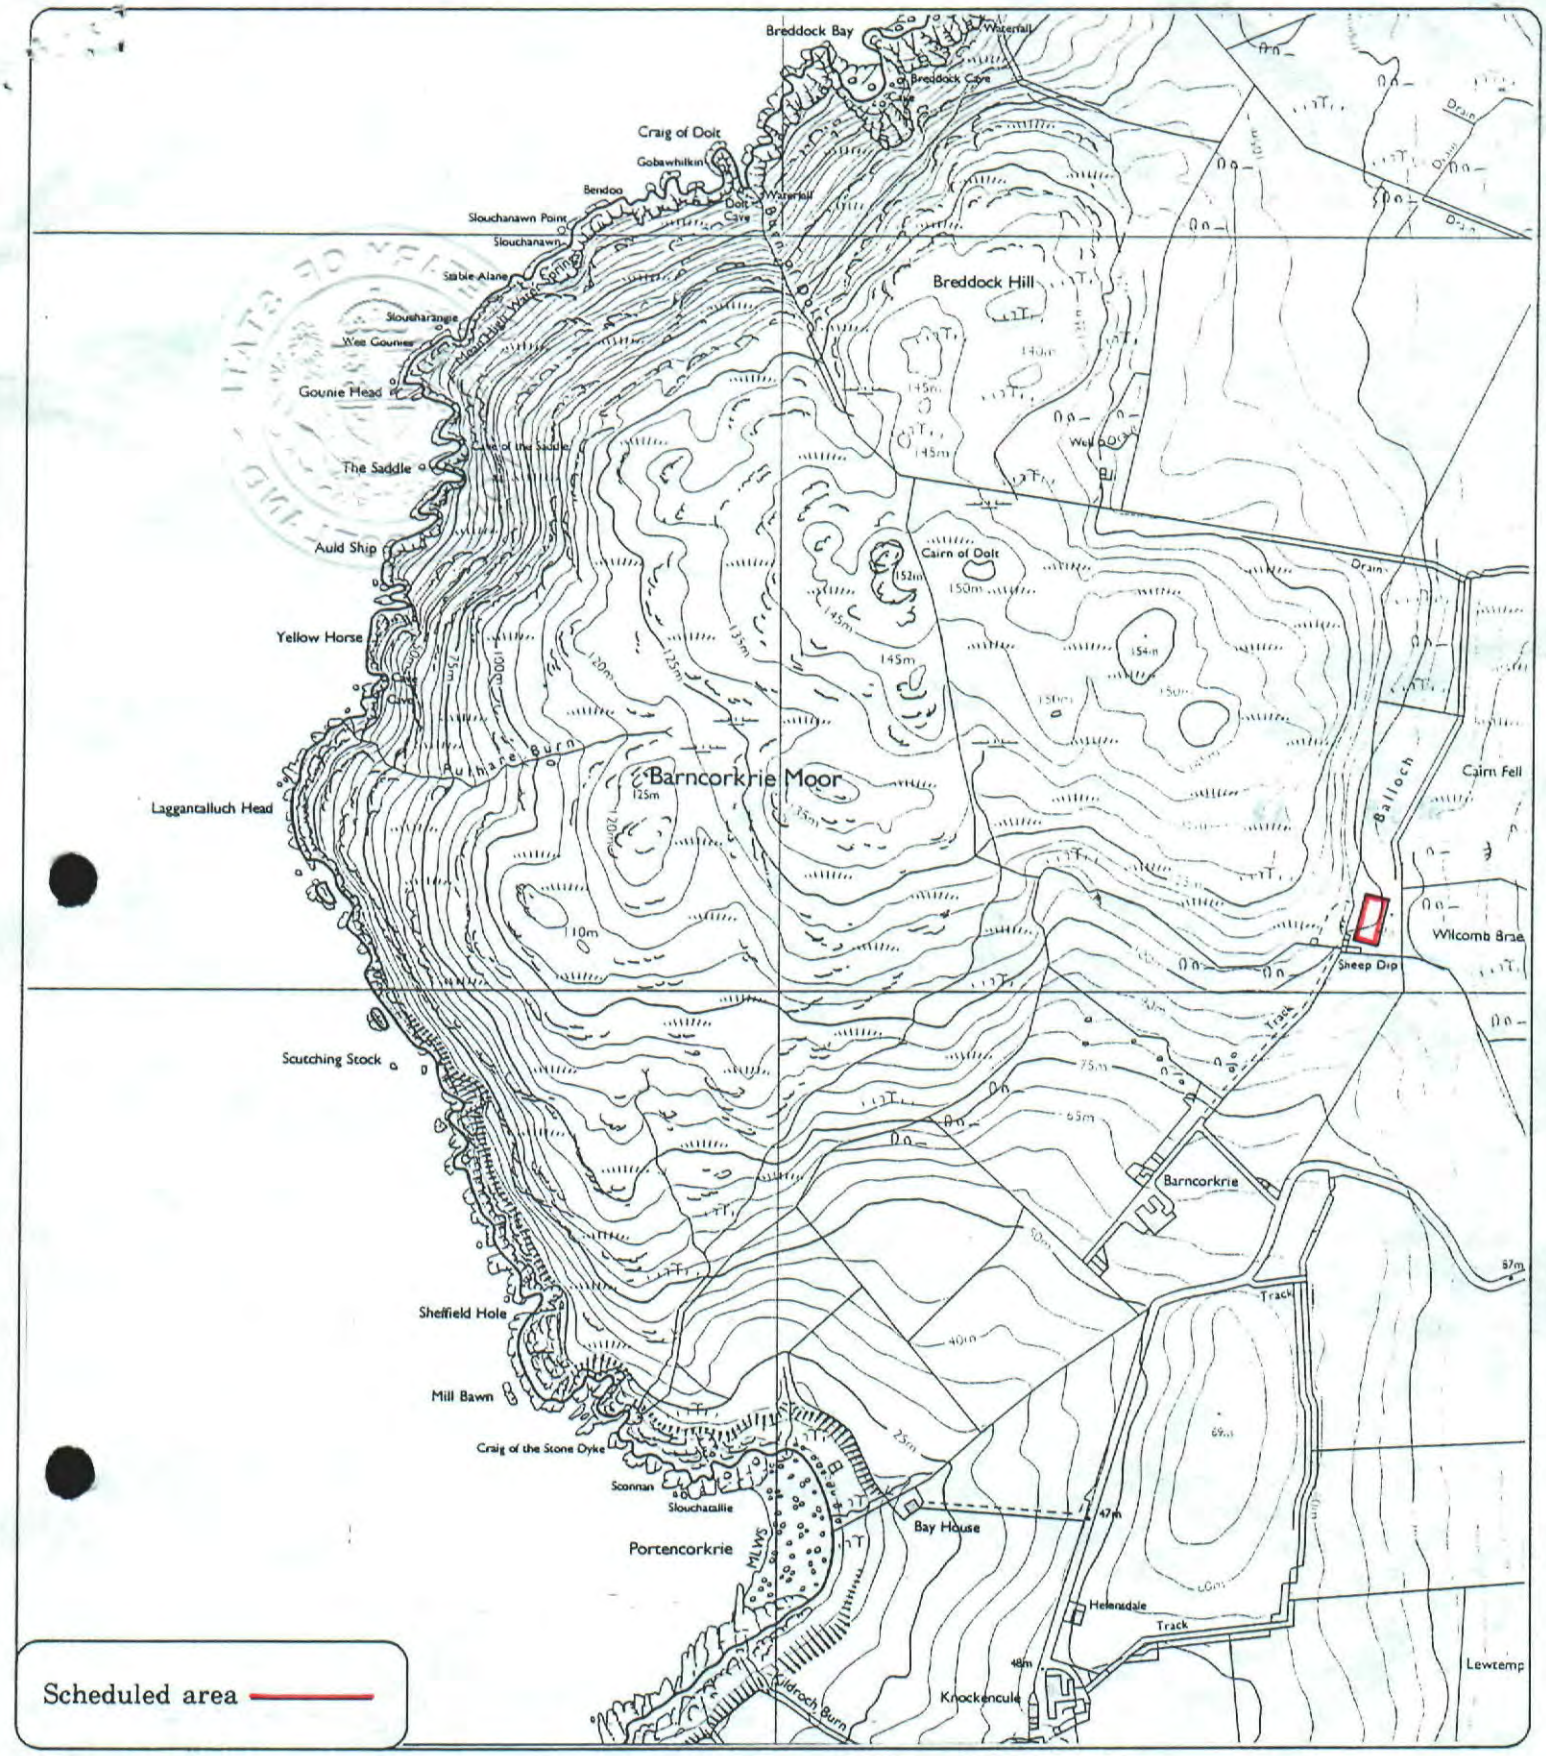

Scheduled area

Barncorkrie, farmstead 450m NE of

Kirkmaiden Parish

N

Sheet : NX 03 NE

Scale : 1/10,000

100 0 100 200 300 Metres

500 0 500 1000 Feet

© Crown copyright reserved

WI 90 35