THE ANCIENT MONUMENTS AND ARCHAEOLOGICAL AREAS ACT 1979


Entry in the Schedule of Monuments

1990

Re: The Monument known as Cairn More, Barncorkrie, cairn

in the Parish of Kirkmaiden and County of Wigtown

File Ref:

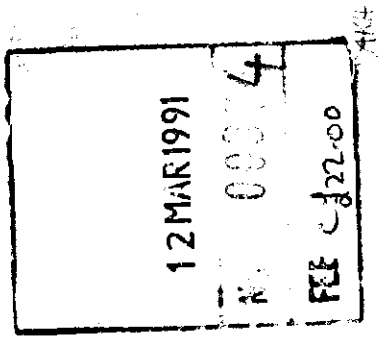

FAS 7247

Solicitor
to the
Secretary of State
for Scotland
New St Andrew's House
Edinburgh

D2101040.010

Bx23

4770

THE ANCIENT MONUMENTS AND ARCHAEOLOGICAL AREAS ACT 1979
ENTRY IN THE SCHEDULE OF MONUMENTS

The monument known as Cairn More, Barncorkrie, cairn comprises a burial cairn of the neolithic or Bronze Age situated on the summit of Cairn Fell. It measures about 16m in diameter and several kerb stones are visible on the SE side. It has been robbed but this has only affected the cairn matrix, not the important base of the site. The area to be scheduled includes the cairn and an area around it within which traces of activity associated with its use may be found. It measures 30m in diameter, centred on the monument. The monument, which lies in the Parish of Kirkmaiden and the County of Wigtown as shown outlined in red on the Plan annexed and executed as relative hereto and which forms part

[redacted]

included in the Schedule of Monuments appearing to the Secretary of State for Scotland to be of national importance compiled and maintained by him under section 1(1) of the Ancient Monuments and Archaeological Areas Act 1979.

Given under the Seal of the Secretary of State for Scotland.

[redacted]

Assistant Secretary
15 October 1990 Date

Historic Buildings and Monuments, Scotland
20 Brandon Street
Edinburgh
EH3 5RA

Register on behalf of the Secretary of State for Scotland in the Register of the County of Wigtown.


[redacted]

Solicitor, Edinburgh, Agent

REGISTERS OF SCOTLAND
GENERAL REGISTER OF SASINES
COUNTY OF WIGTOWN
Fiche... 26 ..... Frame.. 22 .....
Presented and Recorded on 12 MAR 1991

J2100908.079
WI 91 026

22

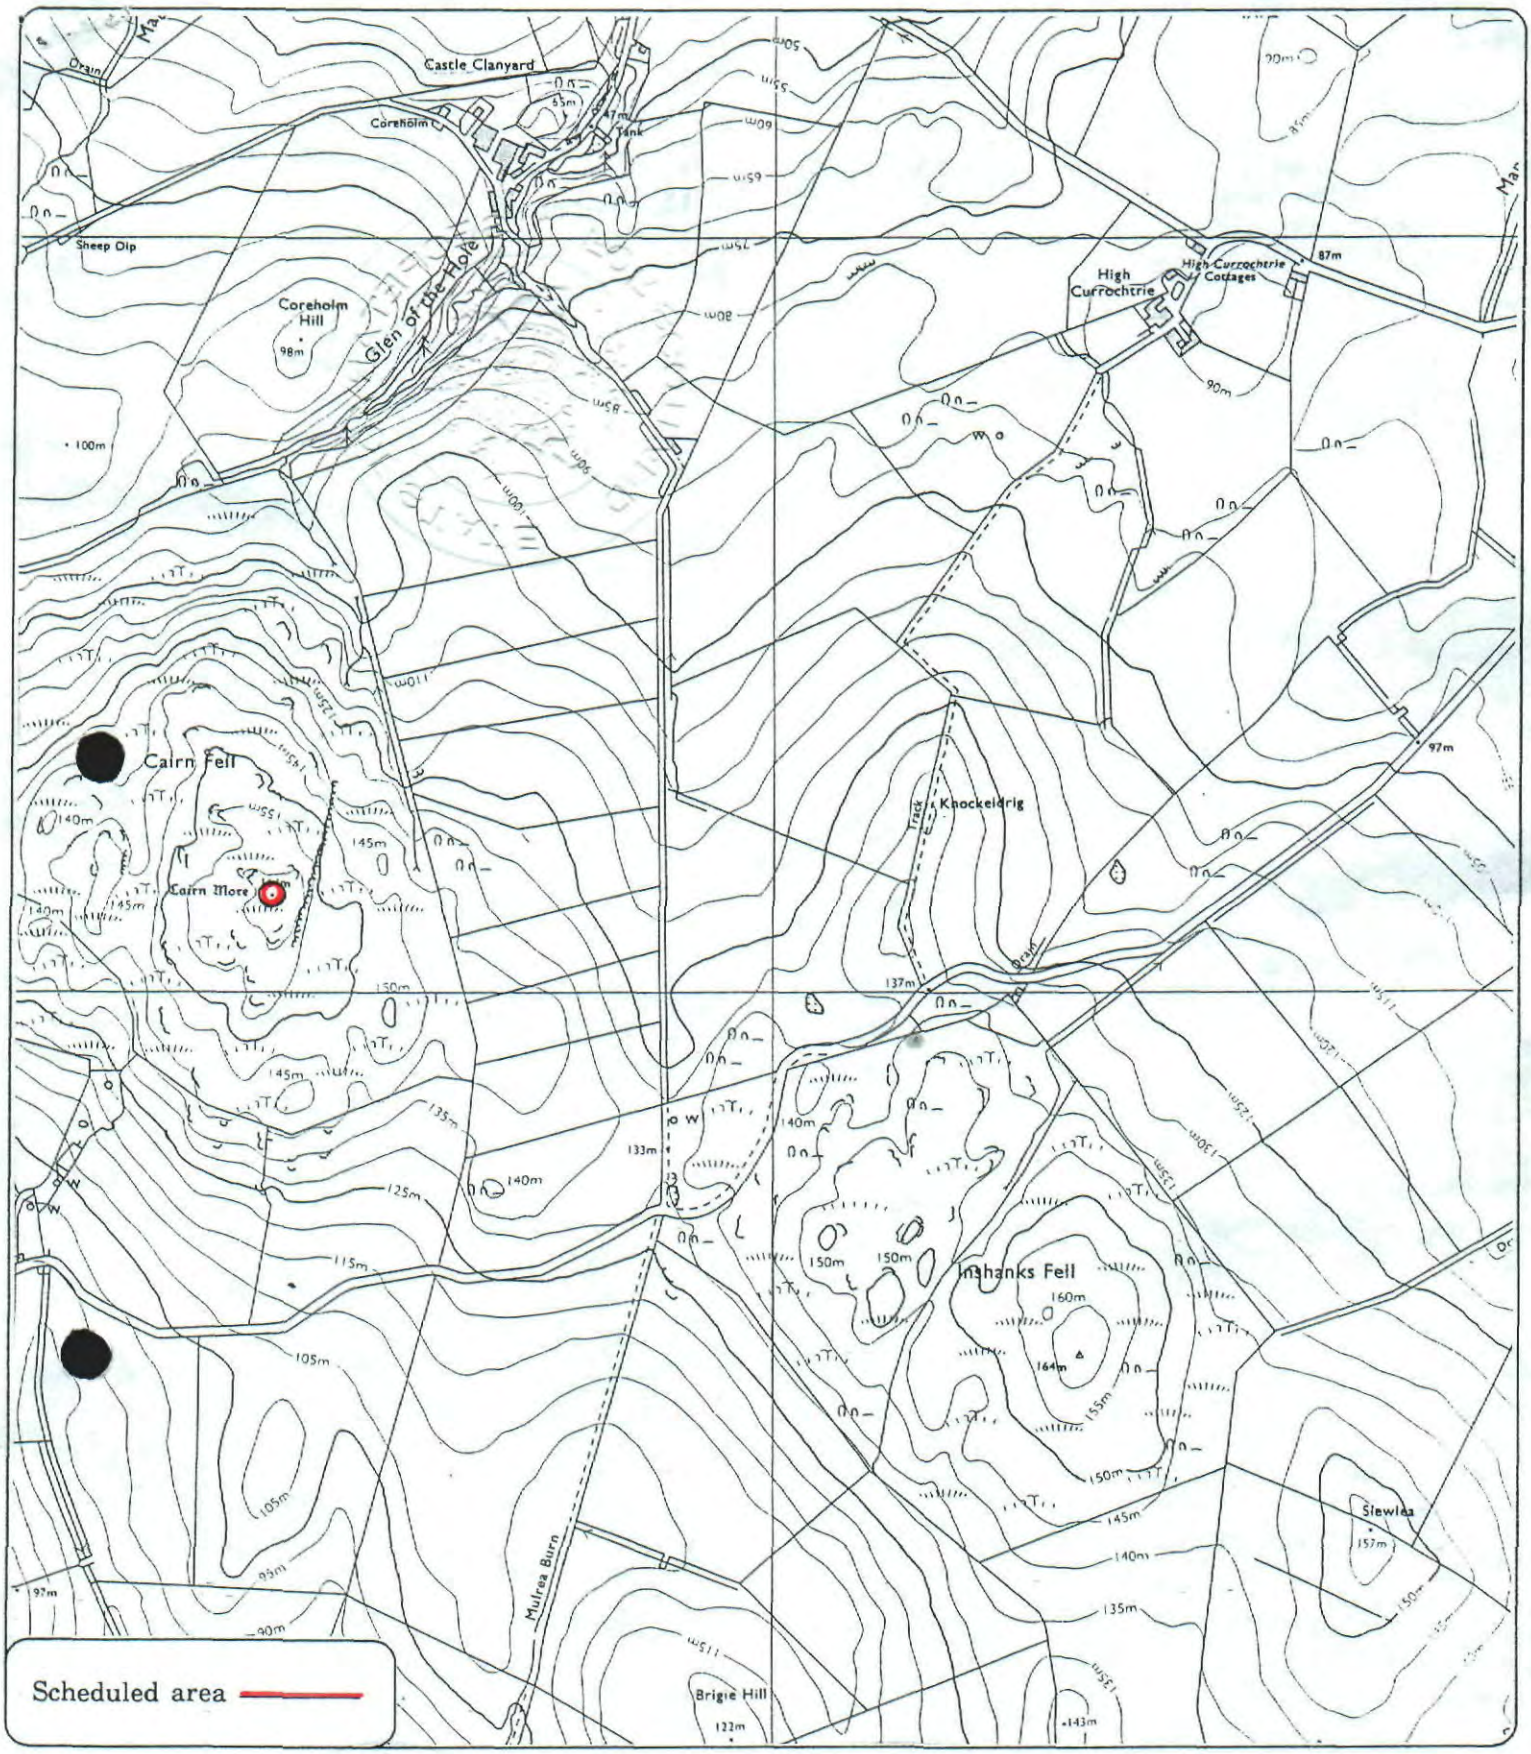

Cairn More, Barncorkrie, cairn

Kirkmaiden Parish

N

Sheet : NX 13 NW

Scale : 1/10,000

100 0 100 200 300 Metres

500 0 500 1000 Feet

© Crown copyright reserved

23

WI 91 026