02408

CZ22.00

THE ANCIENT MONUMENTS AND ARCHAEOLOGICAL AREAS ACT 1979

Entry in the Schedule of Monuments

1990

Re: The Monument known as Hills of Bendochy, burial mound 700m SE of

in the Parish of Bendochy and County of Perth

N/C

File Ref:

Solicitor
to the
Secretary of State
for Scotland
New St Andrew's House
Edinburgh

FAS 7338

K2100931.020

THE ANCIENT MONUMENTS AND ARCHAEOLOGICAL AREAS ACT 1979
ENTRY IN THE SCHEDULE OF MONUMENTS

The monument known as Hills of Bendochy, burial mound 700m SE of comprises a burial mound of the Neolithic period, some 4000 to 5000 years old, situated on the summit of a low ridge. It measures 37m in diameter and is c 5m high and seems to be undisturbed. The mound will cover burial structures and may have further burials dug into its surface. The mound will also cover a fragment of the contemporary ground surface. The area to be scheduled measures 60m in diameter, centred on the mound, to include the mound and an area around it in which traces of activity associated with its construction and use may survive. The monument, which lies in the Parish of Bendochy and the County of Perth as shown outlined in red on the Plan annexed and executed as relative hereto [redacted] is hereby included in the Schedule of Monuments appearing to the Secretary of State for Scotland to be of national importance compiled and maintained by him under section 1(1) of the Ancient Monuments and Archaeological Areas Act 1979.

Given under the Seal of the Secretary of State for Scotland.

[redacted]

Assistant Secretary
Date 15 October 1990

Historic Buildings and Monuments, Scotland
20 Brandon Street
Edinburgh
EH3 5RA


Register on behalf of the Secretary of State for Scotland in the Register of the County of Perth

[redacted] Solicitor, Edinburgh, Agent

REGISTERS OF SCOTLAND
GENERAL REGISTER OF SASINES
COUNTY OF PERTH
Fiche...145..... Frame..43.....
Presented and Recorded on 11 MAR 1991

K2100831.020

145

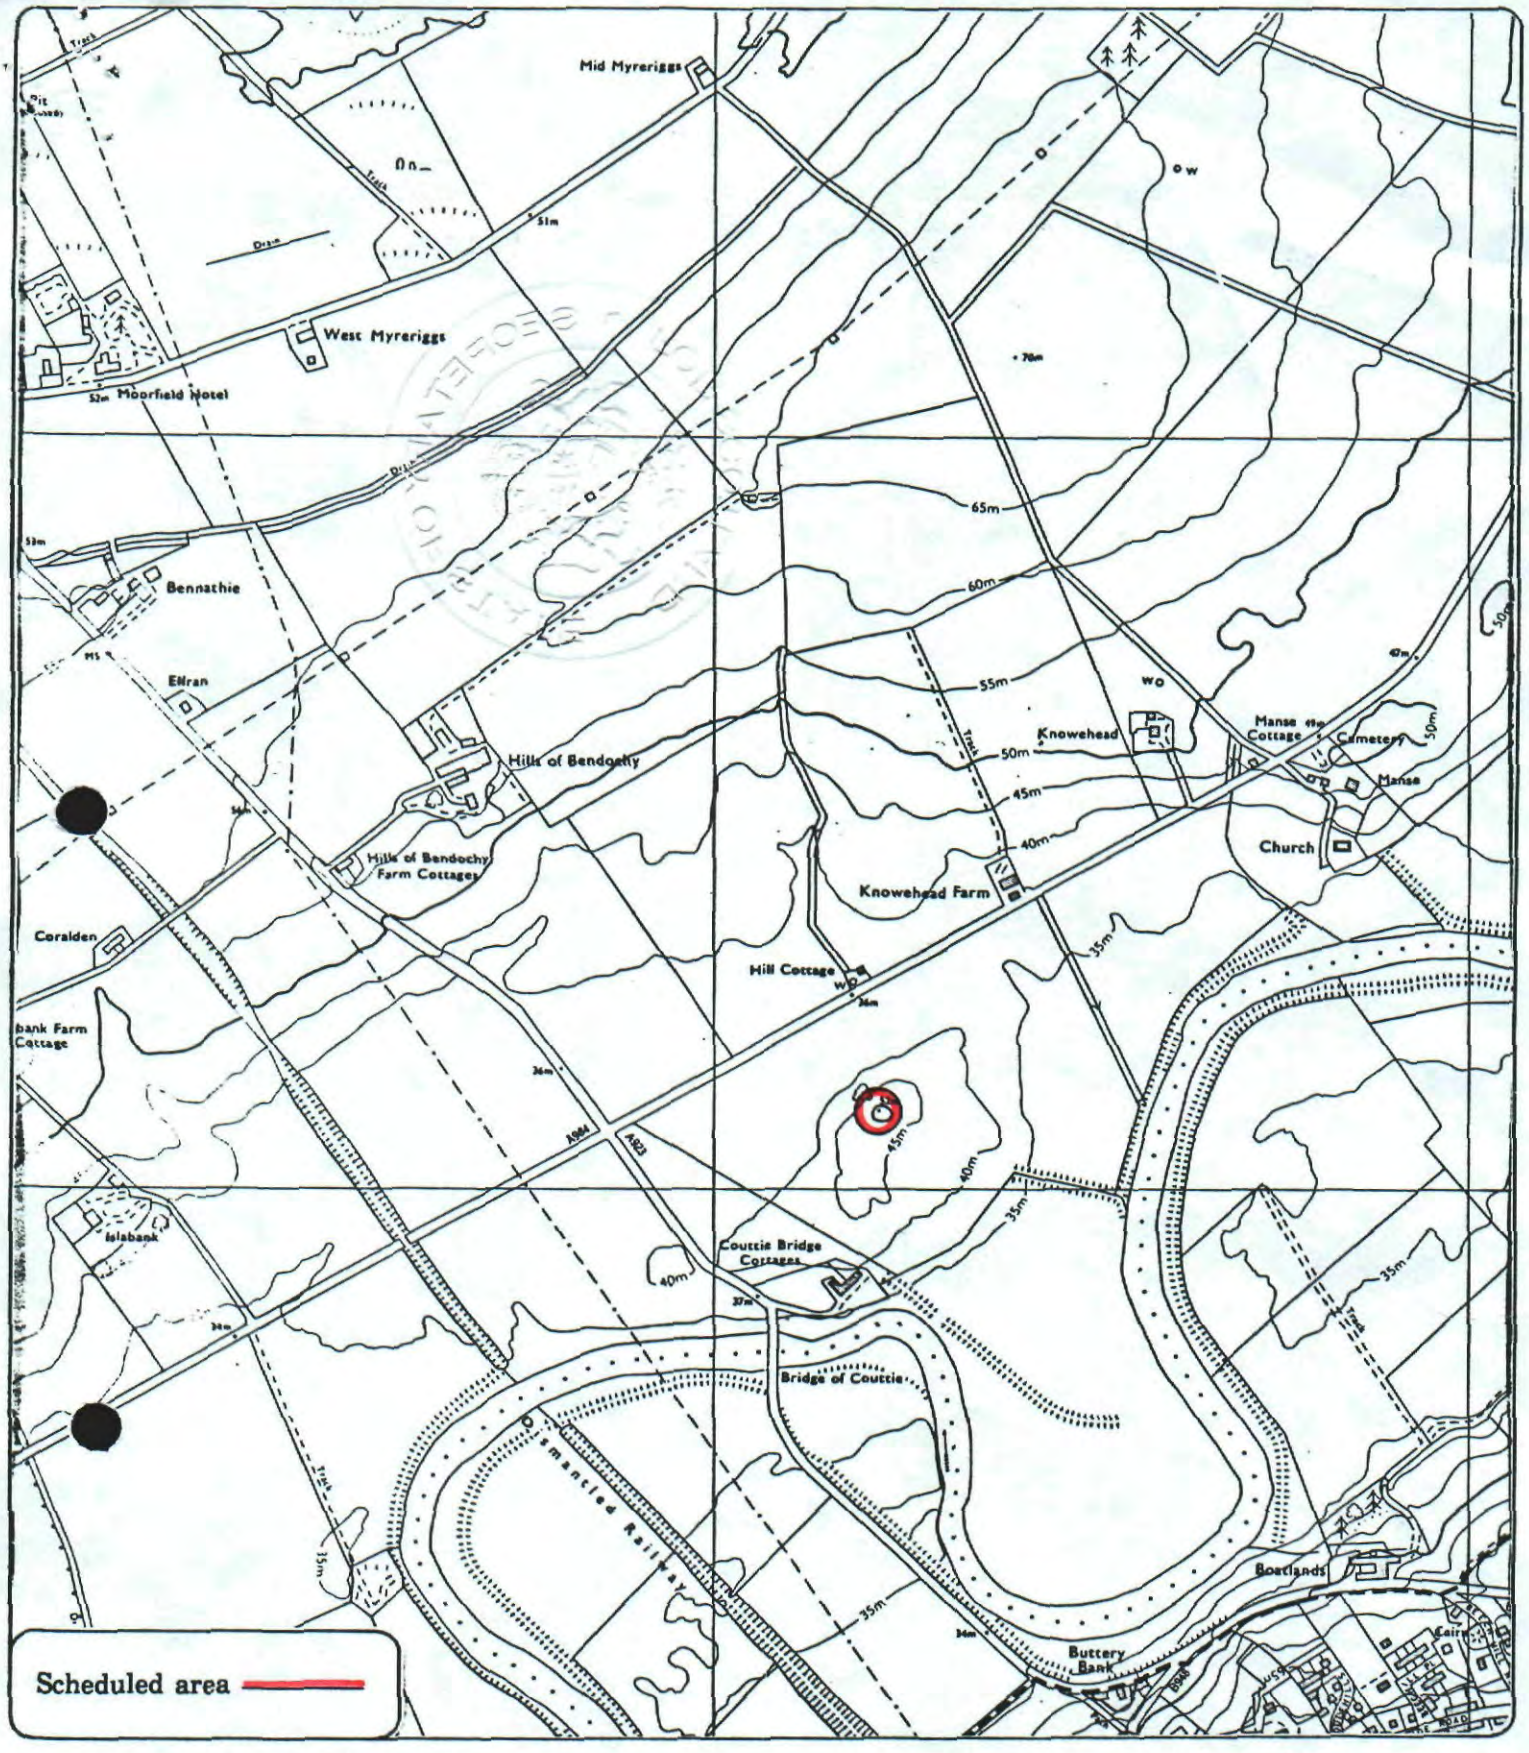

Hills of Bendochy, burial mound 700m SE of

Bendochy Parish

N

Sheet : NO 24 SW

Scale : 1/10,000

100 0 100 200 300 Metres

500 0 500 1000 Feet

© Crown copyright reserved

PH 91 145

45