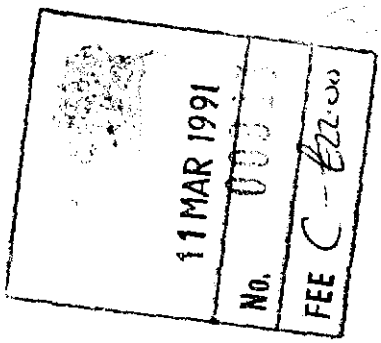


THE ANCIENT MONUMENTS AND ARCHAEOLOGICAL AREAS ACT 1979

Entry in the Schedule of Monuments

1990

Re: The Monument known as Meikle Larbrax, hut circle 1000m NNE of

in the Parish of Leswalt and County of Wigtown

File Ref:

Solicitor
to the
Secretary of State
for Scotland
New St Andrew's House
Edinburgh

FAS 7247

F2100811.079

THE ANCIENT MONUMENTS AND ARCHAEOLOGICAL AREAS ACT 1979
ENTRY IN THE SCHEDULE OF MONUMENTS

The monument known as Meikle Larbrax, hut circle 1000m NNE of comprises a hut circle of the Bronze Age or Iron Age situated on gently sloping ground on the E side of Larbrax Moor. It has been cut into the hill-slope to the WNW. It measures 8.2m in diameter within a wall surviving as a mound on the SE side (downslope) measuring 3m thick and 0.3m high. The area to be scheduled includes the hut circle and an area around it within which traces of activity associated with its use may be found. It measured 30m in diameter, centred on the monument. The monument, which lies in the Parish of Leswalt and the County of Wigtown as shown outlined in red on the Plan annexed and executed as relative hereto [redacted] is hereby included in the Schedule of Monuments appearing to the Secretary of State for Scotland to be of national importance compiled and maintained by him under section 1(1) of the Ancient Monuments and Archaeological Areas Act 1979.

Given under the Seal of the Secretary of State for Scotland.

[redacted]

Assistant Secretary
Date 15 November 1990

Historic Buildings and Monuments, Scotland
20 Brandon Street
Edinburgh
EH3 5RA


Register on behalf of the Secretary of State for Scotland in the Register of the County of Wigtown.

[redacted]
Solicitor, Edinburgh, Agent

REGISTERS OF SCOTLAND
GENERAL REGISTER OF SASINES
COUNTY OF WIGTOWN
Fiche....24.... Frame.....7.....
Presented and Recorded on 11 MAR 1991

C2100439.030

W91 024

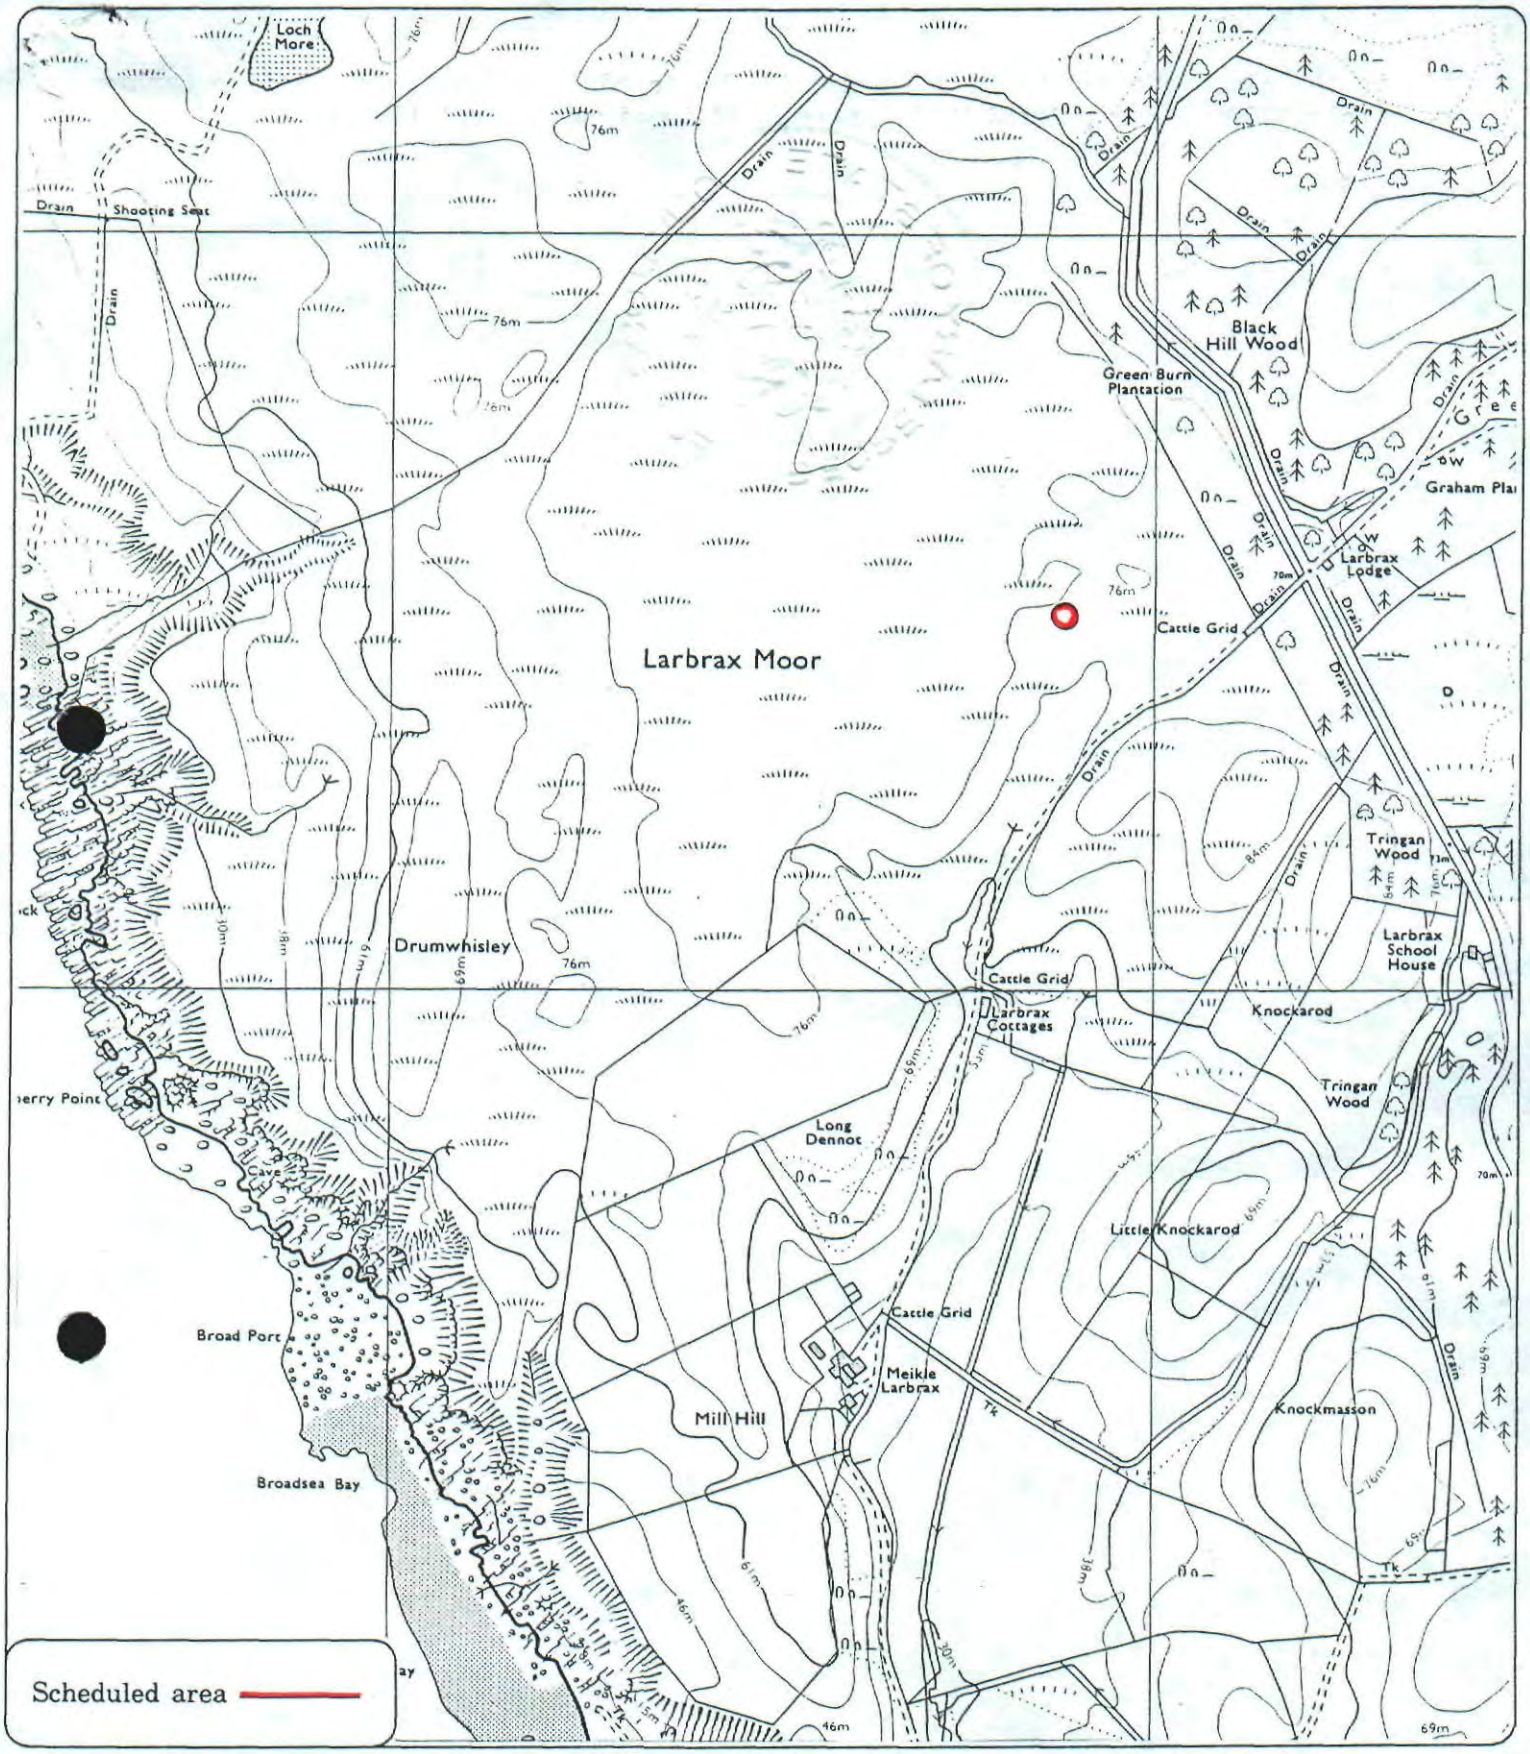

Meikle Larbrax, hut circle 1000m NNE of

Leswalt Parish

N

Sheet : NW 96 SE

Scale : 1/10,000

100 0 100 200 300 Metres

500 0 500 1000 Feet

© Crown copyright reserved

W91 024