
THE ANCIENT MONUMENTS AND
ARCHAEOLOGICAL AREAS ACT 1979

Entry in the Schedule of Monuments

1990

Re: The Monument known as Knockiebae, clearance cairns 1100m NNE of

in the Parish of New Luce and County of Wigtown

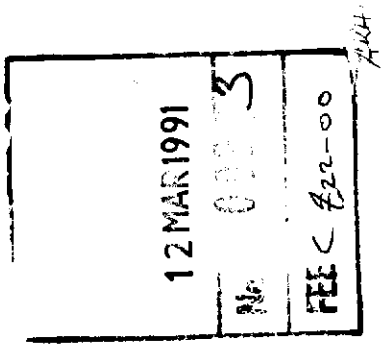


File Ref:

Solicitor
to the
Secretary of State
for Scotland
New St Andrew's House
Edinburgh

D2104445.040

THE ANCIENT MONUMENTS AND ARCHAEOLOGICAL AREAS ACT 1979
ENTRY IN THE SCHEDULE OF MONUMENTS

The monument known as Knockiebae, clearance cairns 1100m NNE of comprises a group of at least 20 well-preserved field clearance cairns of the late neolithic or Bronze Age at the SW end of a scatter of cairns on the SE flank of Wee Milldown. The cairns, between which may survive the remains of timber structures, measure up to 4m in diameter and 0.5m high. The area to be scheduled includes the group of cairns and an area around them within which traces of activity associated with their use may be found. It measures 150m NE-SW by 100m transversely. The monument, which lies in the Parish of New Luce and the County of Wigtown as shown outlined in red on the Plan annexed and executed as relative hereto and which form part of the subjects described in the [redacted], is hereby included in the Schedule of Monuments appearing to the Secretary of State for Scotland to be of national importance compiled and maintained by him under section 1(1) of the Ancient Monuments and Archaeological Areas Act 1979.

Given under the Seal of the Secretary of State for Scotland.

[redacted]

Assistant Secretary
Date 15 November 1990

Historic Buildings and Monuments, Scotland
20 Brandon Street
Edinburgh
EH3 5RA


Register on behalf of the Secretary of State for Scotland in the Register of the County of Wigtown

[redacted]
Solicitor, Edinburgh, Agent

REGISTERS OF SCOTLAND
GENERAL REGISTER OF SASINES
COUNTY OF WIGTOWN
Fiche 25 Frame 37
Presented and Recorded on 12 MAR 1991

37

D2104345.040
WI 91 025

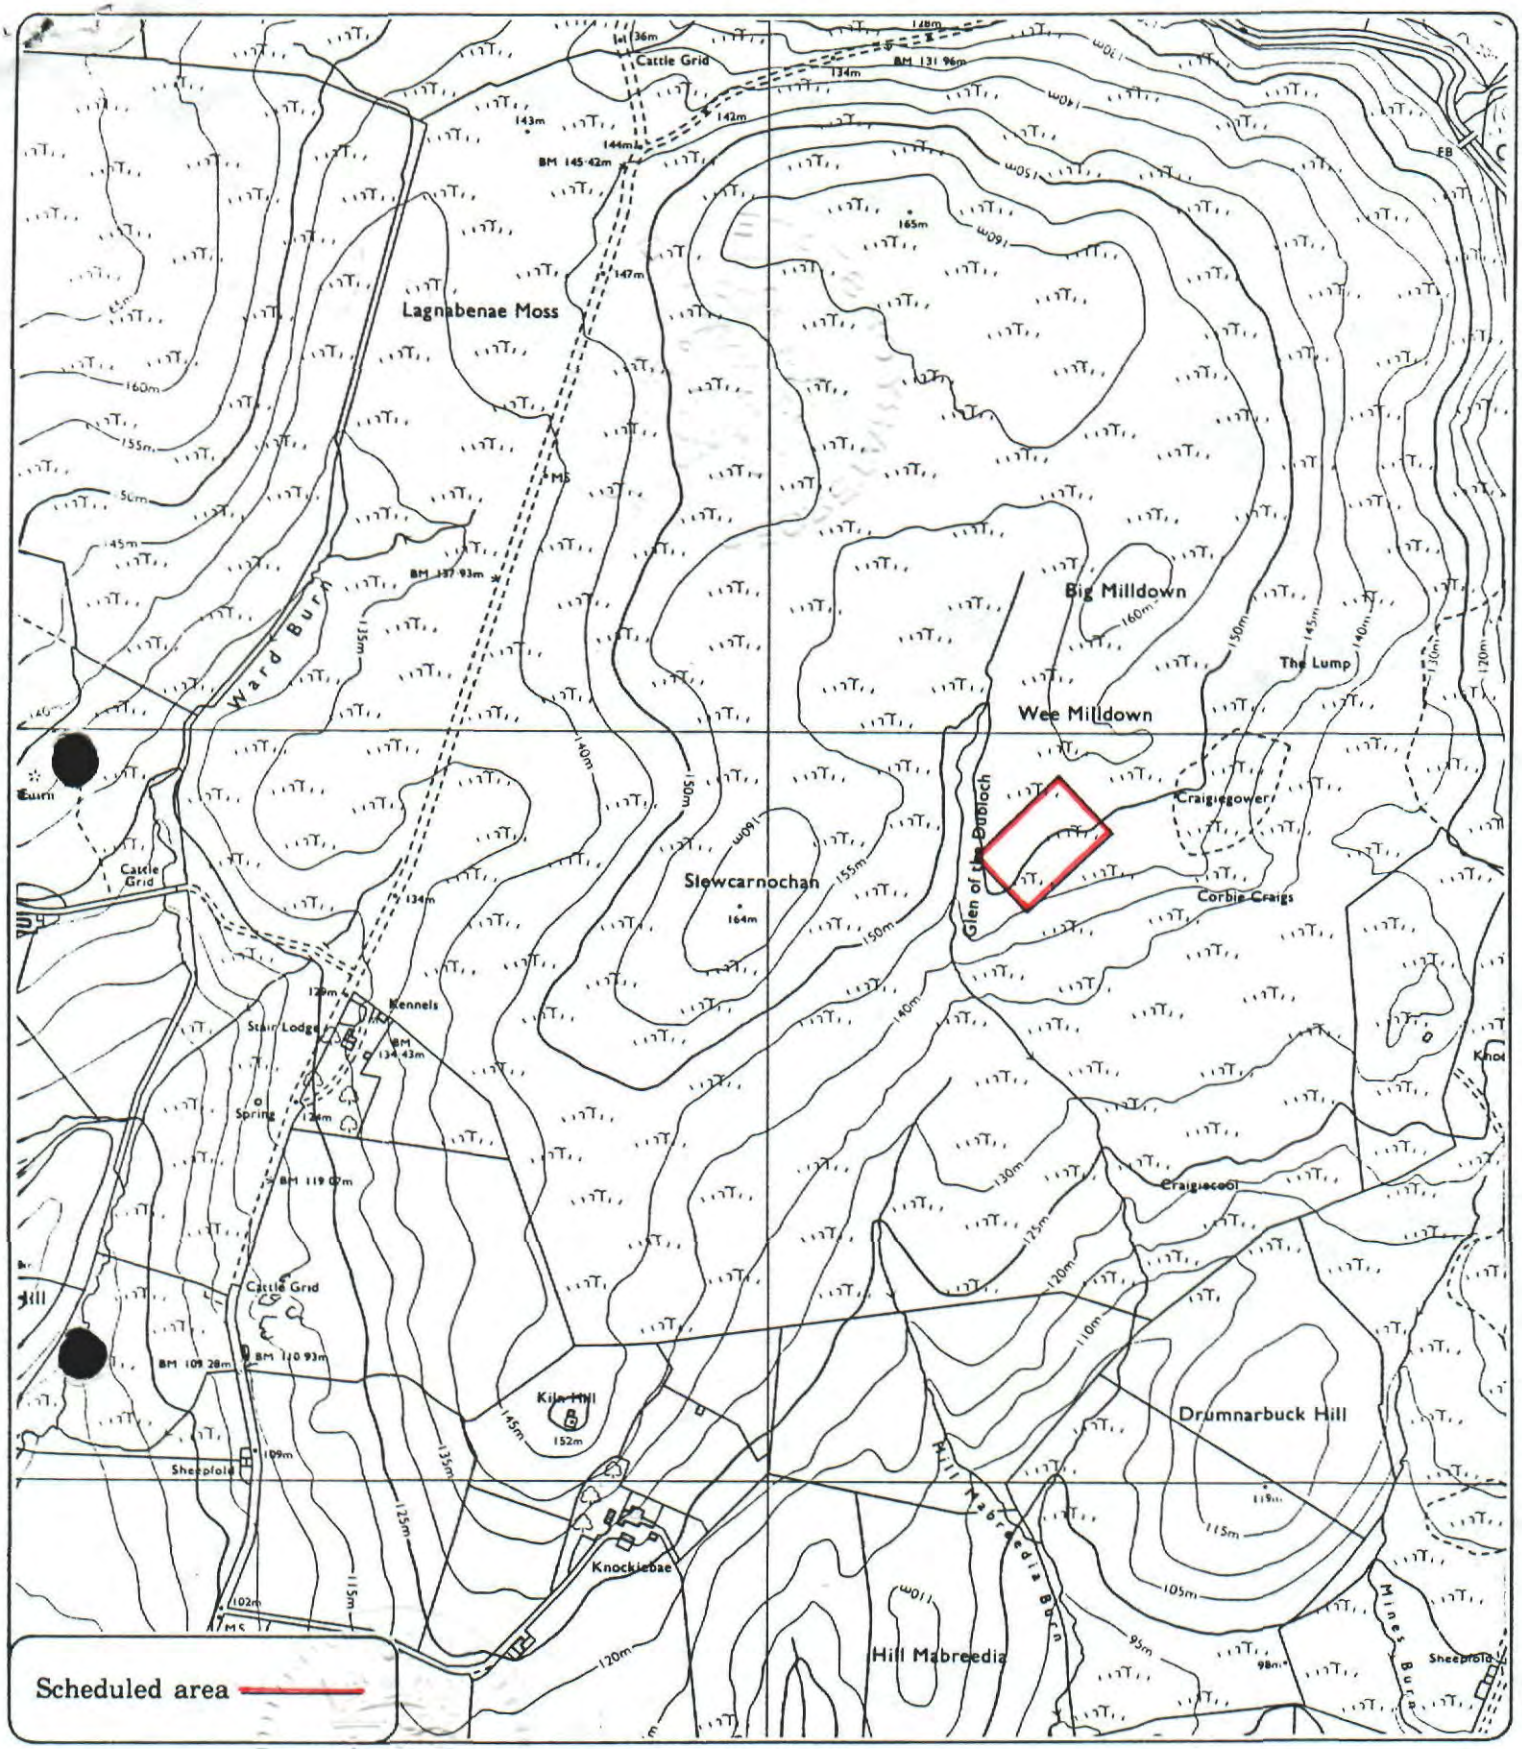


**Knockiebae, clearance cairns 1100m NNE of**

**New Luce Parish**

N

Sheet : NX 16 NE

**Scale : 1/10,000**

100 0 100 200 300 Metres

500 0 500 1000 Feet

© Crown copyright reserved

38

M91 025