
THE ANCIENT MONUMENTS AND ARCHAEOLOGICAL AREAS ACT 1979

Entry in the Schedule of Monuments

1990

Re: The Monument known as Quarter Farm, hut circle 420m NE of

in the Parish of New Luce and County of Wigtown

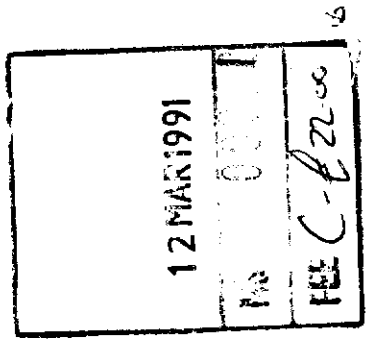

File Ref:

FAS 7247

Solicitor
to the
Secretary of State
for Scotland
New St Andrew's House
Edinburgh

D2100845.040

THE ANCIENT MONUMENTS AND ARCHAEOLOGICAL AREAS ACT 1979
ENTRY IN THE SCHEDULE OF MONUMENTS

The monument known as Quarter Farm, hut circle 420m NE of comprises a hut circle of the Bronze Age or Iron Age situated on the floor of a small valley. It measures 7m in internal diameter within a wall 1.5m thick and 0.3m high with its entrance probably to the SE. A stony bank protruding through the surrounding peat to the S and W may be a field boundary associated with the hut. The area to be scheduled includes the hut circle, the stony bank, and an area around them within which traces of activity associated with their use may be found. It measures 70m E-W by 70m transversely. The monument, which lies in the Parish of New Luce and the County of Wigtown as shown outlined in red on the Plan annexed and executed as relative hereto and which form part of the

[redacted]

included in the Schedule of Monuments appearing to the Secretary of State for Scotland to be of national importance compiled and maintained by him under section 1(1) of the Ancient Monuments and Archaeological Areas Act 1979.

Given under the Seal of the Secretary of State for Scotland.

[redacted]

Assistant Secretary
Date 15 November 1990

Historic Buildings and Monuments, Scotland
20 Brandon Street
Edinburgh
EH3 5RA


Register on behalf of the Secretary of State for Scotland in the Register of the County of Wigtown

[redacted]
Solicitor, Edinburgh, Agent

REGISTERS OF SCOTLAND
GENERAL REGISTER OF SASINES
COUNTY OF WIGTOWN
Fiche... 27 ..... Frame... 25 .....
Presented and Recorded on ..12 MAR 1991.....

25

D2100745.040
WI 91 027

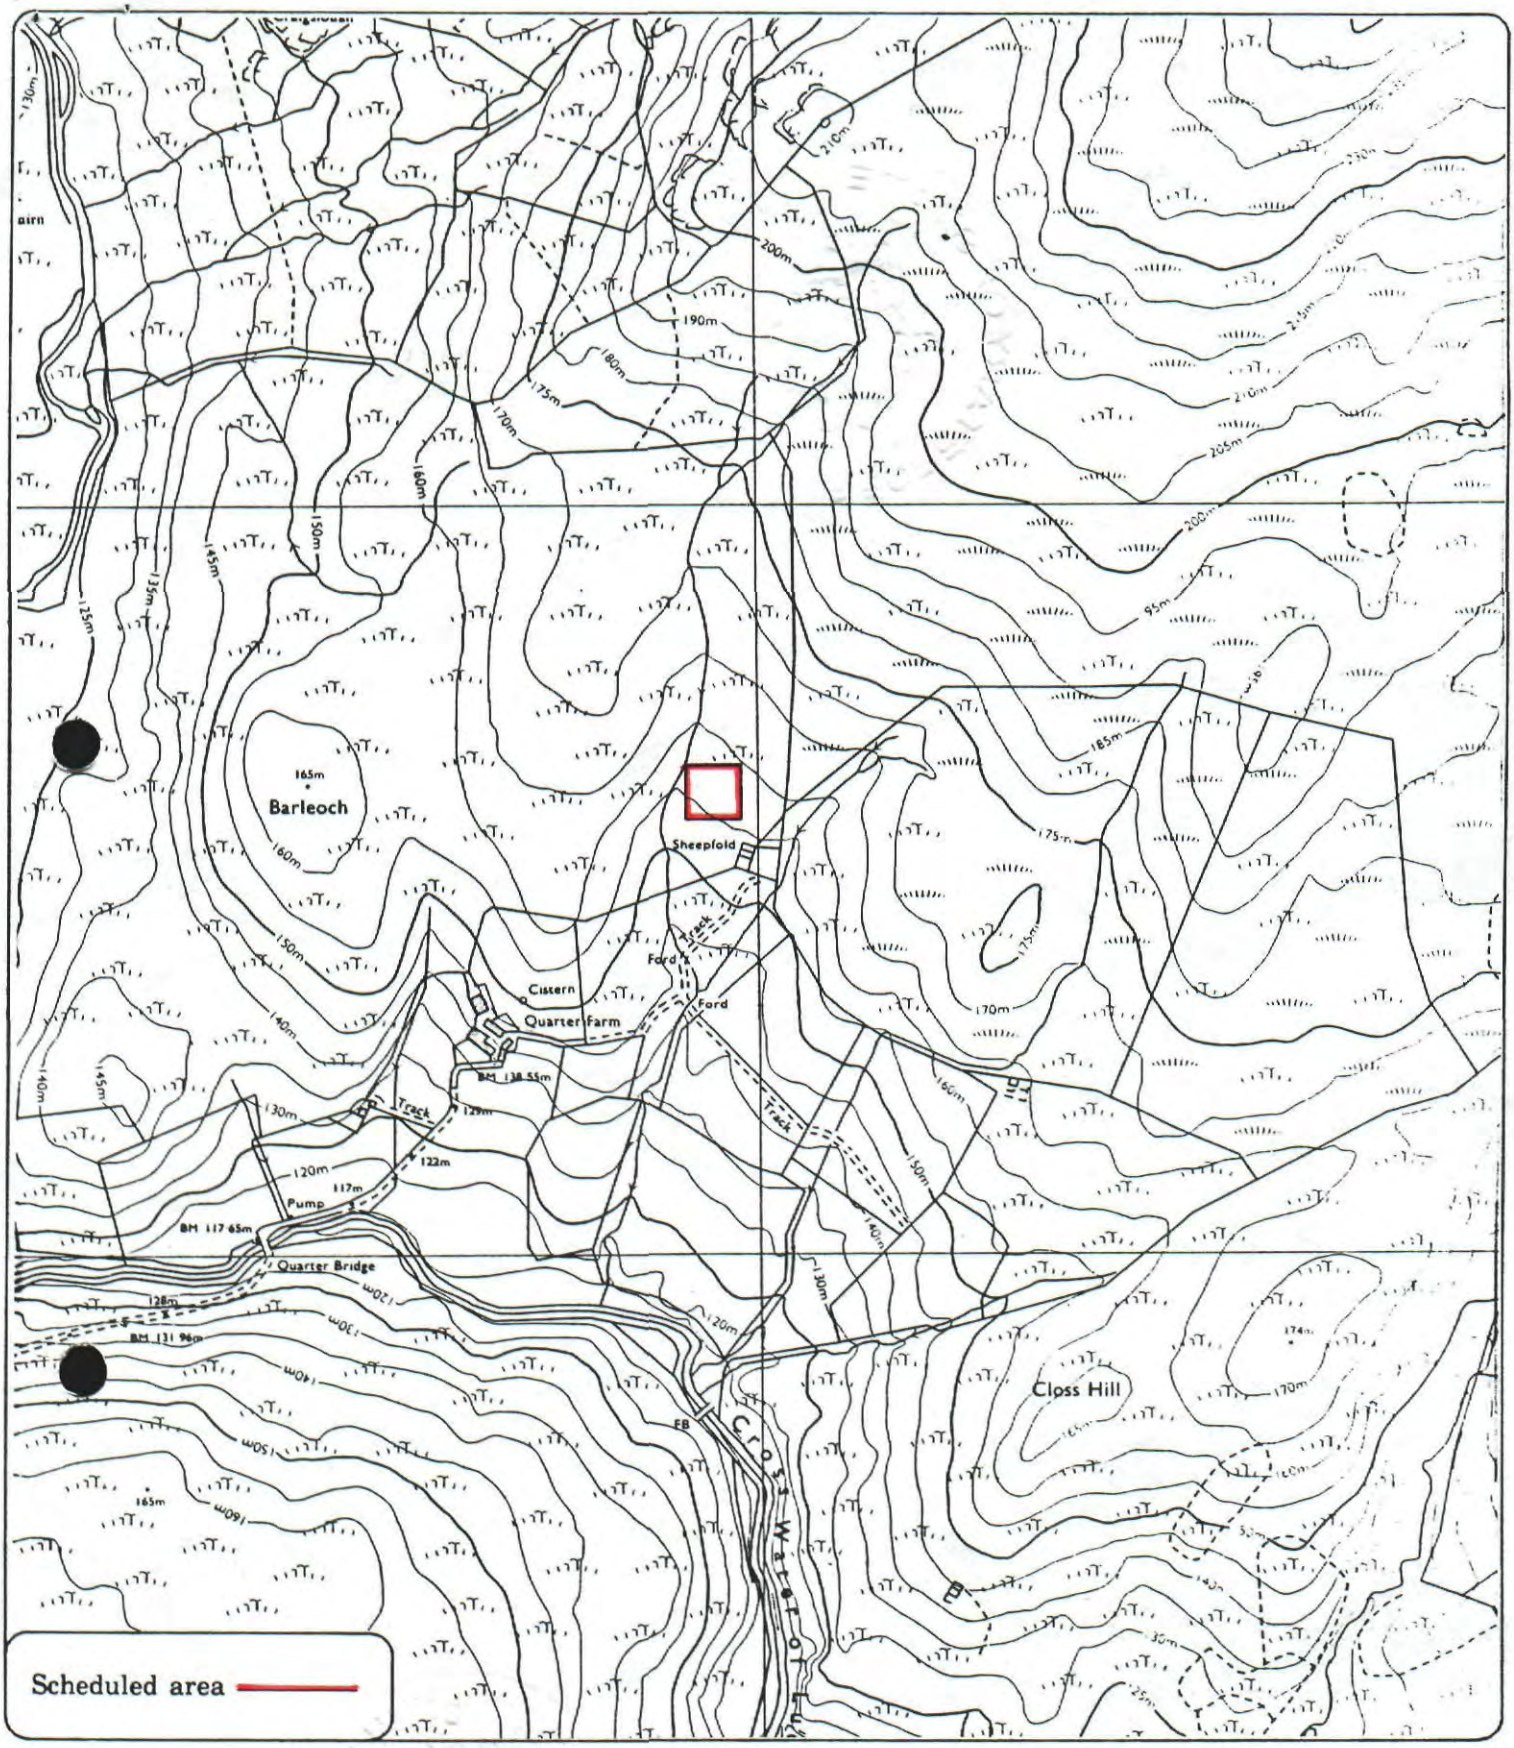

Quarter Farm, hut circle 420m NE of

New Luce Parish

WI 91 027

N

Sheet : NX 16 NE

Scale : 1/10,000

100 0 100 200 300 Metres

500 0 500 1000 Feet

© Crown copyright reserved

26