
THE ANCIENT MONUMENTS AND ARCHAEOLOGICAL AREAS ACT 1979

Entry in the Schedule of Monuments

1990

Re: The Monument known as Pultadie, farmstead 100m N of

in the Parish of New Luce and County of Wigtown

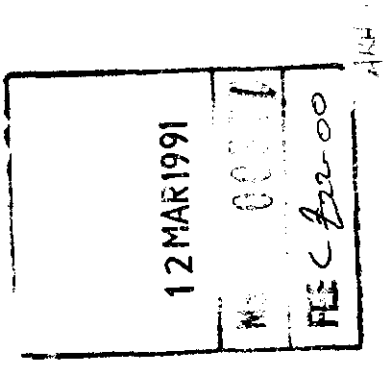

File Ref:

Solicitor
to the
Secretary of State
for Scotland
New St Andrew's House
Edinburgh

D2102123.079

THE ANCIENT MONUMENTS AND ARCHAEOLOGICAL AREAS ACT 1979
ENTRY IN THE SCHEDULE OF MONUMENTS

The monument known as Pultadie, farmstead 100m N of comprises a pre-improvement farmstead situated in a field of improved pasture to the N of Pultadie farmhouse. It comprises a group of three rectangular buildings, each about 5m square, with a fourth building, measuring 6m by 5m, 40m to the NNW. The houses in the group are aligned roughly N-S, while that to the NNW is aligned NE-SW. The area to be scheduled includes the houses and an area around them within which traces of activity associated with their use may be found. It measures a maximum of 80m NNW-SSE by 40m transversely, bounded by, but excluding, the old drystone dyke to the SW. The monument, which lies in the Parish of New Luce and the County of Wigtown as shown outlined in red on the Plan annexed and executed as relative hereto and which forms part of the [redacted] is hereby included in the Schedule of Monuments appearing to the Secretary of State for Scotland to be of national importance compiled and maintained by him under section 1(1) of the Ancient Monuments and Archaeological Areas Act 1979.

Given under the Seal of the Secretary of State for Scotland.

[redacted]

Assistant Secretary
Date 29 October 1990

Historic Buildings and Monuments, Scotland
20 Brandon Street
Edinburgh
EH3 5RA

Register on behalf of the Secretary of State for Scotland in the Register of the County of Wigtown.


[redacted]
Solicitor, Edinburgh, Agent

REGISTERS OF SCOTLAND
GENERAL REGISTER OF SASINES
COUNTY OF WIGTOWN
Fiche... 26 ..... Frame... 13 .....
Presented and Recorded on 12 MAR 1991

D2102023.079

Wi 91 026

13

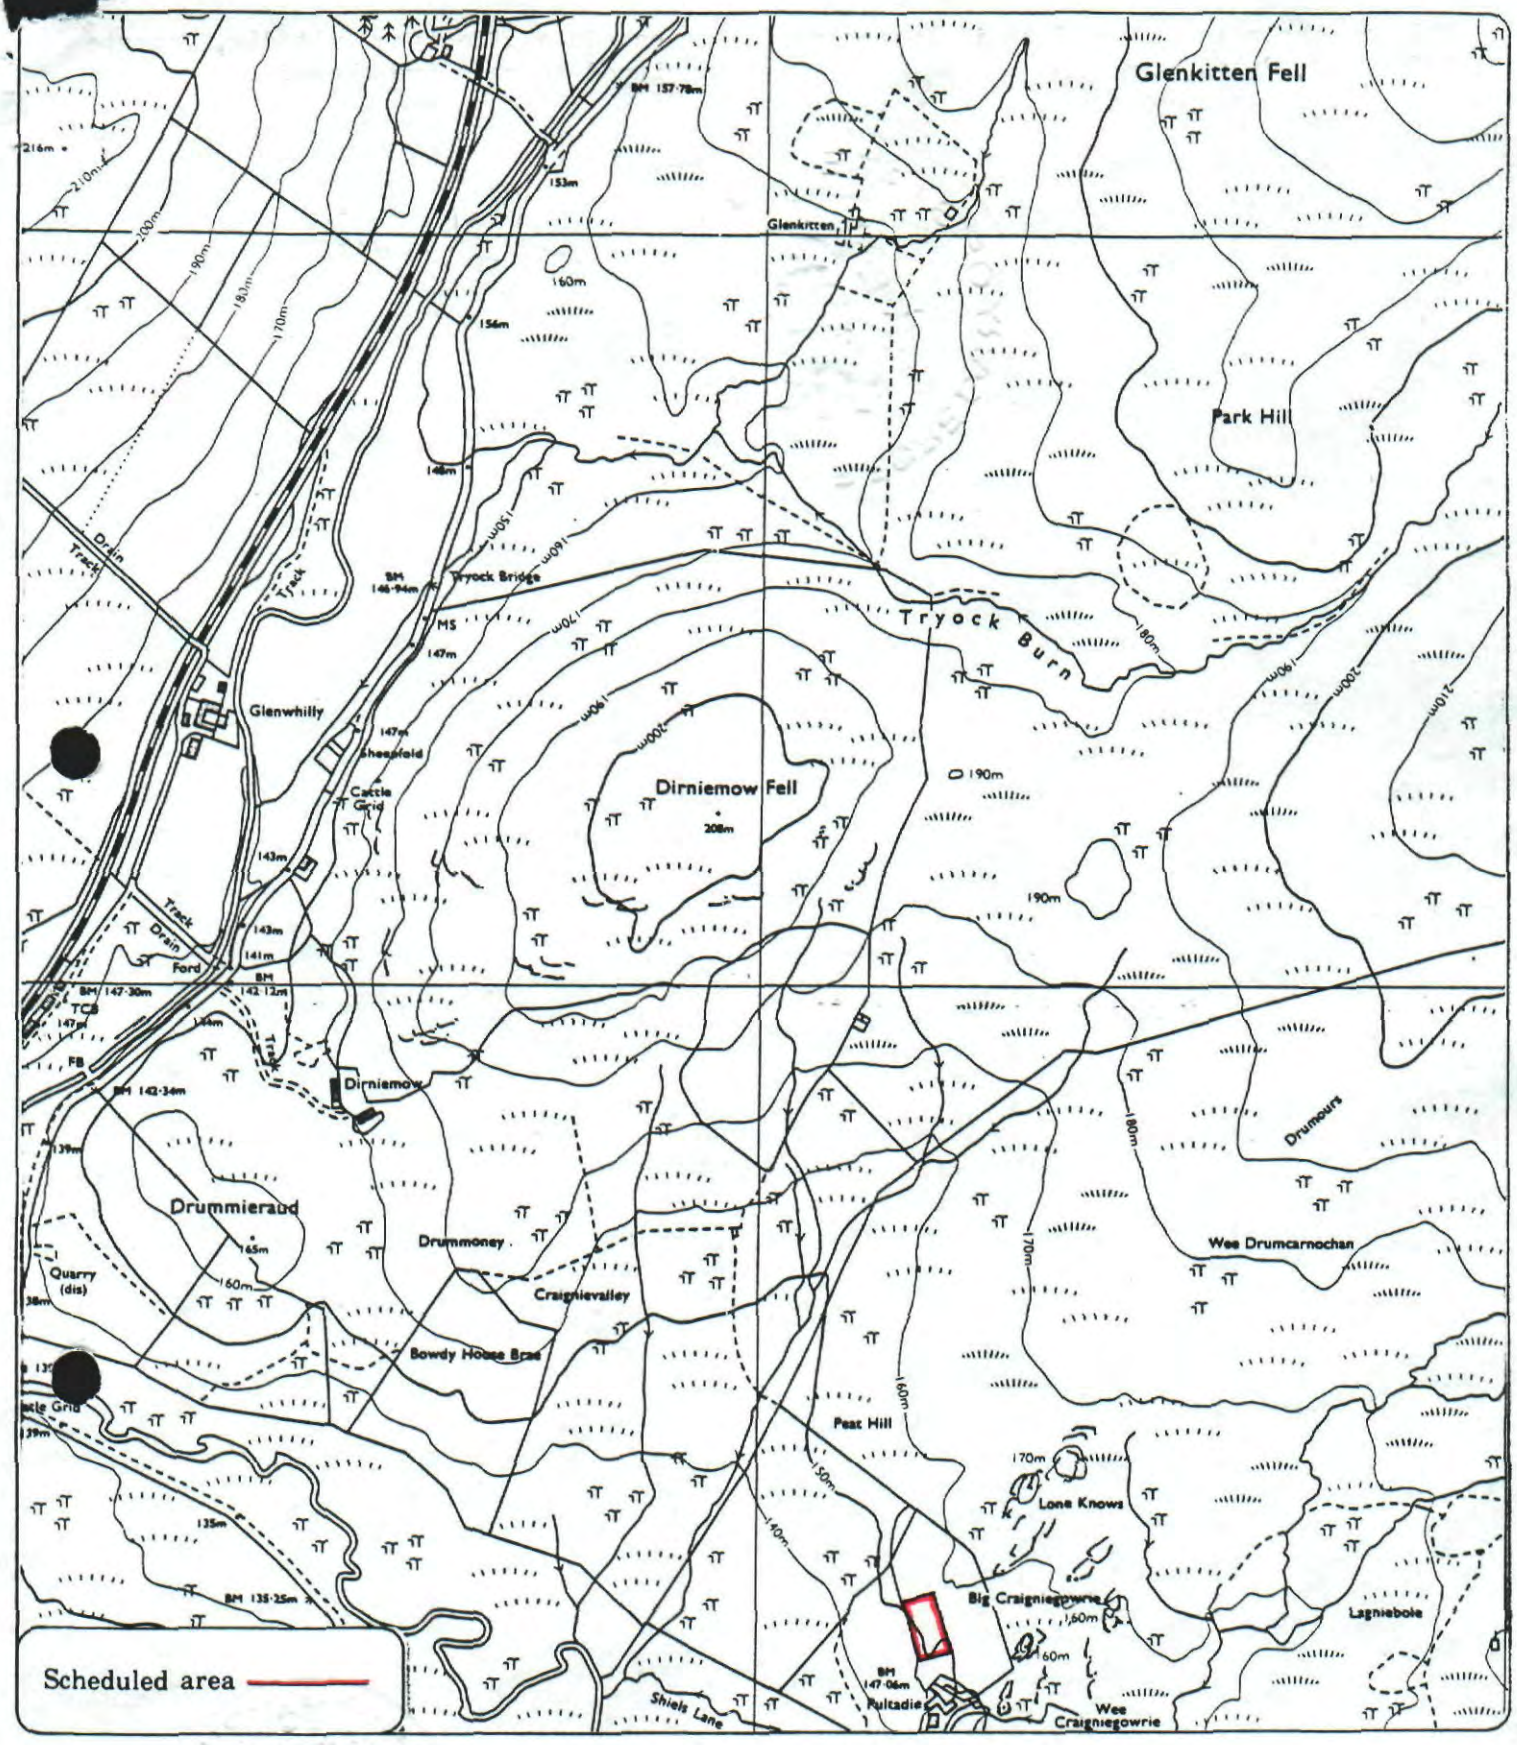

Pultadie,
farmstead 100m N of

New Luce Parish

N

Sheet : NX 17 SE

Scale : 1/10,000

100 0 100 200 300 Metres

500 0 500 1000 Feet

© Crown copyright reserved

14

WI 91 026