
THE ANCIENT MONUMENTS AND ARCHAEOLOGICAL AREAS ACT 1979

Entry in the Schedule of Monuments

1990

Re: The Monument known as Dirniemow, cairn 420m SW of

in the Parish of New Luce and County of Wigtown

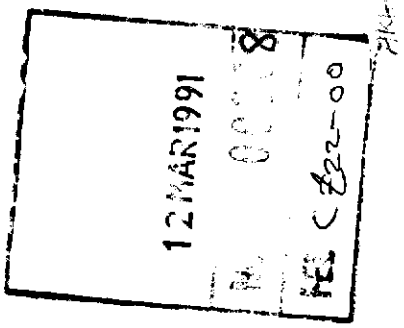

File Ref:

FAS7247

Solicitor
to the
Secretary of State
for Scotland
New St Andrew's House
Edinburgh

D2102423.079

4963

THE ANCIENT MONUMENTS AND ARCHAEOLOGICAL AREAS ACT 1979
ENTRY IN THE SCHEDULE OF MONUMENTS

The monument known as Dirniemow, cairn 420m SW of comprises a burial cairn of the late neolithic or Bronze Age now on the edge of an abandoned quarry. It measures 17m in diameter and up to 0.4m high. Although it was covered in deep bracken at the time of visit it appears to have been disturbed in the central area. The area to be scheduled encloses the cairn and an area around it within which traces of activity associated with its use may survive. It measures 30m in diameter, but excluding the portion of original ground level removed by the quarry and the drystone dyke to the W and the land to the W of it. The monument, which lies in the Parish of New Luce and the County of Wigtown as shown outlined in red on the Plan annexed and executed as relative hereto and

[redacted] is hereby included in the Schedule of Monuments appearing to the Secretary of State for Scotland to be of national importance compiled and maintained by him under section 1(1) of the Ancient Monuments and Archaeological Areas Act 1979.

Given under the Seal of the Secretary of State for Scotland.

[redacted]

Assistant Secretary
Date 29 October 1990

Historic Buildings and Monuments, Scotland
20 Brandon Street
Edinburgh
EH3 5RA

Register on behalf of the Secretary of State for Scotland in the Register of the County of Wigtown.


[redacted]

Solicitor, Edinburgh, Agent

REGISTERS OF SCOTLAND
GENERAL REGISTER OF SASINES
COUNTY OF WIGTOWN
Fiche...26..... Frame...4.....
Presented and Recorded on 12 MAR 1991

D2102323.079
WI 9 1 026

4

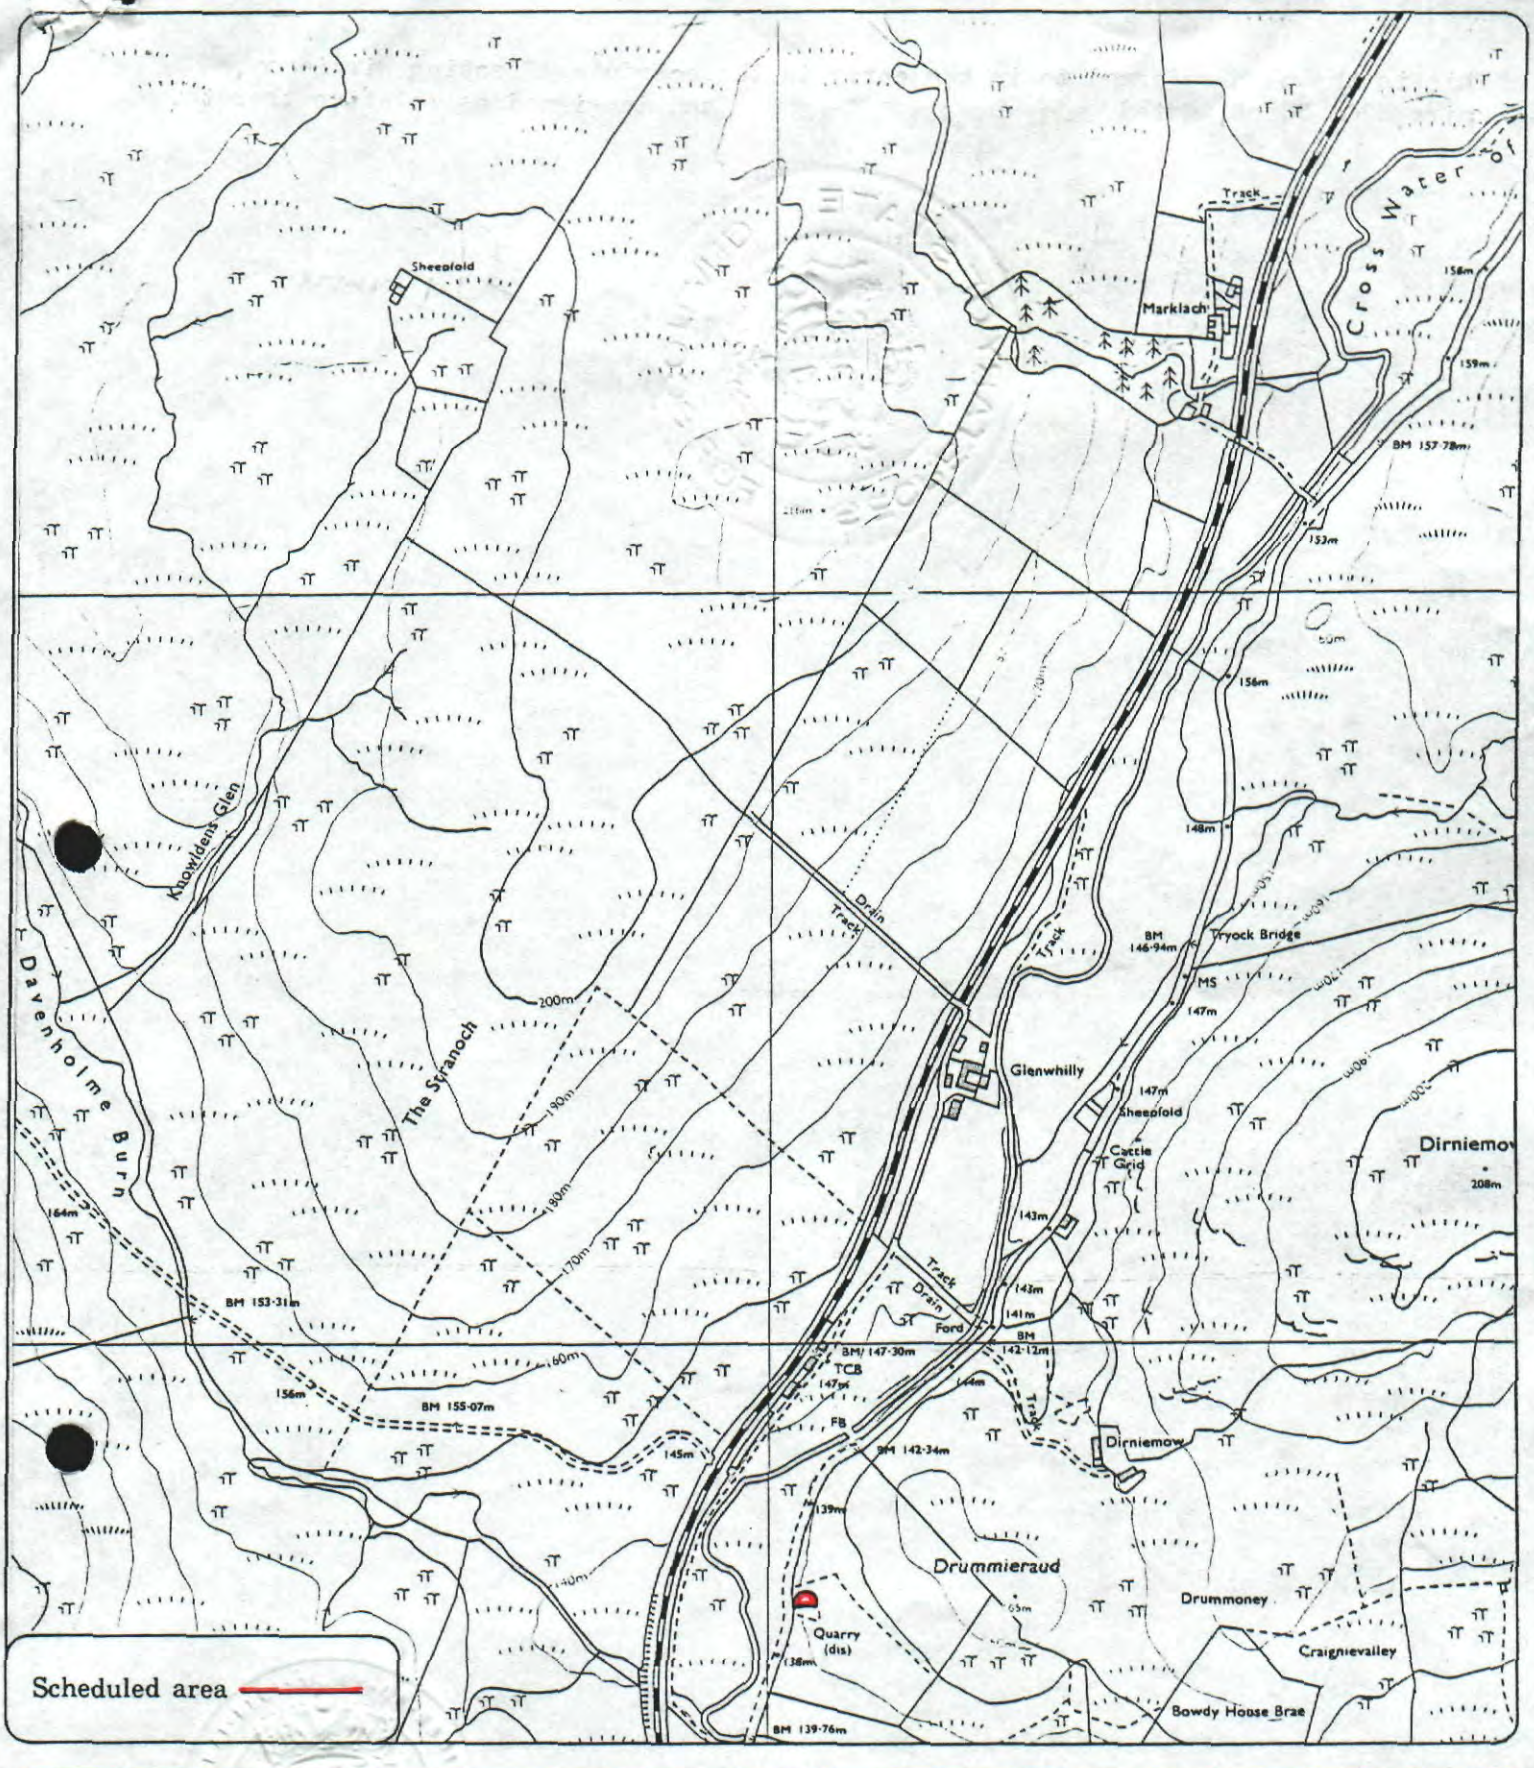

Dirniemow, cairn 420m SW of

New Luce Parish

N

Sheet : NX 17 SE

Scale : 1/10,000

100 0 100 200 300 Metres

500 0 500 1000 Feet

© Crown copyright reserved

Wi 91 026