THE ANCIENT MONUMENTS AND
ARCHAEOLOGICAL AREAS ACT 1979

Entry in the Schedule of Monuments


4967

1990

Re: The Monument known as
Quarter Farm, enclosure 1380m NE of

in the Parish of New Luce and County of
Wigtown

File Ref:

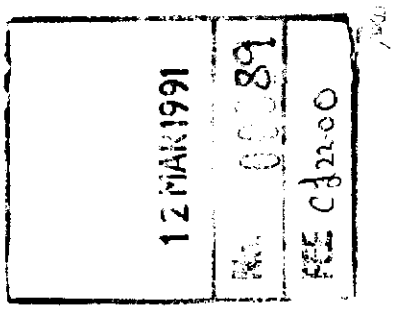

FAS 7247

Solicitor
to the
Secretary of State
for Scotland
New St Andrew's House
Edinburgh

D2102945.040

THE ANCIENT MONUMENTS AND ARCHAEOLOGICAL AREAS ACT 1979
ENTRY IN THE SCHEDULE OF MONUMENTS

The monument known as Quarter Farm, enclosure 1380m NE of comprises an enclosure of the later Bronze Age or Iron Age situated on the NE side of an old field of rig-and-furrow cultivation. Overlain by the rig-and-furrow field, the enclosure measures about 40m by 30m within a stony bank 1.5m thick and up to 1m high. The bank is faced with large stones. A second bank runs for 30m SE from the E side to disappear under peat. The area to be scheduled includes the enclosure and an area around it within which traces of activity associated with its use may be found. It measures 100m E-W by 100m transversely. The monument, which lies in the Parish of New Luce and the County of Wigtown as shown outlined in red on the Plan annexed and executed as relative hereto and [redacted], is hereby included in the Schedule of Monuments appearing to the Secretary of State for Scotland to be of national importance compiled and maintained by him under section 1(1) of the Ancient Monuments and Archaeological Areas Act 1979.

Given under the Seal of the Secretary of State for Scotland.

[redacted]

Assistant Secretary
Date 29 October 1990

Historic Buildings and Monuments, Scotland
20 Brandon Street
Edinburgh
EH3 5RA

Register ~~on~~ behalf of the Secretary of State for Scotland in the Register of the County of Wigtown

[redacted]


Solicitor, Edinburgh, Agent

REGISTERS OF SCOTLAND
GENERAL REGISTER OF SASINES
COUNTY OF WIGTOWN

D2102845.040 Fiche..27..... Frame.....19.....

WI 91 027 Presented and Recorded on 12 MAR 1991

19

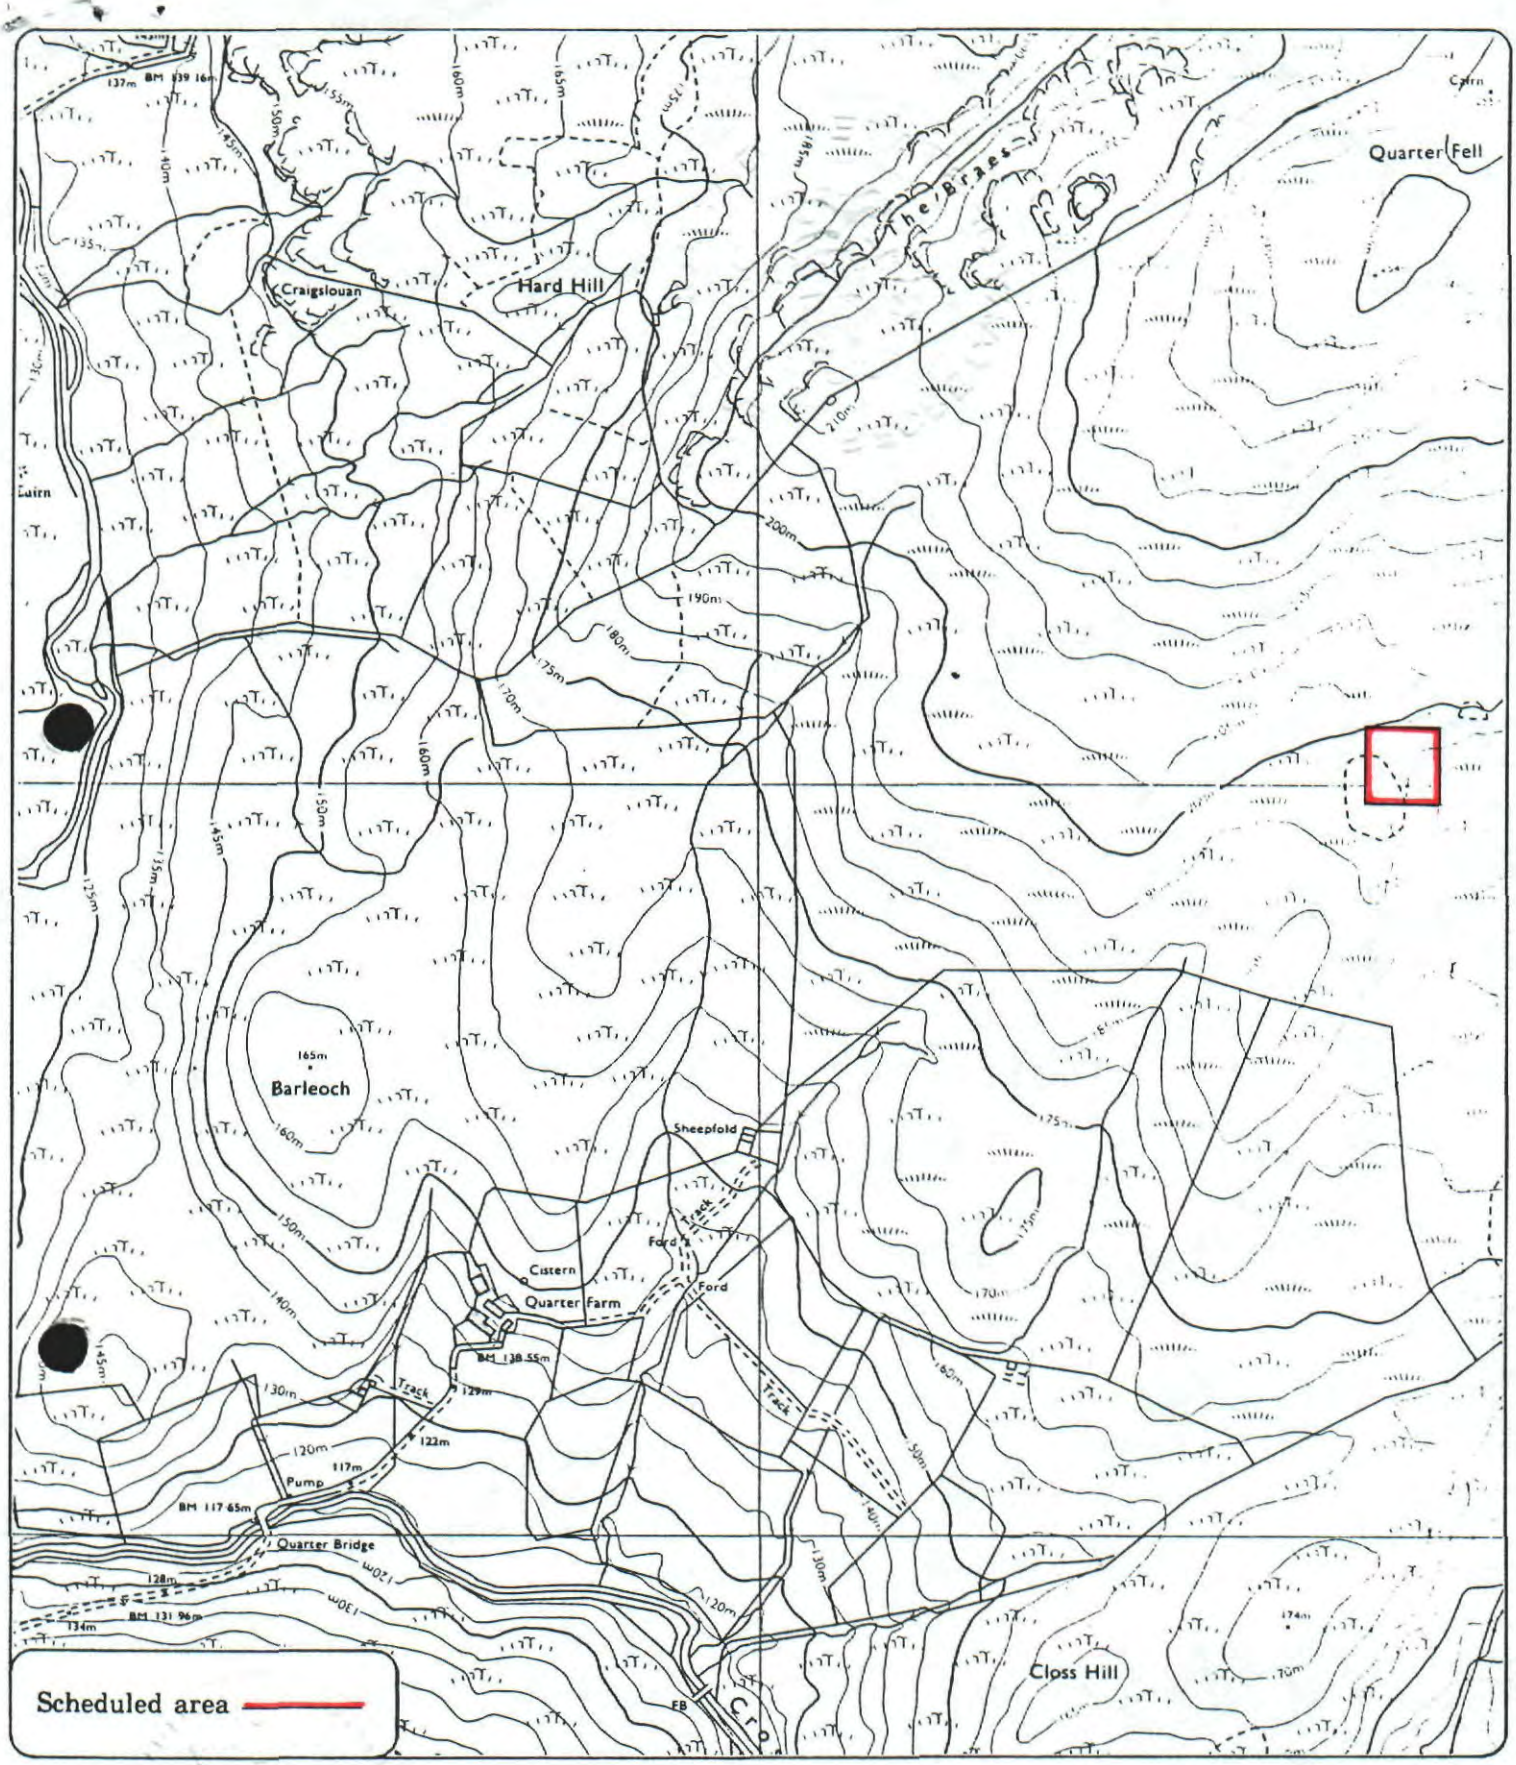

Quarter Farm, enclosure 1380m NE of

New Luce Parish

N

Sheet : NX 16 NE

Scale : 1/10,000

100 0 100 200 300 Metres

500 0 500 1000 Feet

© Crown copyright reserved

WI 91 027

20