
THE ANCIENT MONUMENTS AND ARCHAEOLOGICAL AREAS ACT 1979

Entry in the Schedule of Monuments

1990

Re: The Monument known as Pultadie, farmstead 760m ENE of

in the Parish of New Luce and County of Wigtown

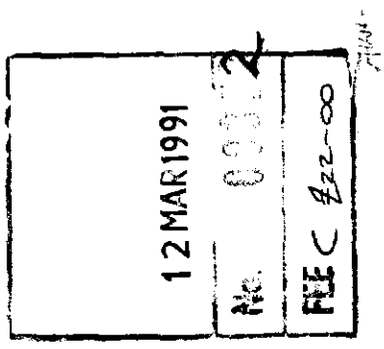

2

File Ref:

FAS 7247

Solicitor
to the
Secretary of State
for Scotland
New St Andrew's House
Edinburgh

D2101823.079

THE ANCIENT MONUMENTS AND ARCHAEOLOGICAL AREAS ACT 1979
ENTRY IN THE SCHEDULE OF MONUMENTS

The monument known as Pultadie, farmstead 760m ENE of comprises a pre-improvement farmstead consisting of a rectangular house overlying an earlier house, and an adjoining rectangular enclosure. The earlier house measures 8m by 4.5m overall. Superimposed on it, and 0.5m smaller overall, is a later house with drystone walls which survive to a height of 1m. The drystone enclosure, to the S, measures 13m by 9.5m, and contains traces of rig-and-furrow cultivation. The area to be scheduled includes the house, the enclosure, and an area around them within which traces of activity associated with their use may be found. It is a rectangle measuring 40m N-S by 30m transversely. The monument, which lies in the Parish of New Luce and the County of Wigtown as shown outlined in red on the Plan annexed and executed as relative hereto and

[redacted], is hereby included in the Schedule of Monuments appearing to the Secretary of State for Scotland to be of national importance compiled and maintained by him under section 1(1) of the Ancient Monuments and Archaeological Areas Act 1979.

Given under the Seal of the Secretary of State for Scotland.

[redacted]

Assistant Secretary
Date 29 October 1990

Historic Buildings and Monuments, Scotland
20 Brandon Street
Edinburgh
EH3 5RA

Register on behalf of the Secretary of State for Scotland in the Register of the County of Wigtown.


[redacted]
Solicitor, Edinburgh, Agent

IC REGISTERS OF SCOTLAND
GENERAL REGISTER OF SASINES
COUNTY OF WIGTOWN
Fiche...25..... Frame....4.....
Presented and Recorded on ..12 MAR 1991

D2101723.079

WI 91 025

4

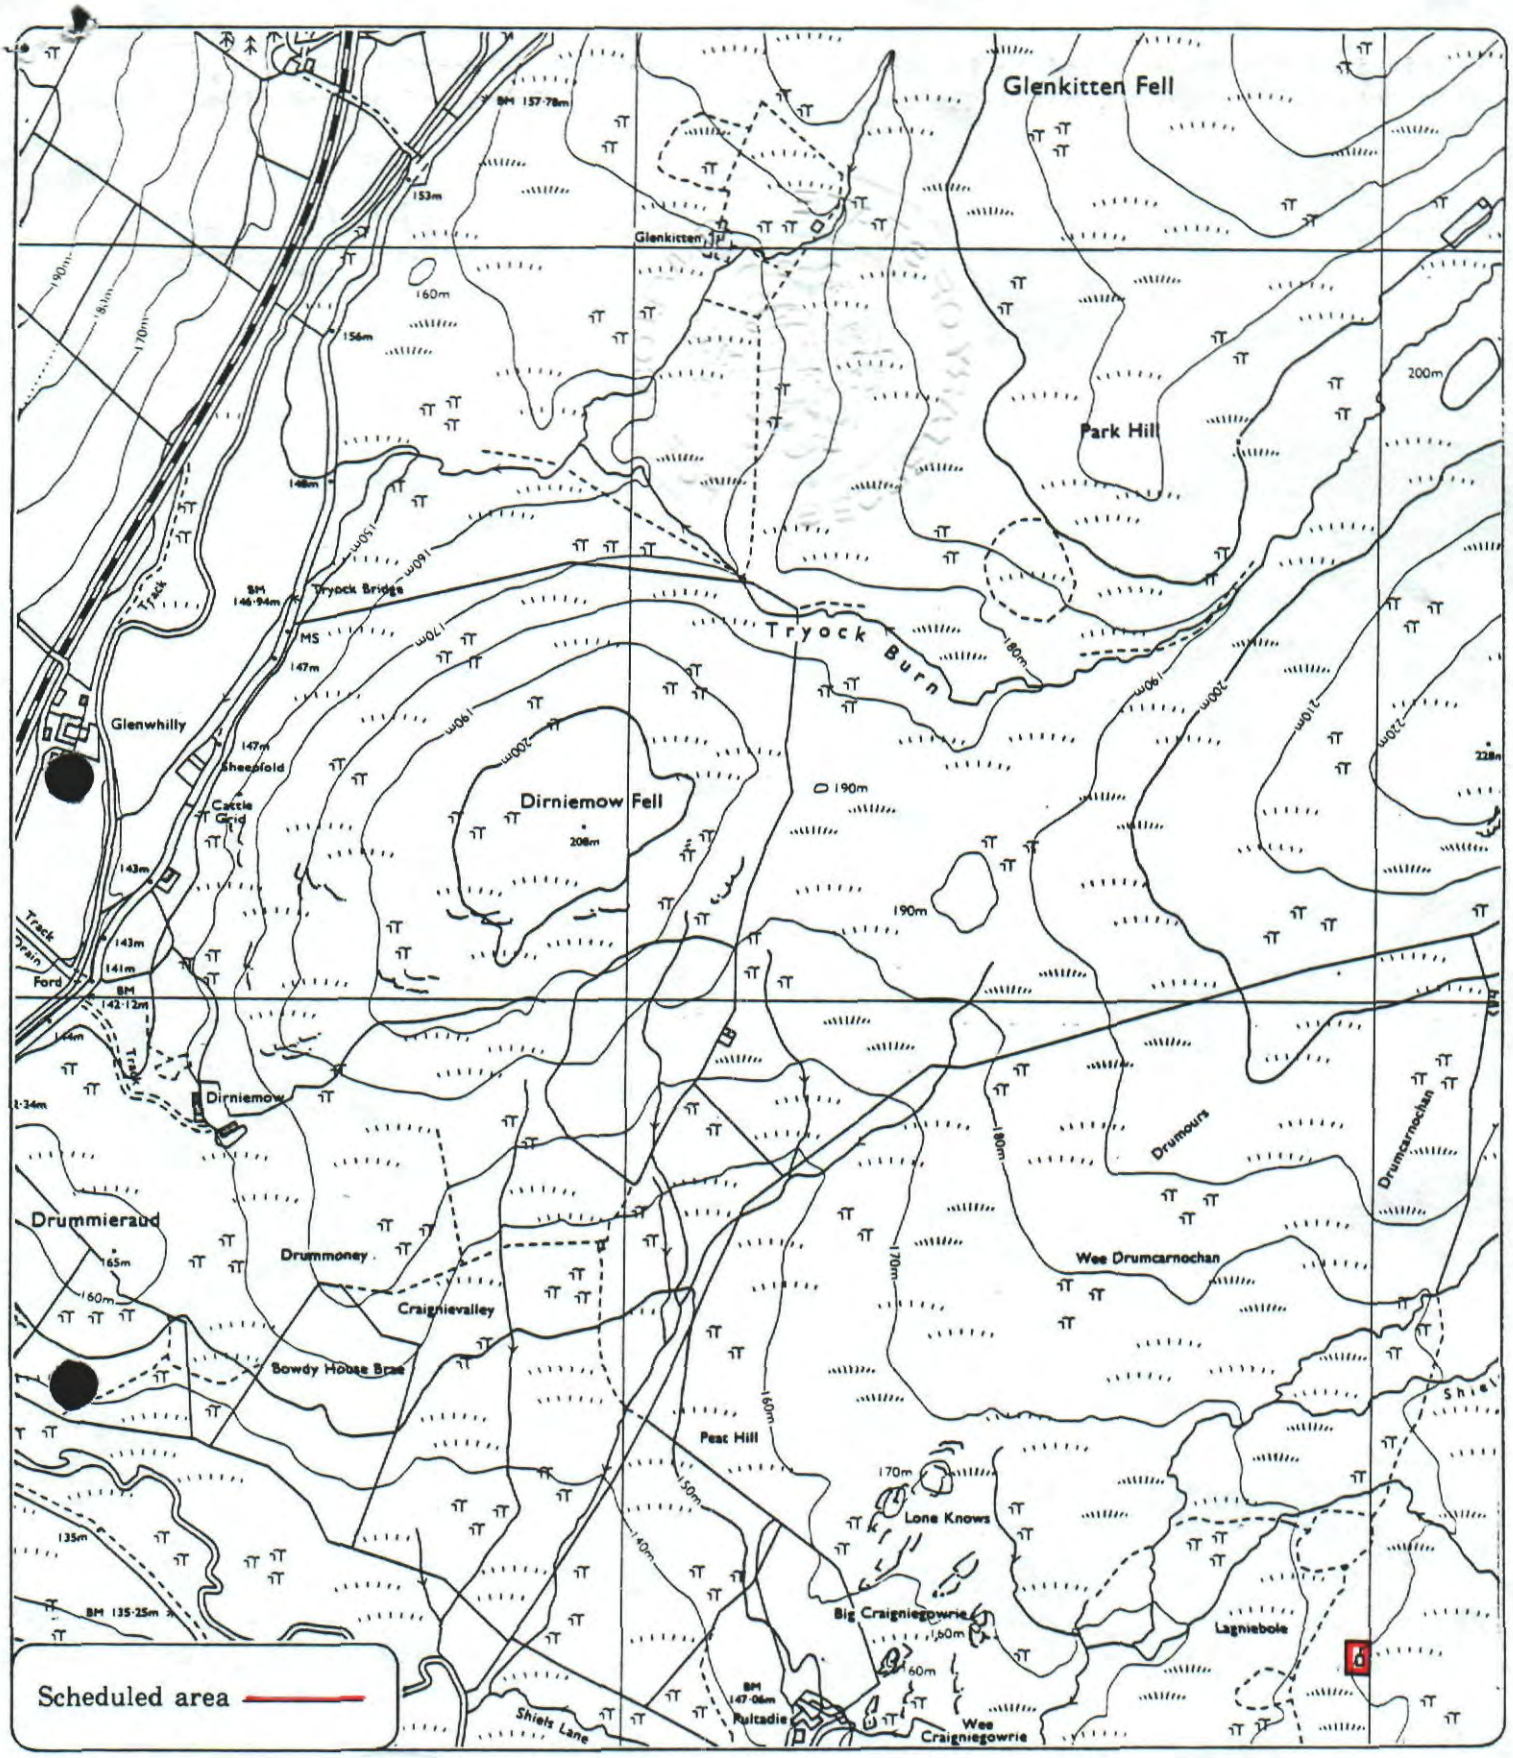

Pultadie,
farmstead 760m ENE of

New Luce Parish

N

Sheet : NX 17 SE

Scale : 1/10,000

100 0 100 200 300 Metres

500 0 500 1000 Feet

© Crown copyright reserved

WI 91 025