
THE ANCIENT MONUMENTS AND ARCHAEOLOGICAL AREAS ACT 1979

Entry in the Schedule of Monuments

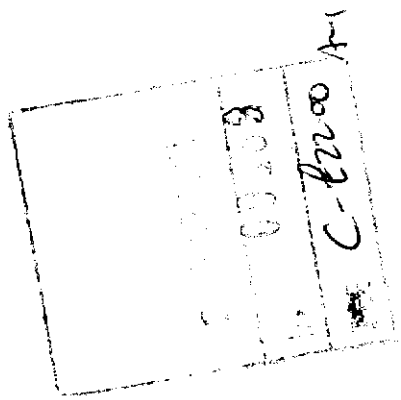

1990

Re: The Monument known as Markdhu, hut circle 1370m N of

in the Parish of New Luce and County of Wigtown

5

File Ref:

Solicitor
to the
Secretary of State
for Scotland
New St Andrew's House
Edinburgh

D2102620.079

THE ANCIENT MONUMENTS AND ARCHAEOLOGICAL AREAS ACT 1979
ENTRY IN THE SCHEDULE OF MONUMENTS

The monument known as Markdhu, hut circle 1370m N of comprises a hut circle of the later Bronze Age or Iron Age. It has been cut into a gentle slope to produce a level platform for a house 8.7m in diameter within a stony bank 1.5m wide and 0.3m high. The entrance through the bank is to the SE. A stony spread or bank runs around the slope immediately to the NE of the hut. The area to be scheduled includes the hut circle and an area around it in which traces of activity associated with its use may be found. It measures 30m in diameter, centred on the monument. The monument, which lies in the Parish of New Luce and the County of Wigtown as shown outlined in red on the Plan annexed and executed as relative hereto and which forms part of the subjects described in the [redacted], is hereby included in the Schedule of Monuments appearing to the Secretary of State for Scotland to be of national importance compiled and maintained by him under section 1(1) of the Ancient Monuments and Archaeological Areas Act 1979.

Given under the Seal of the Secretary of State for Scotland.

[redacted]

Assistant Secretary
Date 18 December 1990

Historic Buildings and Monuments, Scotland
20 Brandon Street
Edinburgh
EH3 5RA

Register on behalf of the Secretary of State for Scotland in the Register of the County of Wigtown.

[redacted]
Solicitor, Edinburgh, Agent


17

REGISTERS OF SCOTLAND
GENERAL REGISTER OF SASINES
COUNTY OF WIGTOWN

F2100234.039

Fiche....33..... Frame....17.....

Presented and Recorded on 26 MAR 1991

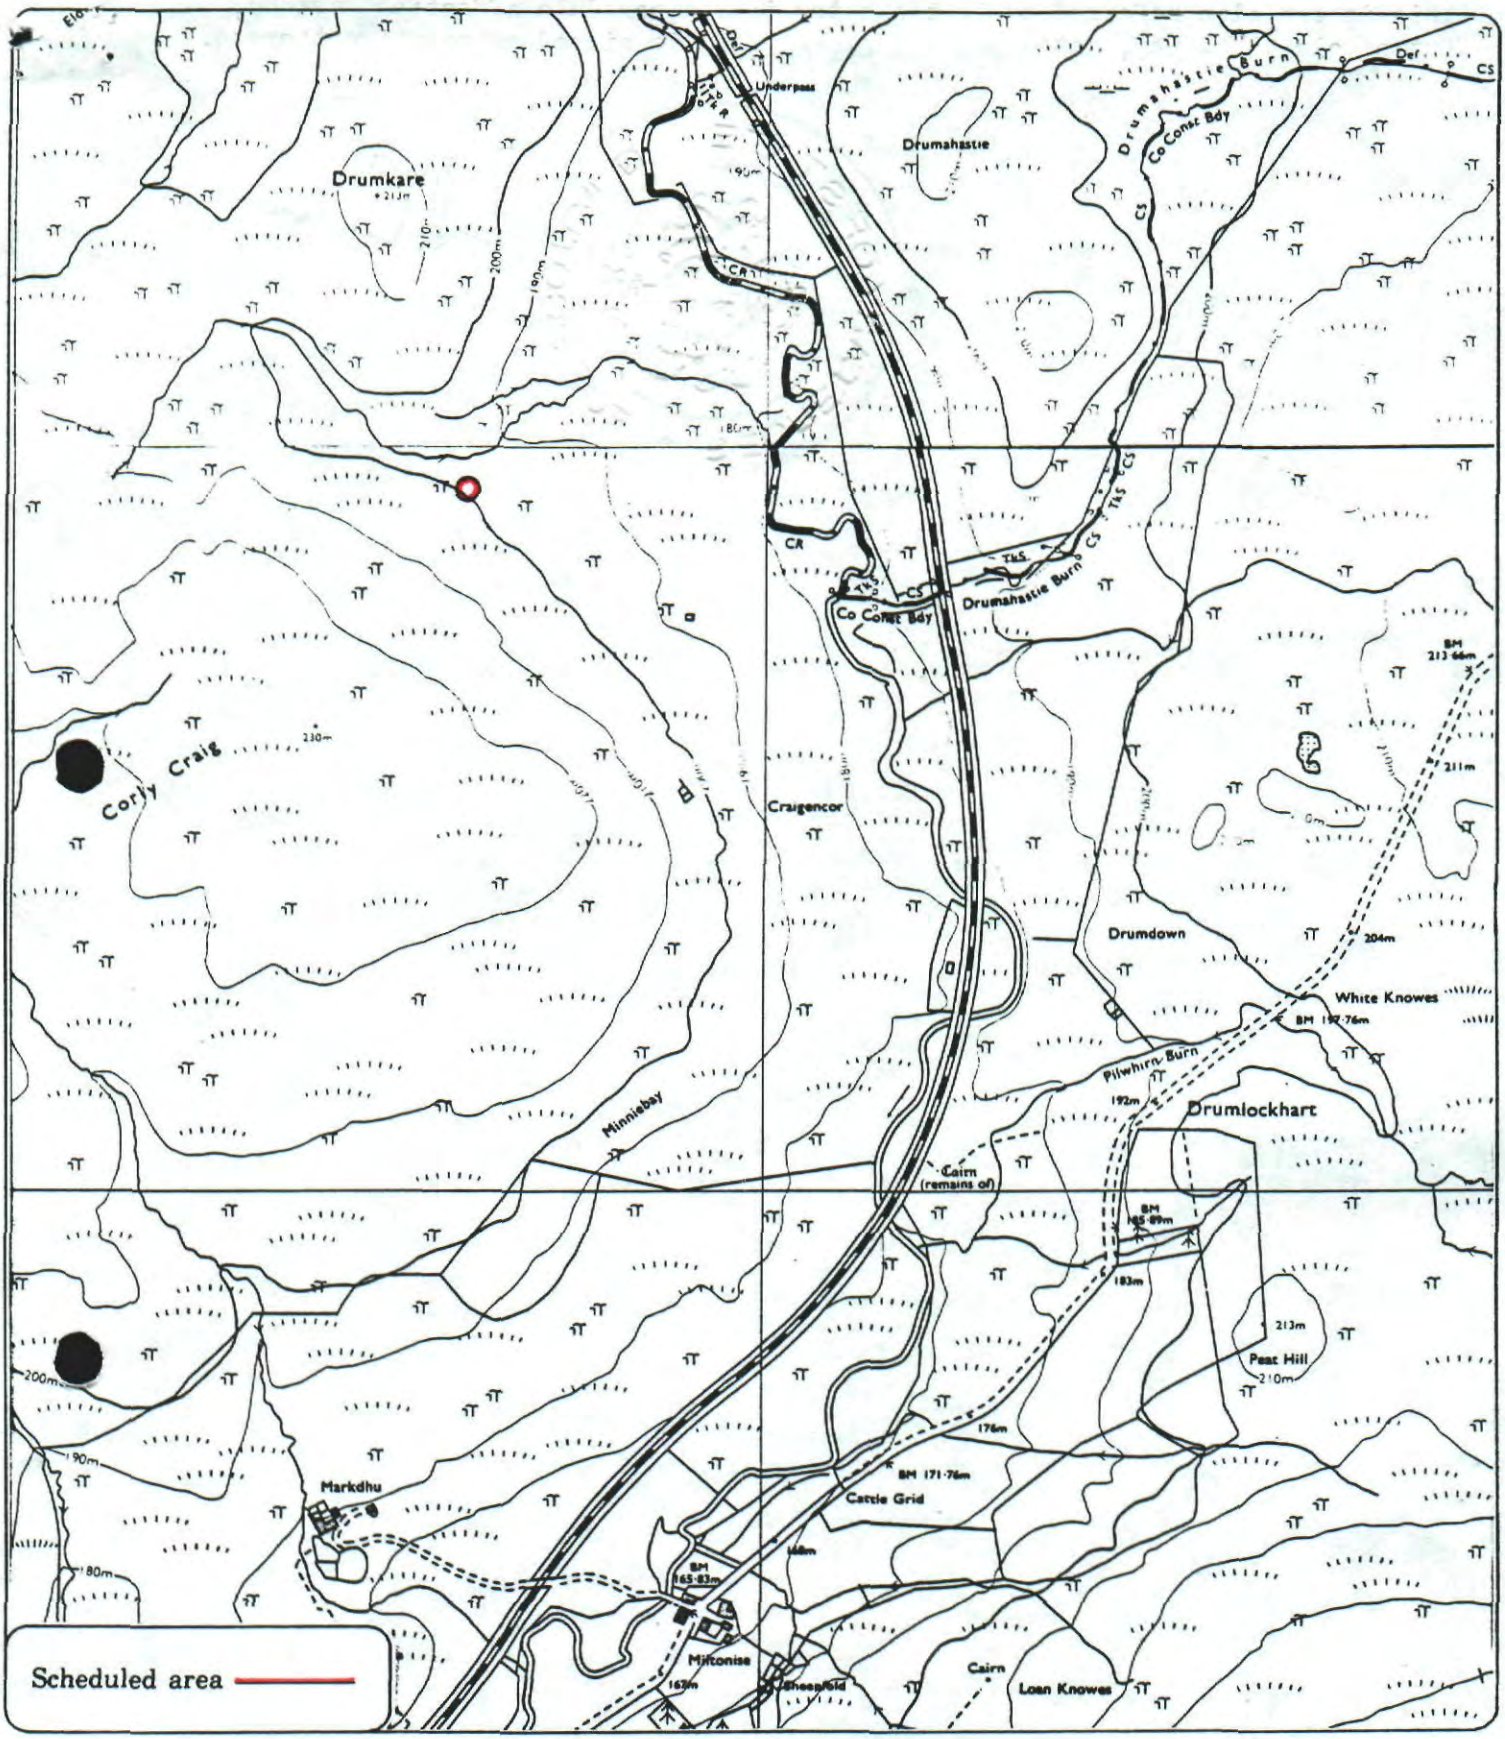

Markdhu,
hut circle 1370m N of

New Luce Parish

W91 033

N

Sheet : NX 17 SE

Scale : 1/10,000

100 0 100 200 300 Metres

500 0 500 1000 Feet

© Crown copyright reserved

18