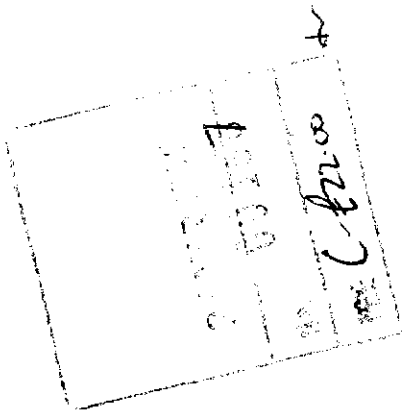


THE ANCIENT MONUMENTS AND ARCHAEOLOGICAL AREAS ACT 1979

Entry in the Schedule of Monuments

4913

1990

Re: The Monument known as Hardcroft, burnt mound 950m SSE of

in the Parish of New Luce and County of Wigtown

4

File Ref:

FHS 7333

Solicitor
to the
Secretary of State
for Scotland
New St Andrew's House
Edinburgh

B2100250.070

THE ANCIENT MONUMENTS AND ARCHAEOLOGICAL AREAS ACT 1979
ENTRY IN THE SCHEDULE OF MONUMENTS

The monument known as Hardcroft, burnt mound 950m SSE of comprises a burnt mound, which may cover stone or timber structures, of the prehistoric or medieval periods. Situated beside a shallow gully near the march dyke with Balneil, it is oval and measures 8.8m NW-SE by 5.2m transversely and up to 0.7m high. The area to be scheduled includes the burnt mound and an area around it within which traces of activity associated with its use may be found. It measures 30m in diameter, centred on the monument. The area touches, but excludes, a modern dyke to the S. The monument, which lies in the Parish of New Luce and the County of Wigtown as shown outlined in red on the Plan annexed and executed as relative hereto and which forms part of the subjects

[redacted]

is hereby included in the Schedule of Monuments appearing to the Secretary of State for Scotland to be of national importance compiled and maintained by him under section 1(1) of the Ancient Monuments and Archaeological Areas Act 1979.

Given under the Seal of the Secretary of State for Scotland.

[redacted]

Assistant Secretary
Date 18 December 1990

Historic Buildings and Monuments, Scotland
20 Brandon Street
Edinburgh
EH3 5RA

Register on behalf of the Secretary of State for Scotland in the Register of the County of Wigtown.


[redacted]
Solicitor, Edinburgh, Agent

WI91 033

B2100150.070

REGISTERS OF SCOTLAND
GENERAL REGISTER OF SASINES
COUNTY OF WIGTOWN
Fiche....33..... Frame..14.....
Presented and Recorded on ..26 MAR 1991.....

14

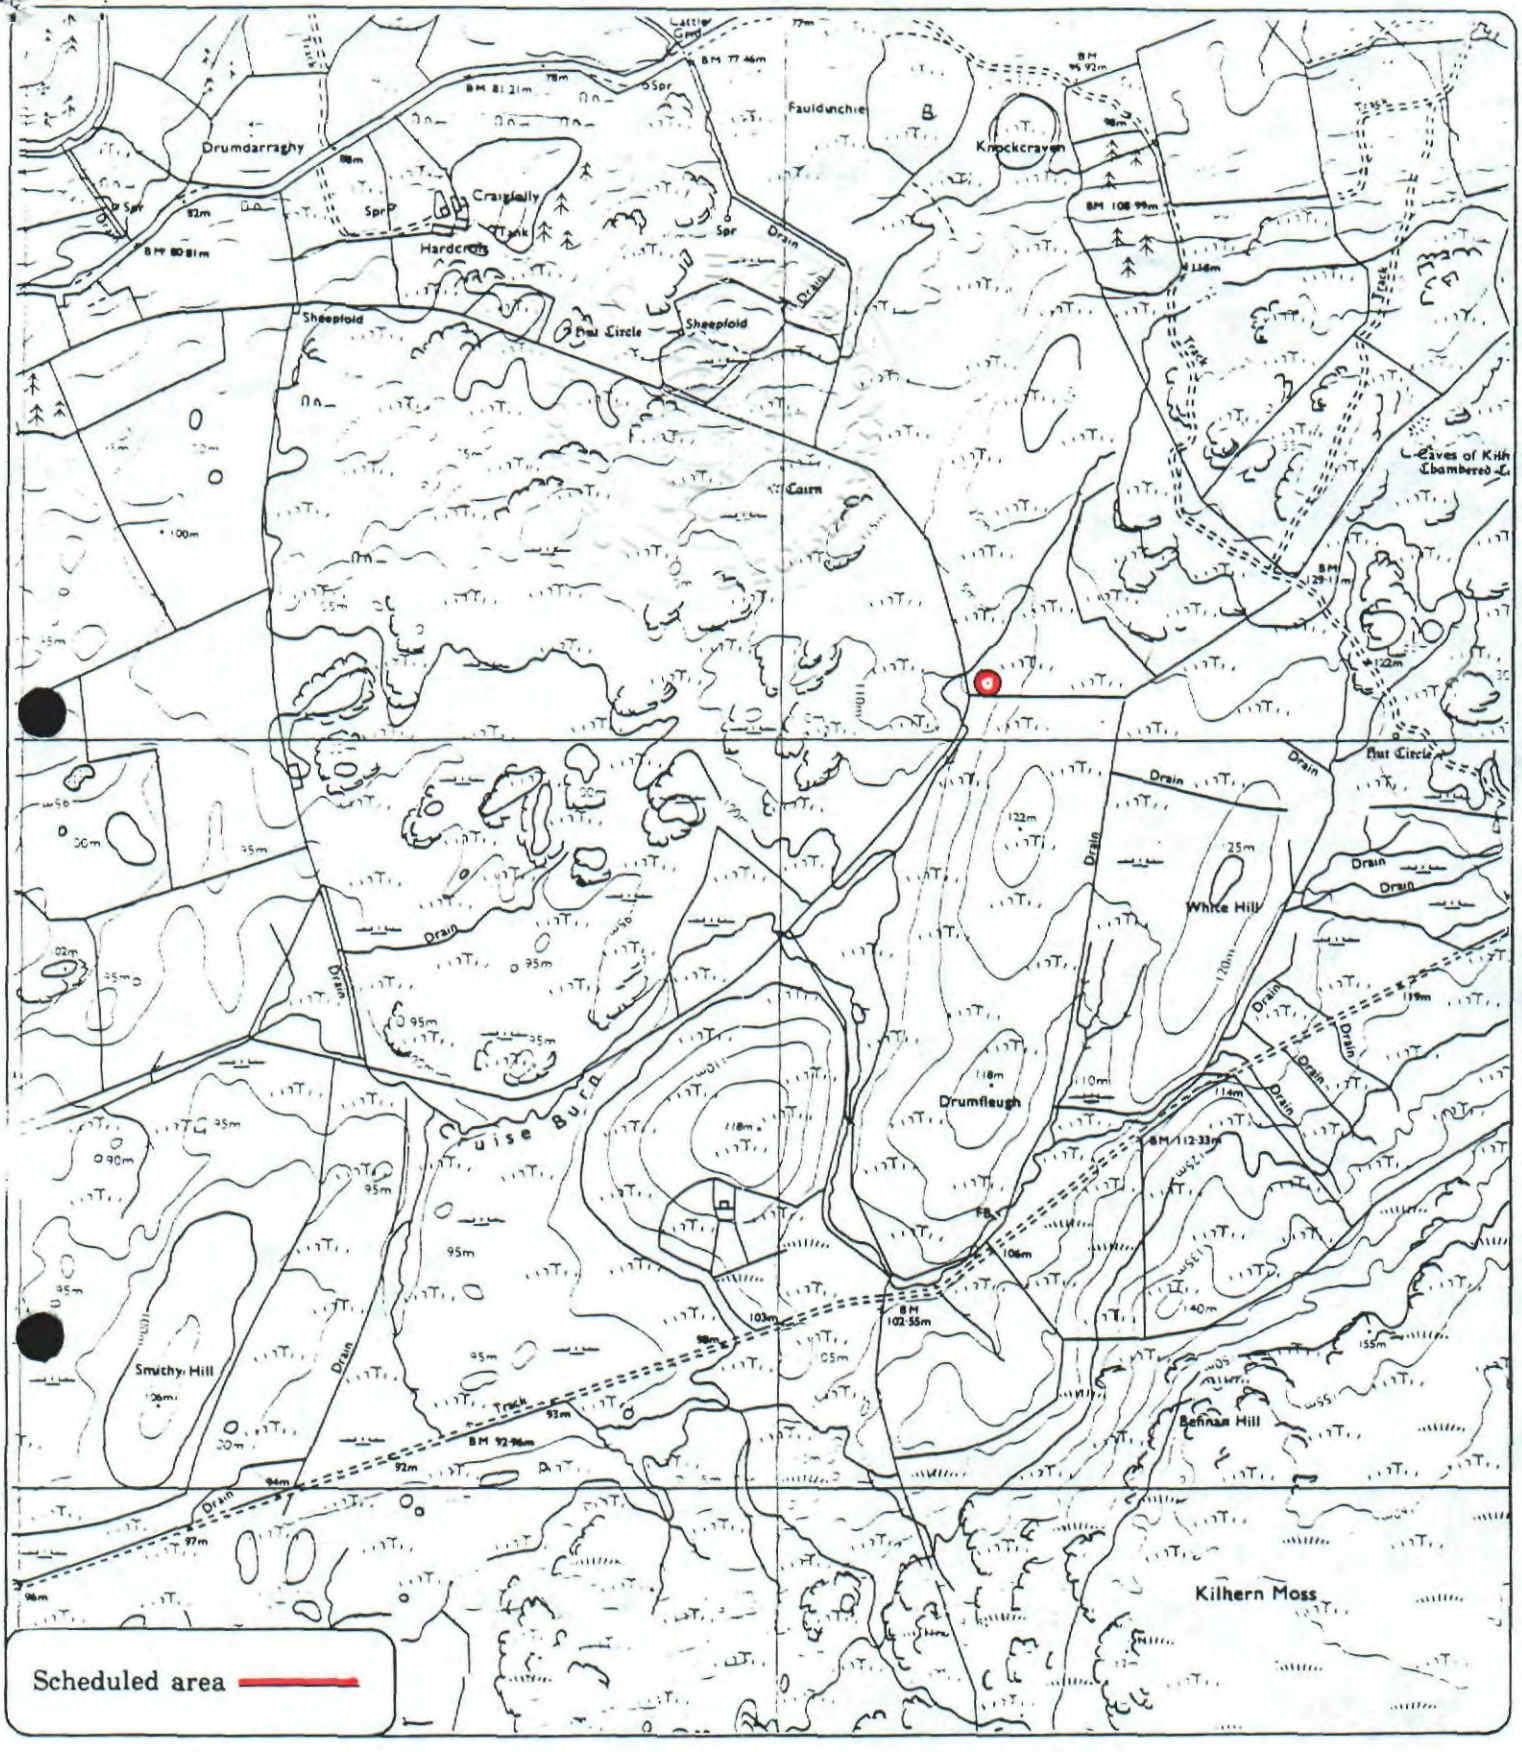

Hardcroft, burnt mound 950m SSE of

New Luce Parish

WI91 033

N

Sheet : NX 16 SE

Scale : 1/10,000

100 0 100 200 300 Metres

500 0 500 1000 Feet

© Crown copyright reserved

15