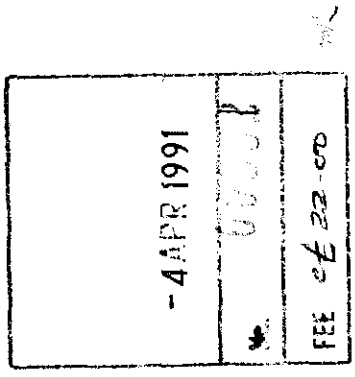


THE ANCIENT MONUMENTS AND ARCHAEOLOGICAL AREAS ACT 1979

Entry in the Schedule of Monuments

1990

Re: The Monument known as Hardcroft, cairn 1400m ESE of

in the Parish of New Luce and County of Wigtown

File Ref:

Solicitor
to the
Secretary of State
for Scotland
New St Andrew's House
Edinburgh

FAS 7247

D2100148.070

29

THE ANCIENT MONUMENTS AND ARCHAEOLOGICAL AREAS ACT 1979
ENTRY IN THE SCHEDULE OF MONUMENTS

The monument known as Hardcroft, cairn 1400m ESE of comprises a burial cairn of the neolithic or Bronze Age situated to the S of the track to Kilhern. Originally identified as a hut circle, it measures 8.8m in diameter and 0.3m high with an internal enclosed area 3.7m in diameter. There is no entrance. Its form suggests that it is a small version of a ring-cairn. The area to be scheduled includes the cairn and an area around it within which traces of activity associated with its use may be found. It measures 20m in diameter, centred on the monument. The track to the NE is specifically excluded. The monument, which lies in the Parish of New Luce and the County of Wigtown as shown outlined in red on the Plan annexed and executed as relative hereto and which forms [redacted] is hereby included in the Schedule of Monuments appearing to the Secretary of State for Scotland to be of national importance compiled and maintained by him under section 1(1) of the Ancient Monuments and Archaeological Areas Act 1979.

Given under the Seal of the Secretary of State for Scotland.

[redacted]

Assistant Secretary
Date 18 December 1990

Historic Buildings and Monuments, Scotland
20 Brandon Street
Edinburgh
EH3 5RA

Register on behalf of the Secretary of State for Scotland in the Register of the County of Wigtown [redacted]


Solicitor, Edinburgh, Agent

WI91 037

REGISTERS OF SCOTLAND
GENERAL REGISTER OF SASINES
COUNTY OF WIGTOWN
Fiche...37..... Frame...22.....
Presented and Recorded on 4 APR 1991

22

D2100148.070

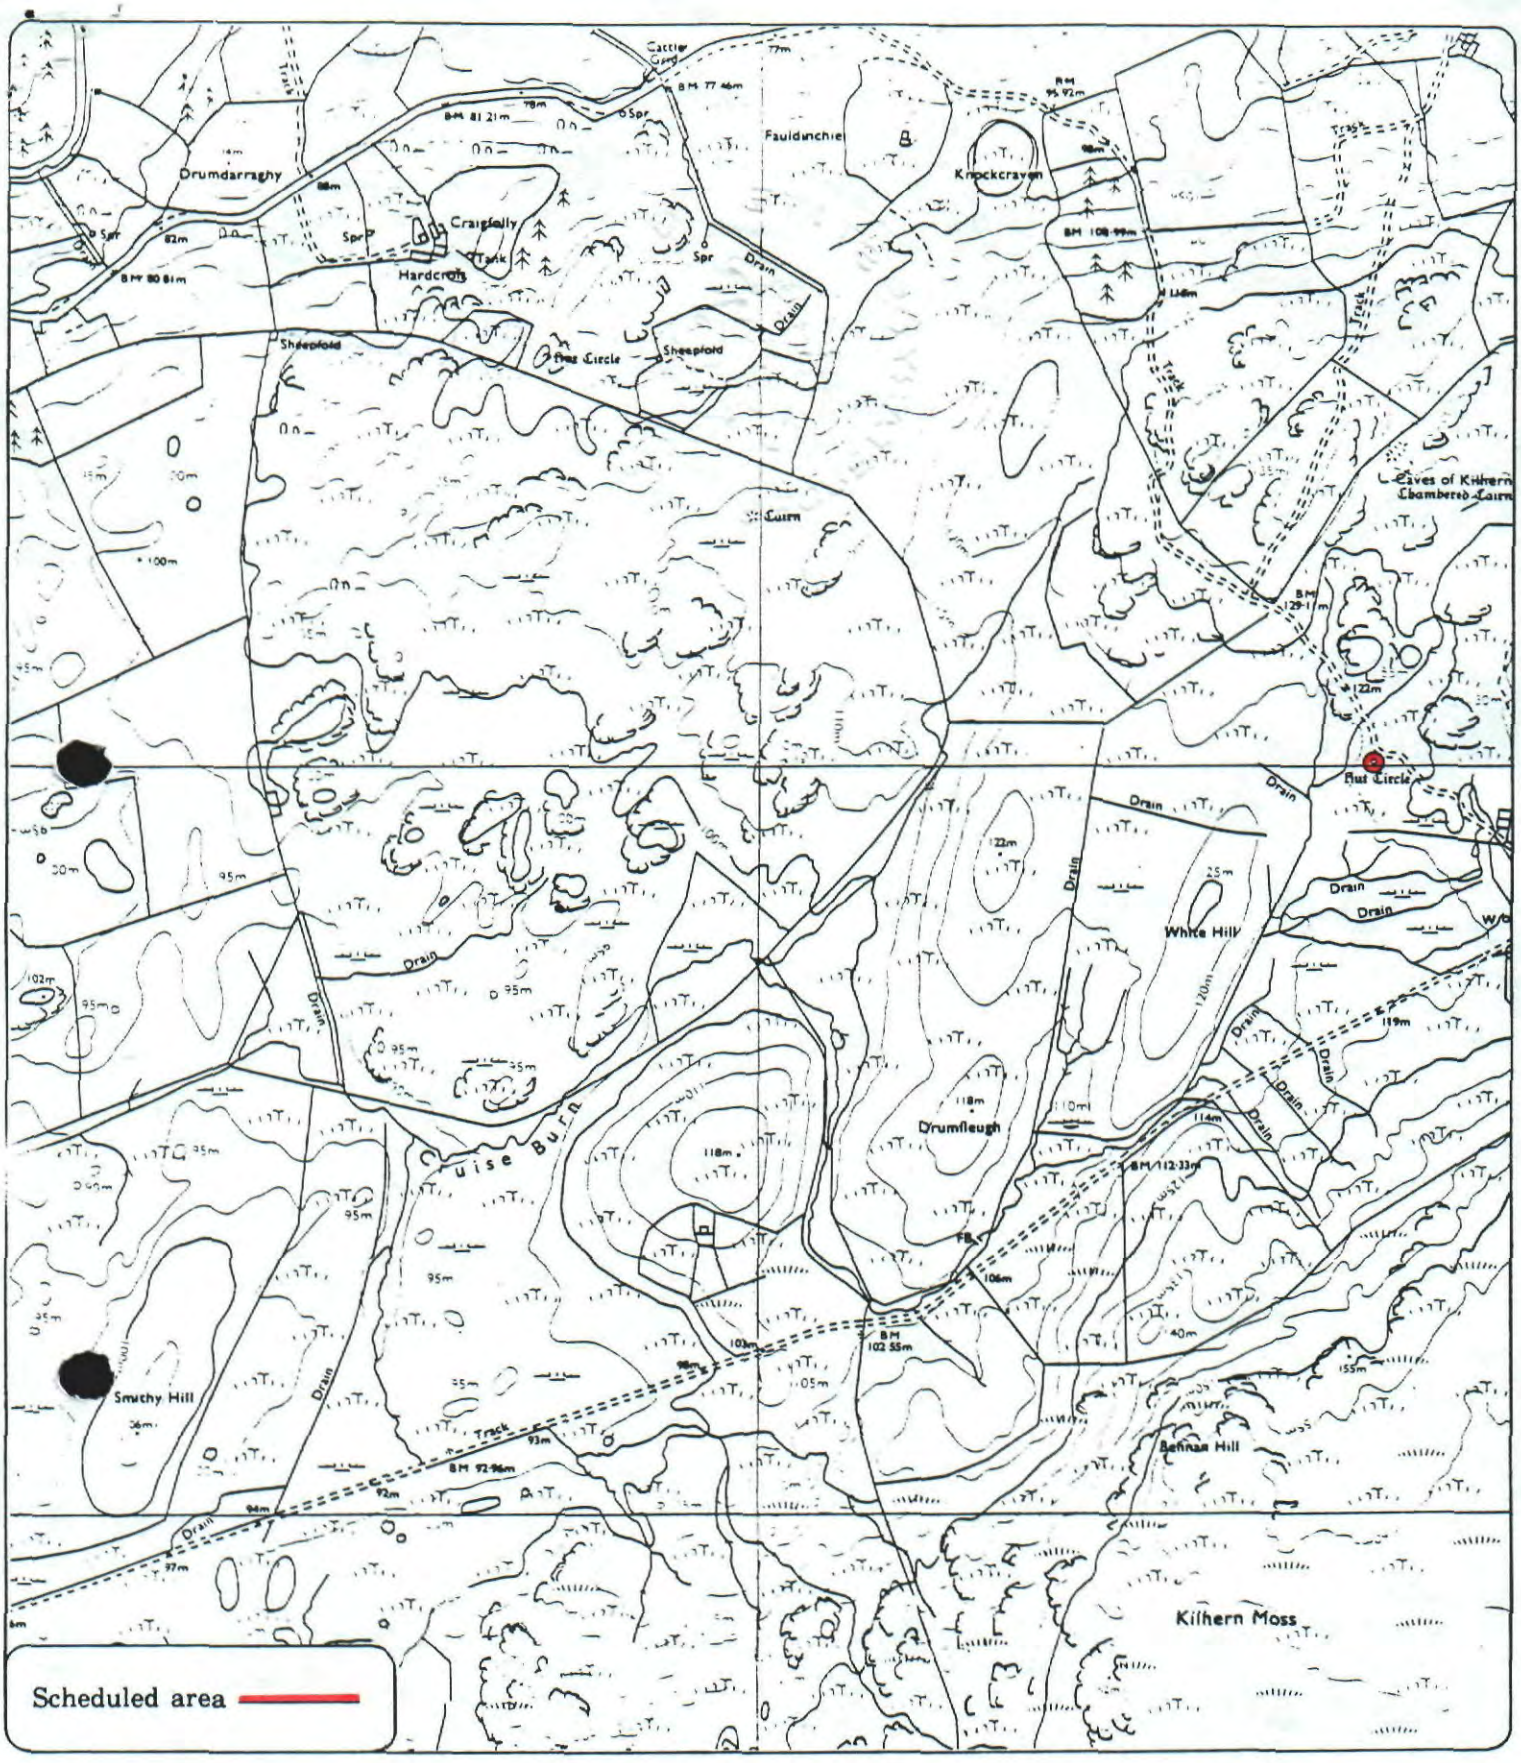

Hardcroft, cairn
1400m ESE of

WI91 037

New Luce Parish

N

Sheet : NX 16 SE

Scale : 1/10,000

100 0 100 200 300 Metres

500 0 500 1000 Feet

© Crown copyright reserved

23