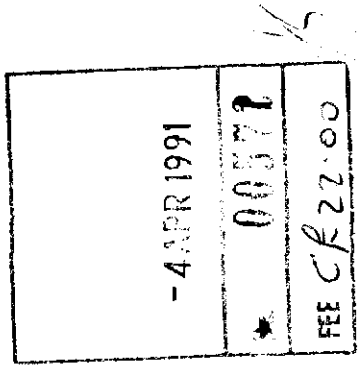


THE ANCIENT MONUMENTS AND ARCHAEOLOGICAL AREAS ACT 1979

Entry in the Schedule of Monuments

1991

Re: The Monument known as Dirniemow, cairn 1050m SW of

in the Parish of New Luce and County of Wigtown

File Ref:

Solicitor
to the
Secretary of State
for Scotland
New St Andrew's House
Edinburgh

FAS 7247

D2102321.079

1950

THE ANCIENT MONUMENTS AND ARCHAEOLOGICAL AREAS ACT 1979
ENTRY IN THE SCHEDULE OF MONUMENTS

The monument known as Dirniemow, cairn 1050m SW of comprises a burial cairn of the late neolithic or Bronze Age. It measures 16m in diameter and up to 1.2m high. The cairn material has been disturbed but the more important base of the cairn has not been damaged. Three mounds of stone immediately S of the monument may be the result of the quarrying of the cairn surface. The area to be scheduled includes the cairn and an area around it within which traces of activity associated with its use may be found. The area measures 30m in diameter, centred on the monument. The monument, which lies in the Parish of New Luce and the County of Wigtown as shown outlined in red on the Plan annexed and executed as relative hereto and which forms part of the subjects [redacted] included in the Schedule of Monuments appearing to the Secretary of State for Scotland to be of national importance compiled and maintained by him under section 1(1) of the Ancient Monuments and Archaeological Areas Act 1979.

Given under the Seal of the Secretary of State for Scotland.

[redacted]

Assistant Secretary
Date 18 February 1991

Historic Buildings and Monuments, Scotland
20 Brandon Street
Edinburgh
EH3 5RA


Register on behalf of the Secretary of State for Scotland in the Register of the County of Wigtown.

[redacted]
Solicitor, Edinburgh, Agent

REGISTERS OF SCOTLAND
GENERAL REGISTER OF SASINES
COUNTY OF WIGTOWN
MC
Fiche...39..... Frame...22.....
Presented and Recorded on 4 APR.1991

D2102221.079

WI 9 1 n 3 9

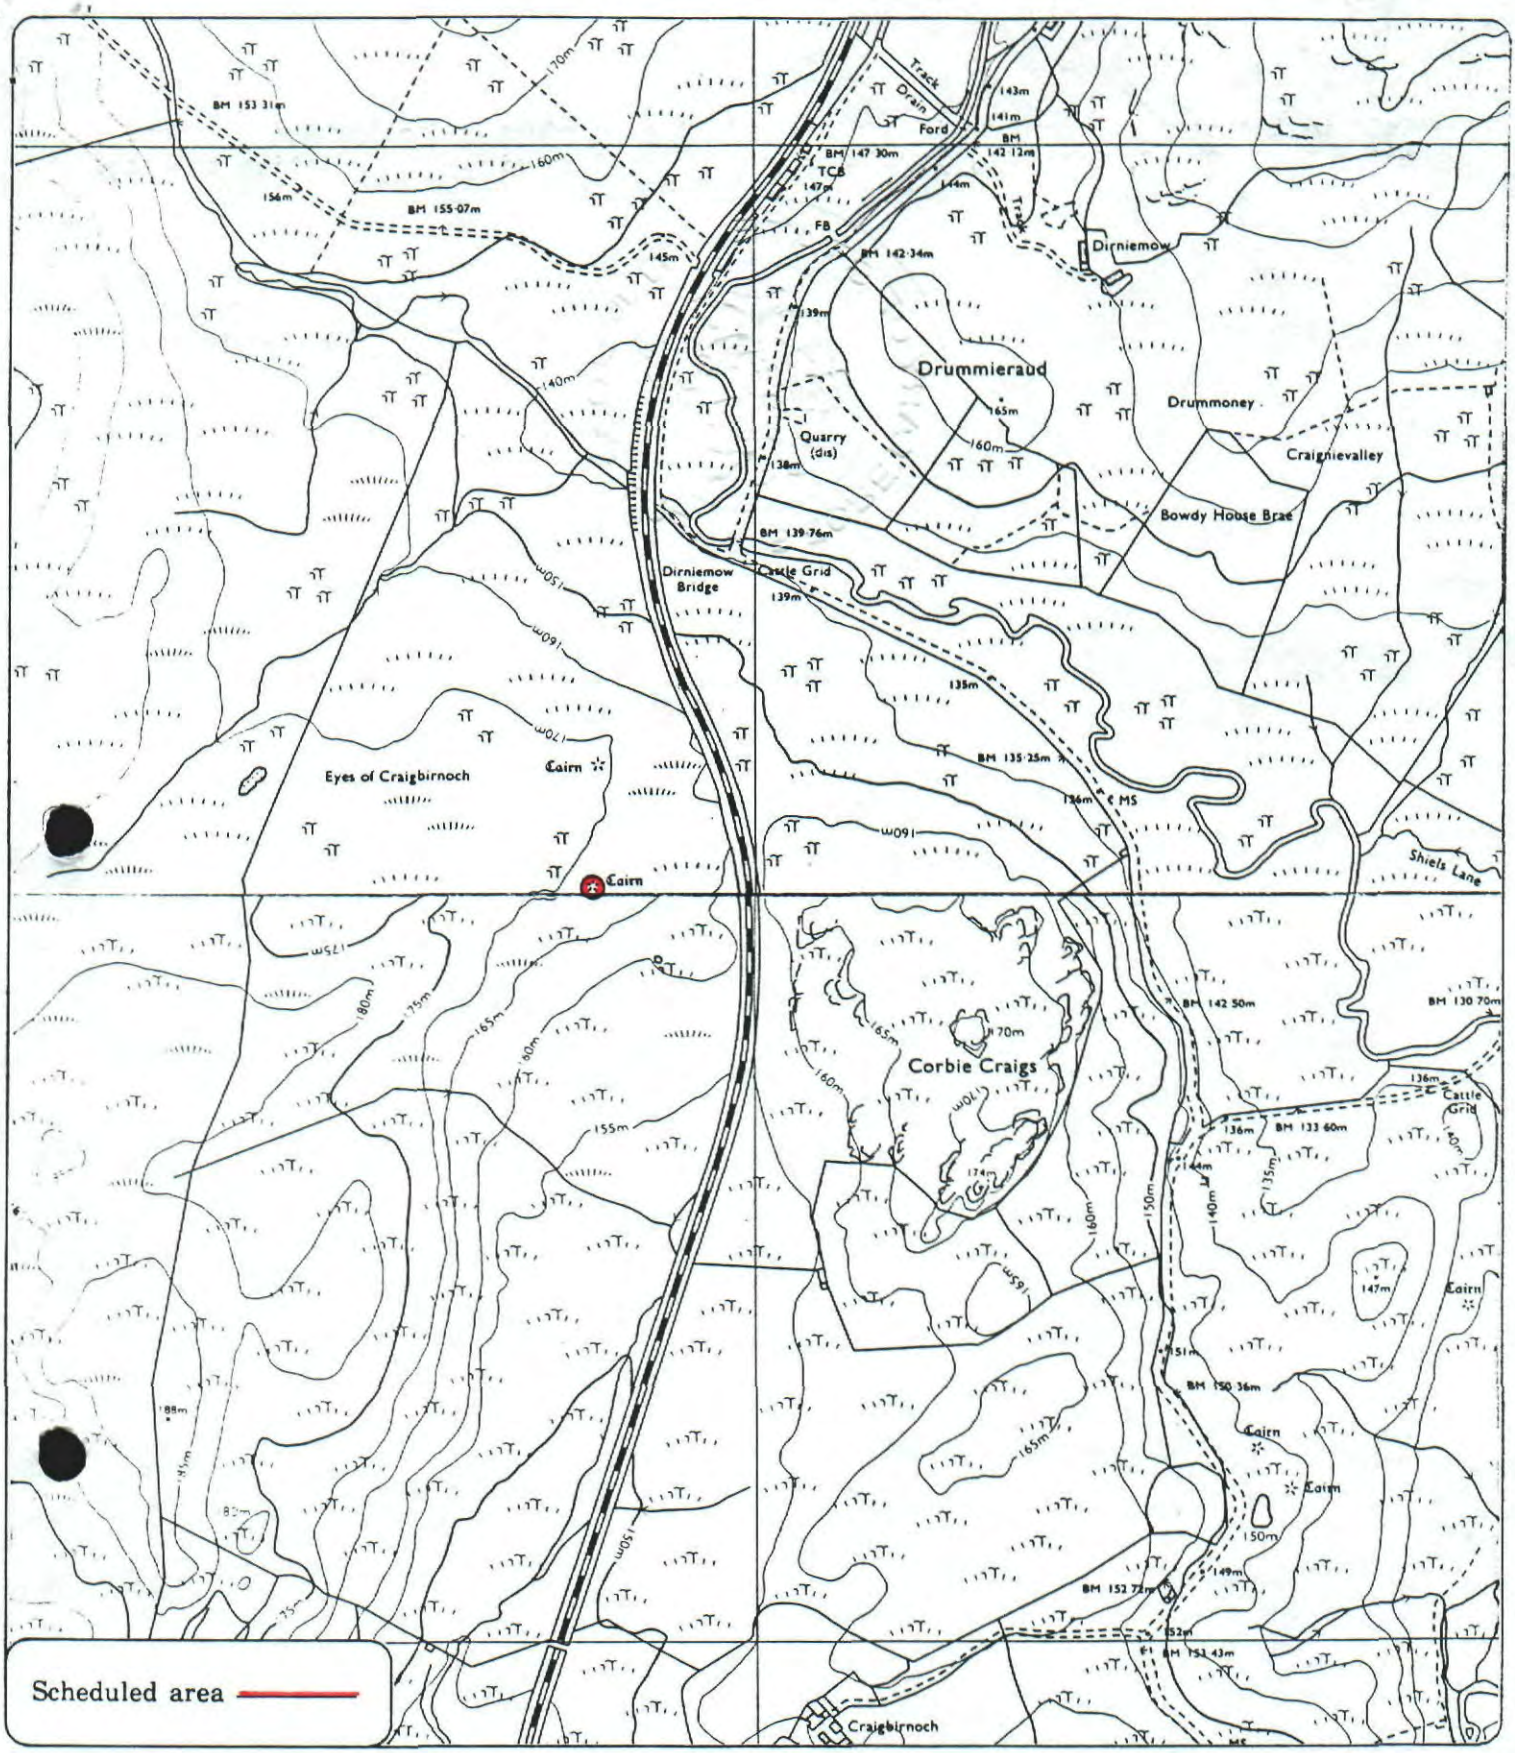

Dirniemow, cairn, 1050m SW of

New Luce Parish

N

Sheet : NX 17 SE

Scale : 1/10,000

100 0 100 200 300 Metres

500 0 500 1000 Feet

© Crown copyright reserved

WI 9 1 0 3 9

23