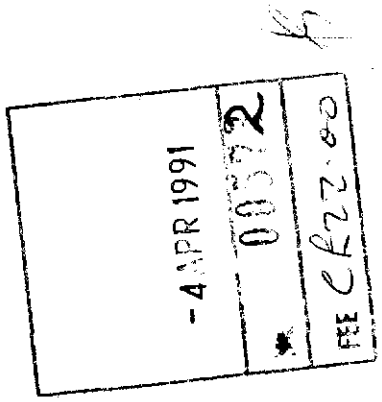


THE ANCIENT MONUMENTS AND ARCHAEOLOGICAL AREAS ACT 1979

Entry in the Schedule of Monuments

1991

Re: The Monument known as Cruise, burnt mound 1100m NE of

in the Parish of New Luce and County of Wigtown

File Ref:

Solicitor
to the
Secretary of State
for Scotland
New St Andrew's House
Edinburgh

FAS 7247

D2102147.070

THE ANCIENT MONUMENTS AND ARCHAEOLOGICAL AREAS ACT 1979
ENTRY IN THE SCHEDULE OF MONUMENTS

The monument known as Cruise, burnt mound 1100m NE of comprises a burnt mound, which may cover stone or timber structures, of the prehistoric or medieval periods. Situated immediately S of the march dyke with Balneil and N of the Cruise Burn, it measures 7.6m ENE by 6.4m transversely and 0.7m high. It has a hollow in its centre opening SE onto the burn. The area to be scheduled includes the burnt mound and an area around it within which traces of activity associated with its use may be found. It respects the shape of the monument, measures 30m ENE-WSW and is bounded by the Cruise Burn to the S and the march dyke to the N. The monument, which lies in the Parish of New Luce and the County of Wigtown as shown outlined in red on the Plan annexed and executed as relative hereto and which forms part of the subjects [redacted] is hereby included in the Schedule of Monuments appearing to the Secretary of State for Scotland to be of national importance compiled and maintained by him under section 1(1) of the Ancient Monuments and Archaeological Areas Act 1979.

Given under the Seal of the Secretary of State for Scotland.

[redacted]

Assistant Secretary
Date 18 February 1991

Historic Buildings and Monuments, Scotland
20 Brandon Street
Edinburgh
EH3 5RA


Register on behalf of the Secretary of State for Scotland in the Register of the County of Wigtown.

[redacted]
Solicitor, Edinburgh, Agent

REGISTERS OF SCOTLAND
GENERAL REGISTER OF SASINES
COUNTY OF WIGTOWN
HC
Fiche...39..... Frame...25.....
Presented and Recorded on ...4 APR 1991

D2102147.070

WI 9 1 039

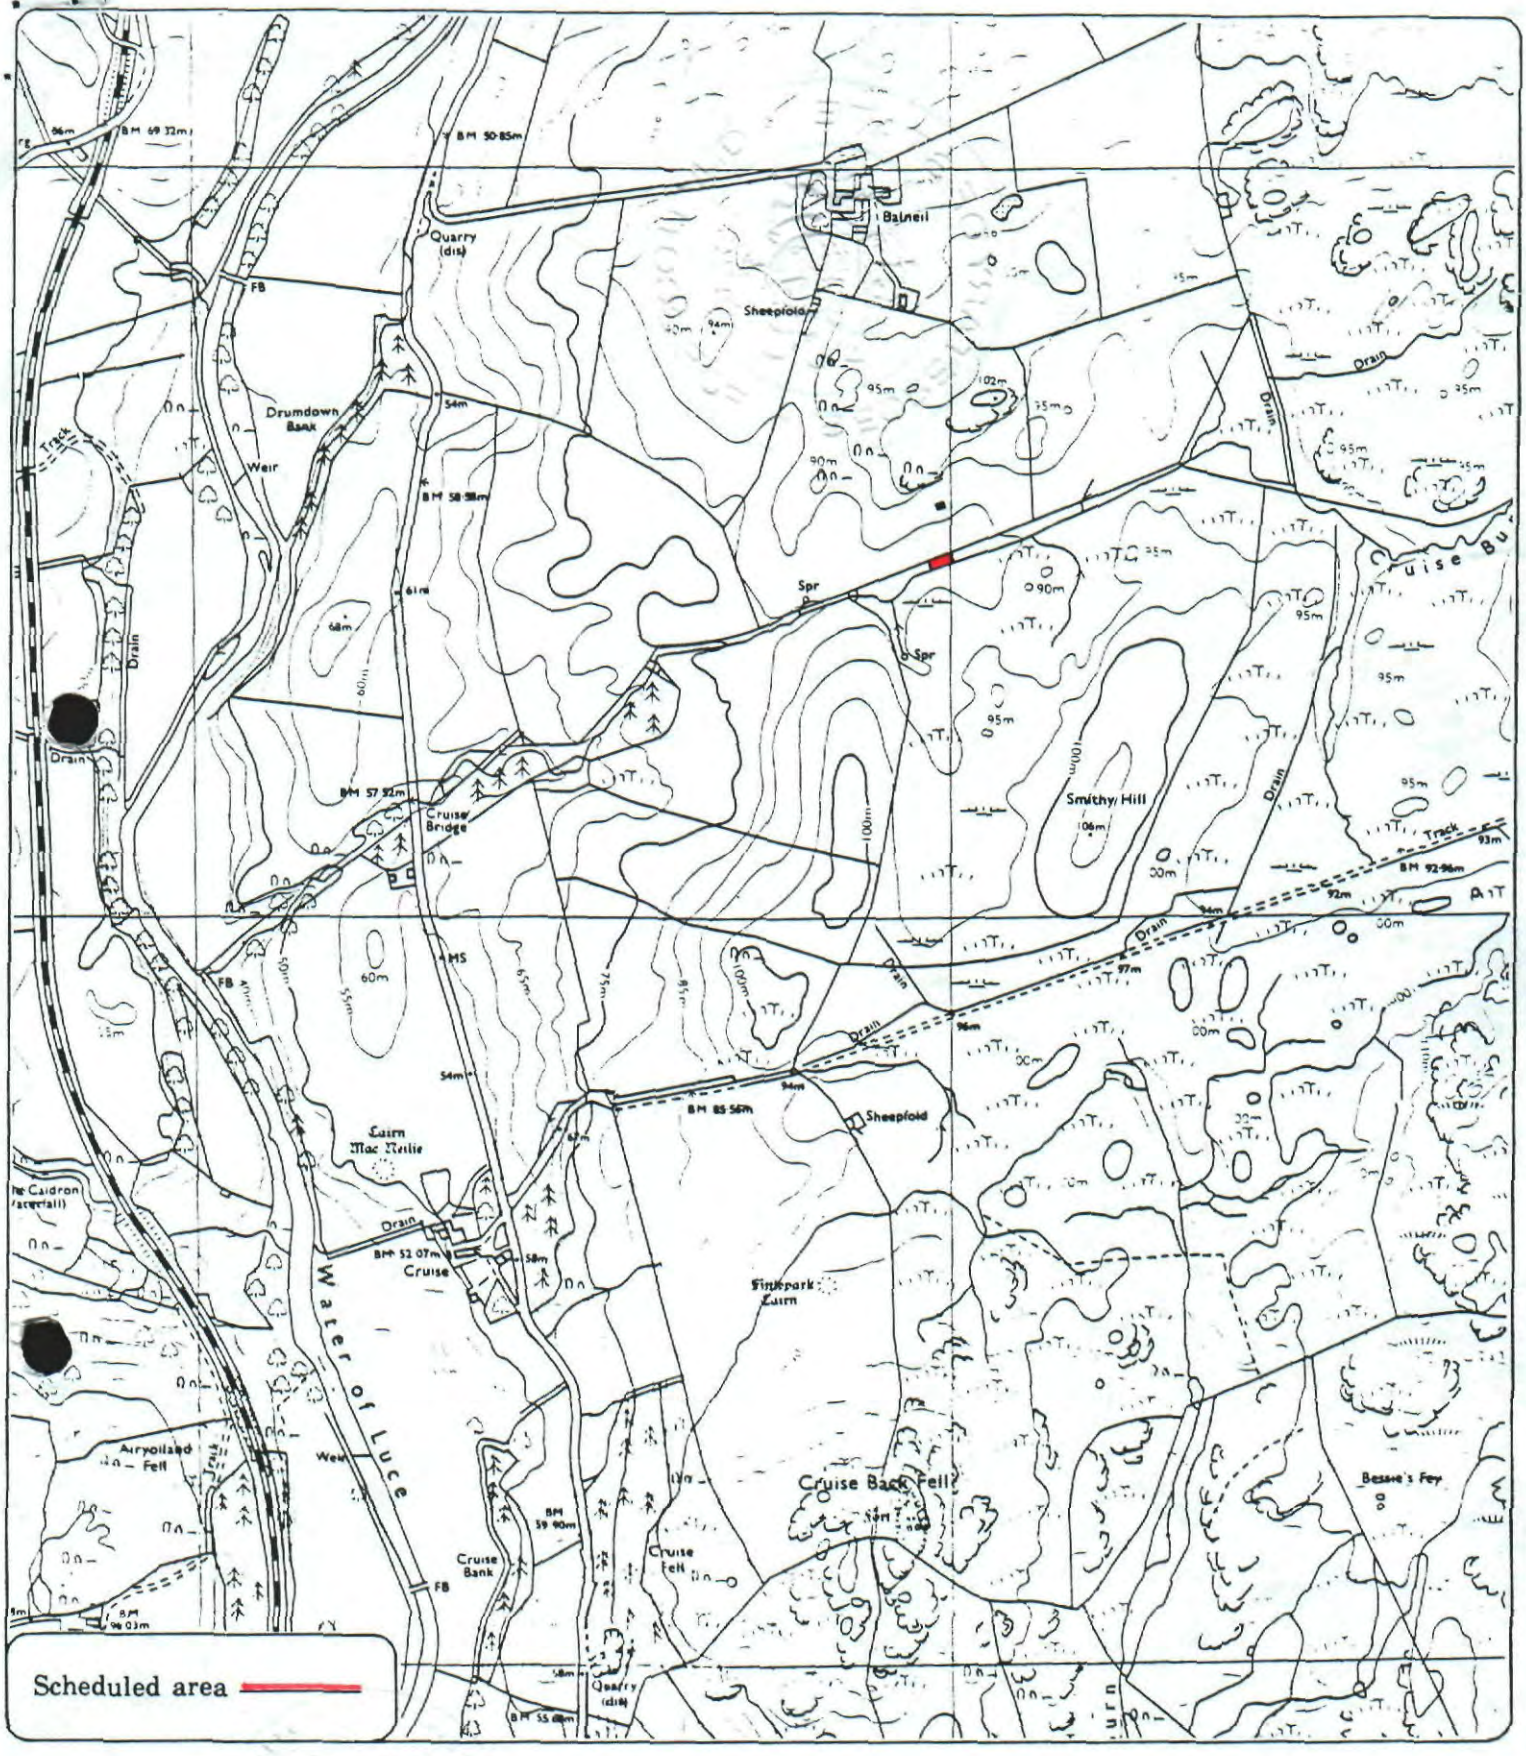

Cruise, burnt mound 1100m NE of

New Luce Parish

N

Sheet : NX 16 SE

Scale : 1/10,000

100 0 100 200 300 Metres

500 0 500 1000 Feet

© Crown copyright reserved

WI 91 039

26